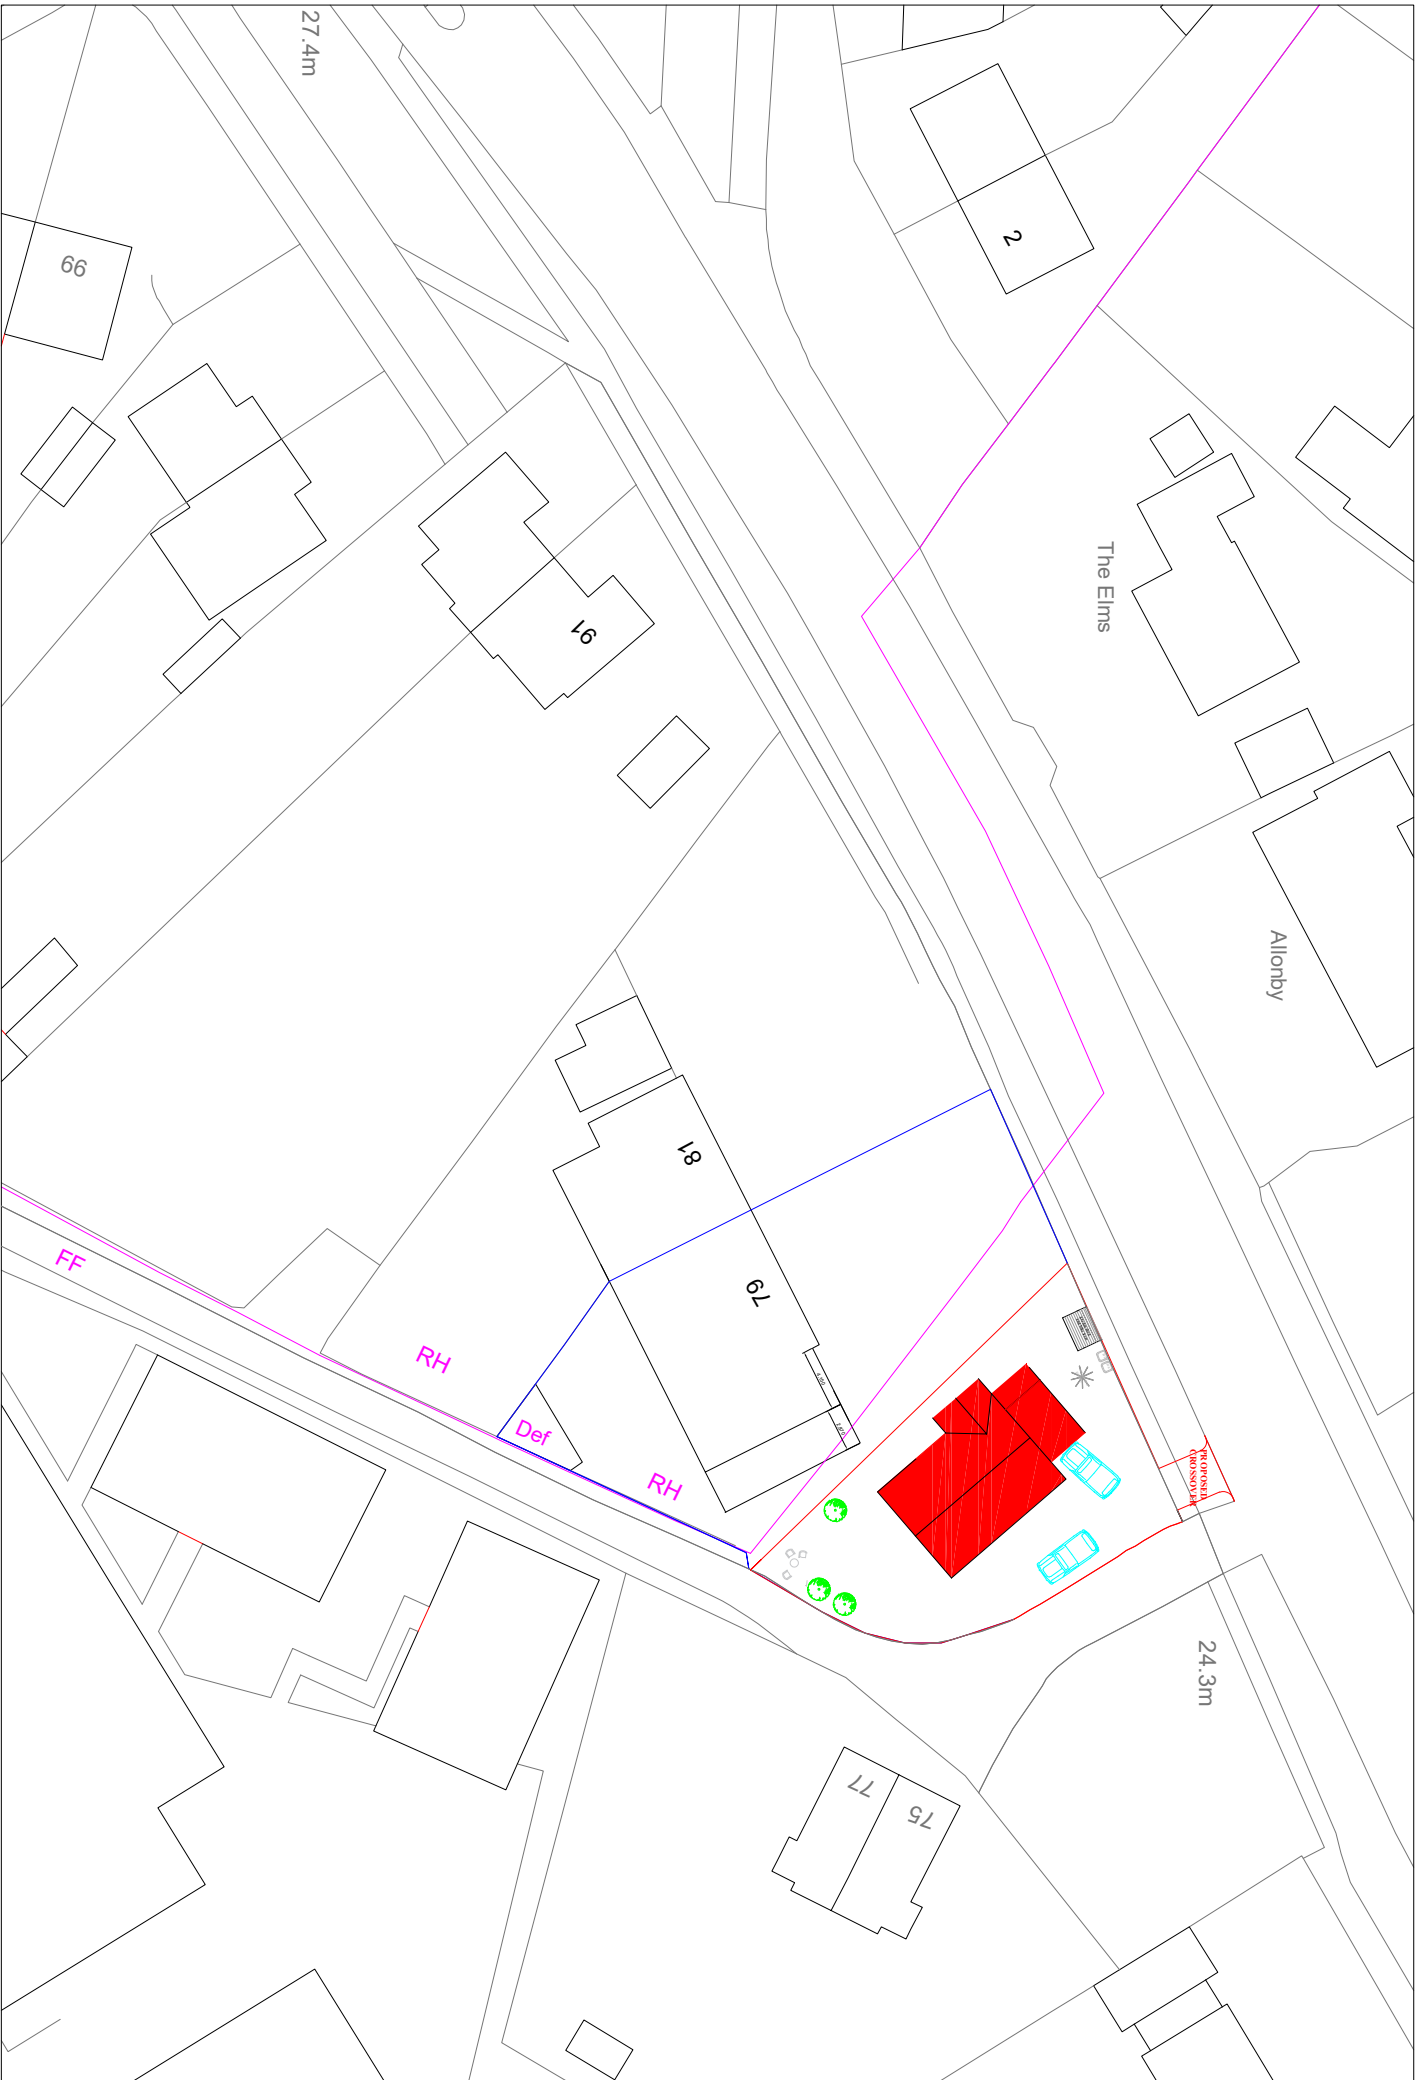
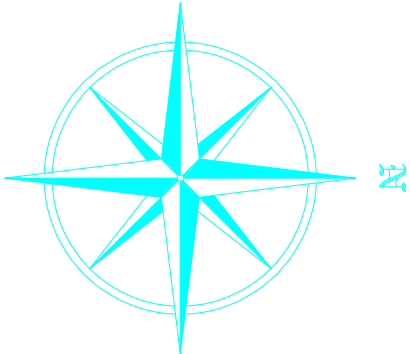


Metres

CLIENT: Mr. S. SIAM

PROJECT: PROPOSED RESIDENTIAL
PROPERTY
4 BEDROOMS

ADDRESS: 79 NEW HOUSE LANE
GRAVESEND
KENT
DA11 7HJ

TITLE: BLOCK PLAN
PROPOSED

SCALE: 1:500

DRWG No: RC/0606/103

DATE: September 2024

GENERAL NOTES:

- The Contractor is responsible for the correct setting out of the work.
- All building materials, components, workmanship to comply with the appropriate Building Regulations, British Standards Codes of Practice and manufacturers' recommendations.
- All equipment installed in connection with Gas, Electricity and Water Services shall conform to the supply Authorities By-laws and Regulations and shall be subject to their Officer's inspection and approval.
- These drawings are to be read in conjunction with all other Architects, Consultants and Specialist sub-contractors drawings.
- All structural timber to be pre-treated stress graded to BS4978 and to be stamped KD (kiln dried)
- All external softwood to be pre-treated with preservative.
- All dimensions and levels to be checked on site prior to construction and/or the manufacture of steelwork, architectural ironmongery, stonework and any other purpose made item.
- All specialist details are Design intent only & subject to specialist design and detailing.

0 metre 20

W.D.EVANS BUILDING SERVICES
45 GALLEON WAY
UPNOR
ROCHESTER
KENT
ME2 4GX
mob : 07958 492935
e-mail: ddesign101@gmail.com