




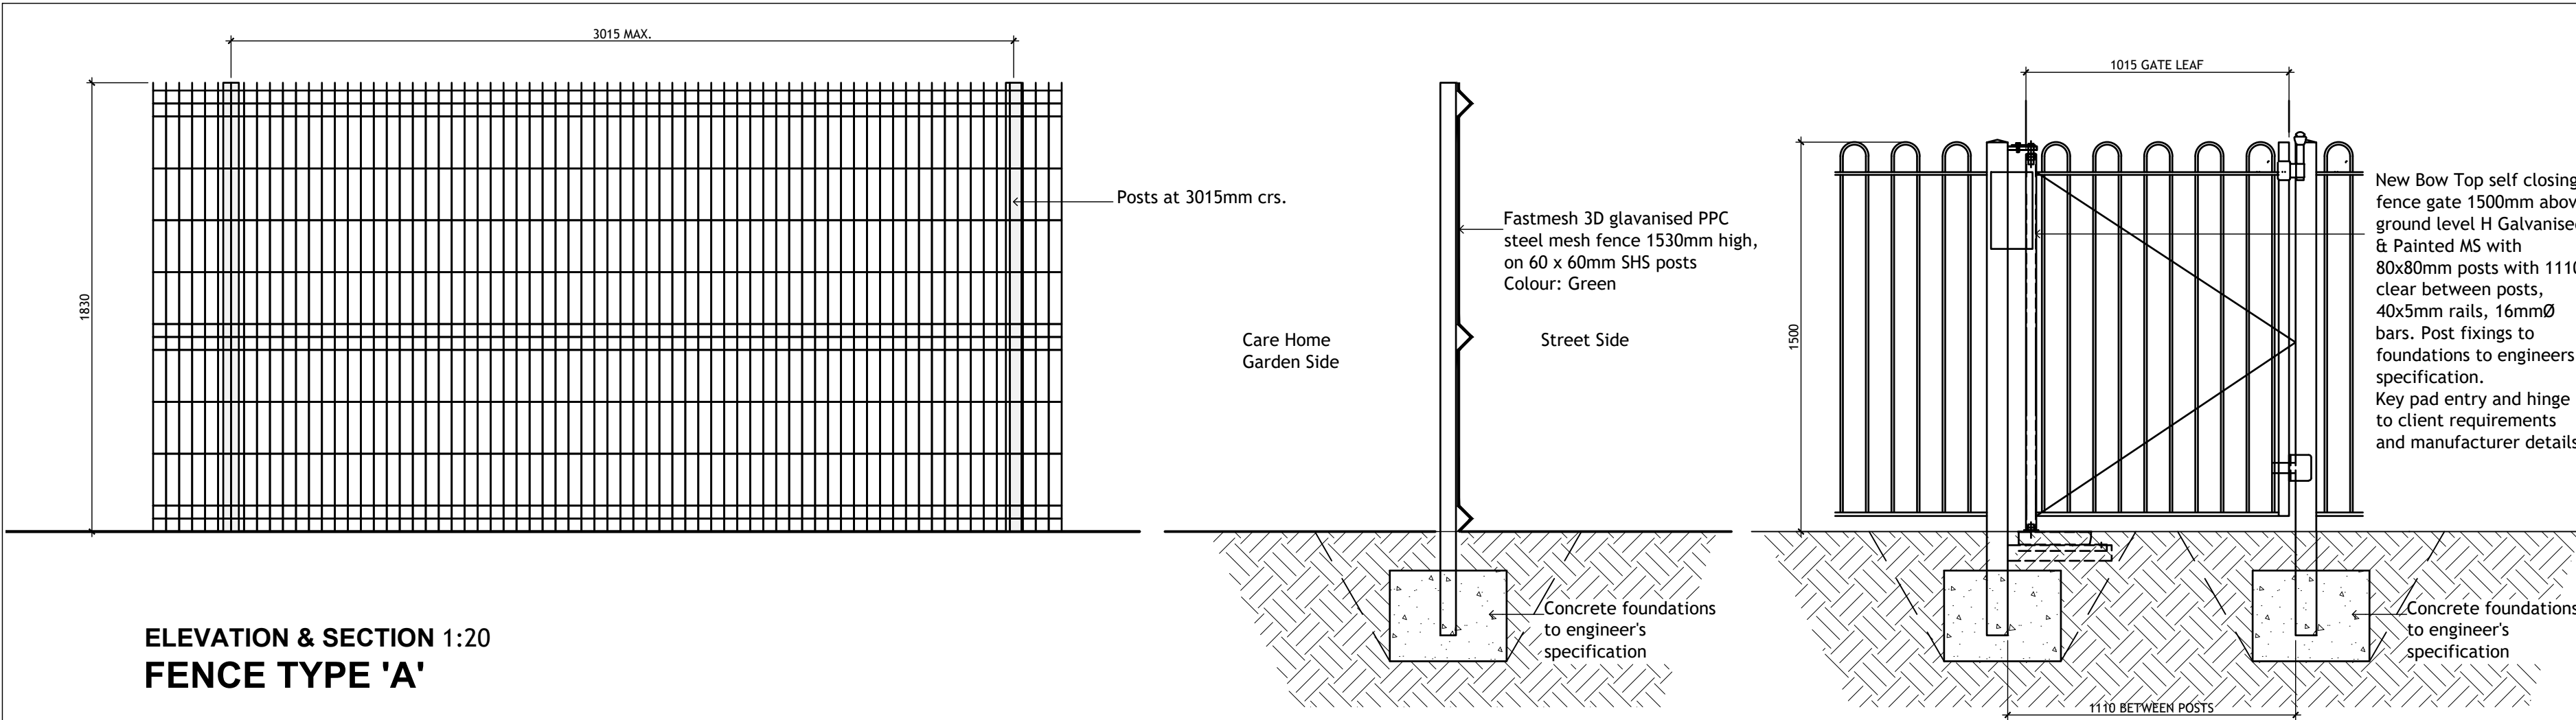

ELEVATION & SECTION 1:20
FENCE TYPE 'A'

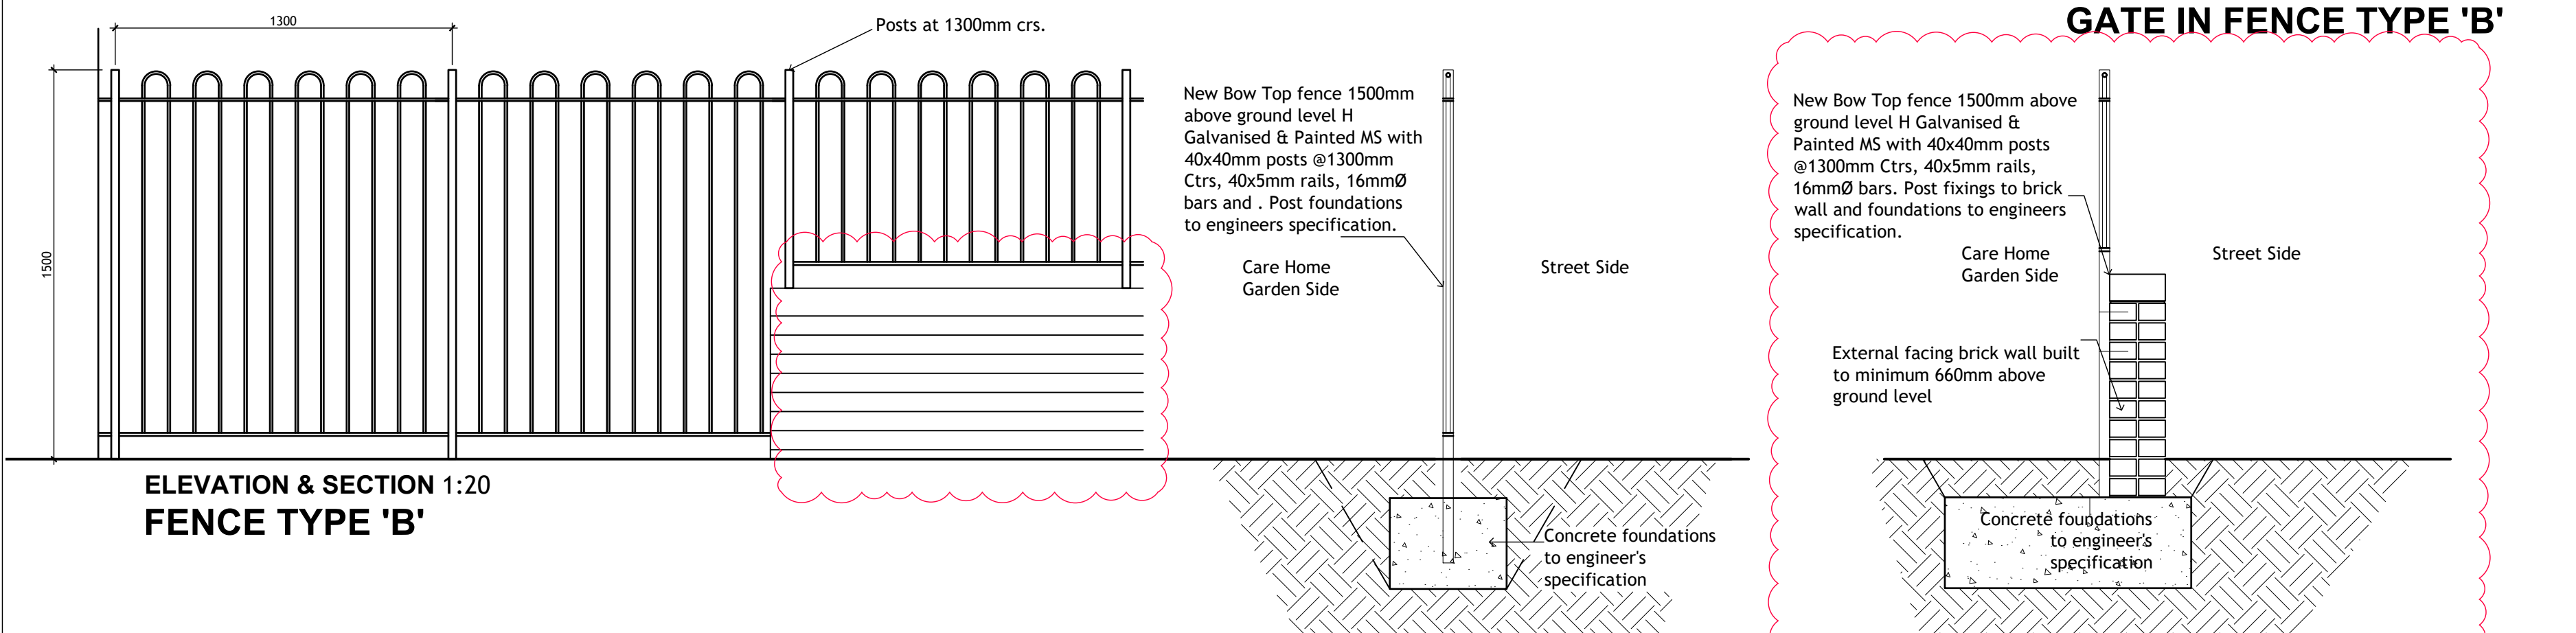

ELEVATION & SECTION 1:20
FENCE TYPE 'B'

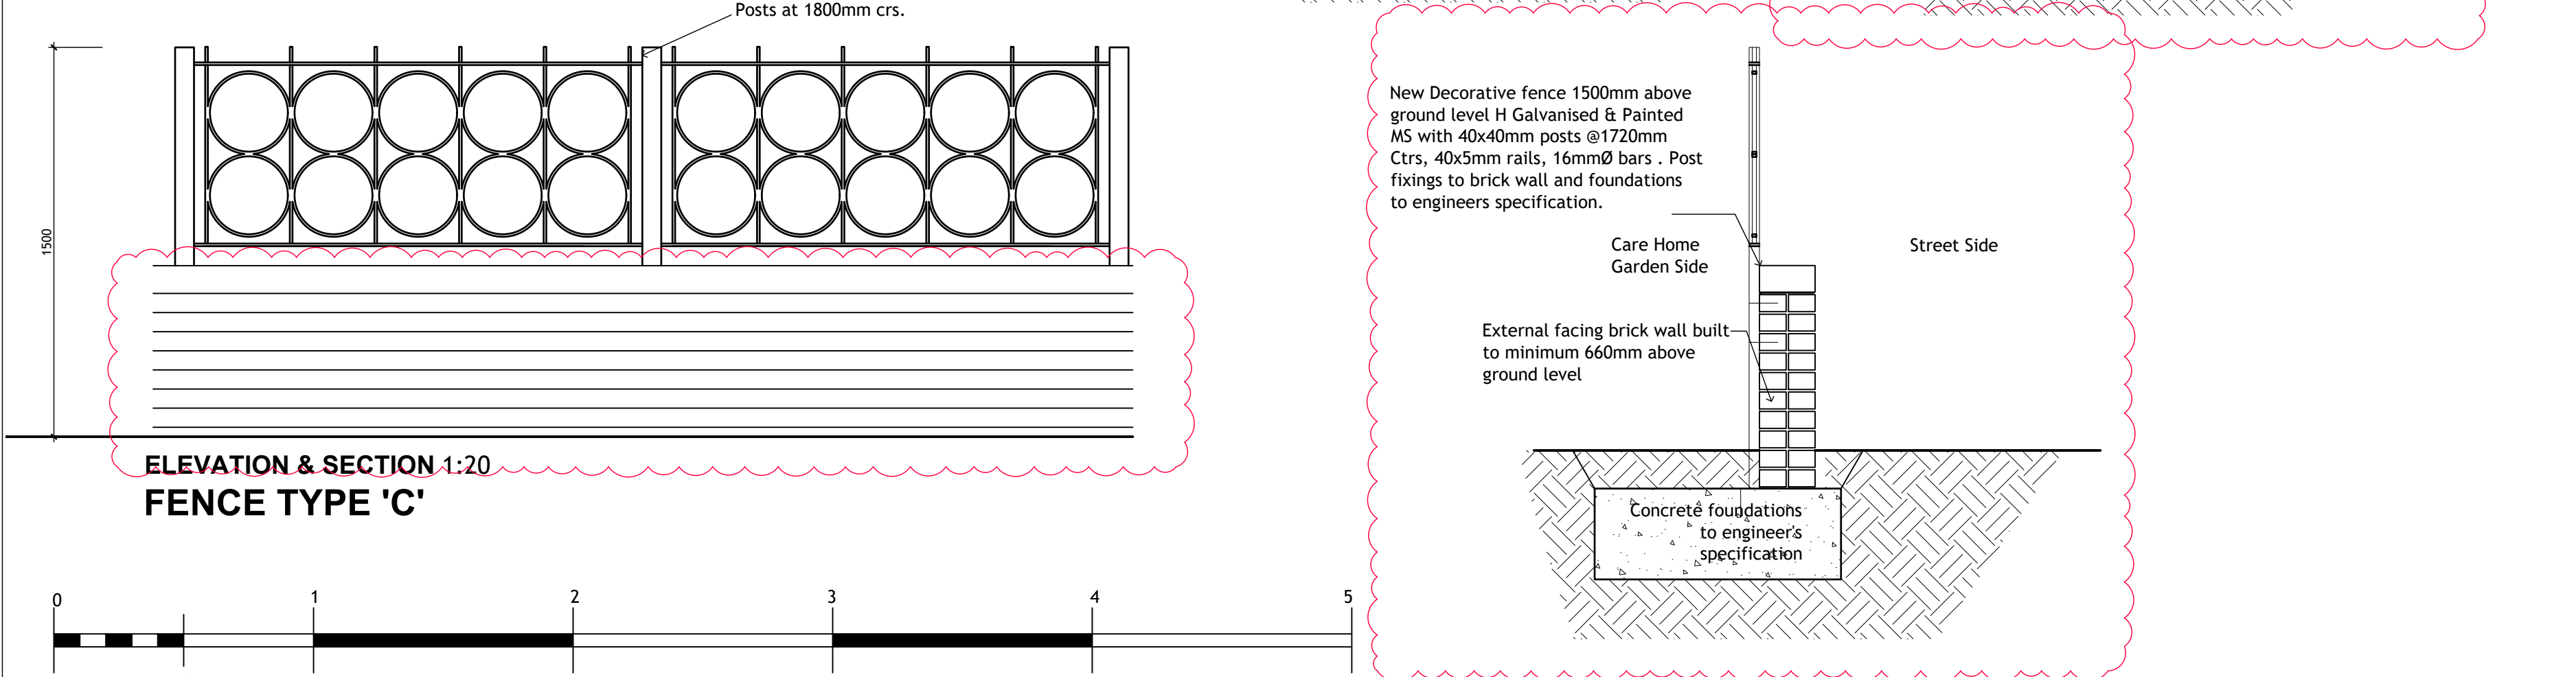

ELEVATION & SECTION 1:20
FENCE TYPE 'C'

General Notes:

Do not scale from this drawing- refer only to stated dimensions. If in doubt request clarification from this office. This drawing, and associated copyright, is the property of Convery Prently Shields Architects Ltd.

Revision	Initials	Date
A	BL	28.08.24
1.	Gate in Fence Type B added	
B	BL	10.12.24
1.	Fence posts shown extended to ground to match engineers detail	
C	BL	17.12.24
1.	Fence posts moved to Garden side	
D	WG	25.02.25
1.	Construction Issue	

New Bow Top self closing fence gate 1500mm above ground level H Galvanised & Painted MS with 80x80mm posts with 1110 clear between posts, 40x5mm rails, 16mmØ bars. Post fixings to foundations to engineers specification. Key pad entry and hinge to client requirements and manufacturer details

GATE IN FENCE TYPE 'B'

CONSTRUCTION

cps

ConveryPrentlyShields

ARCHITECTS

incorporating Young & Gault

231 St Vincent Street, Glasgow, G2 5QY

www.cpsarch.co.uk 0141 258 3100

CLIENT

PROJECT

DRAWING

Simply Construct Ltd

Proposed Care Home
Former Battle of Britain Site,
Coldharbour Road,
Northfleet, Gravesend,
DA11 8NT

Fence Details

PAPER SIZE

SCALE

DATE

A2

1:20

31.05.24

DRAWING NUMBER

REVISION

2271_90_510

D