


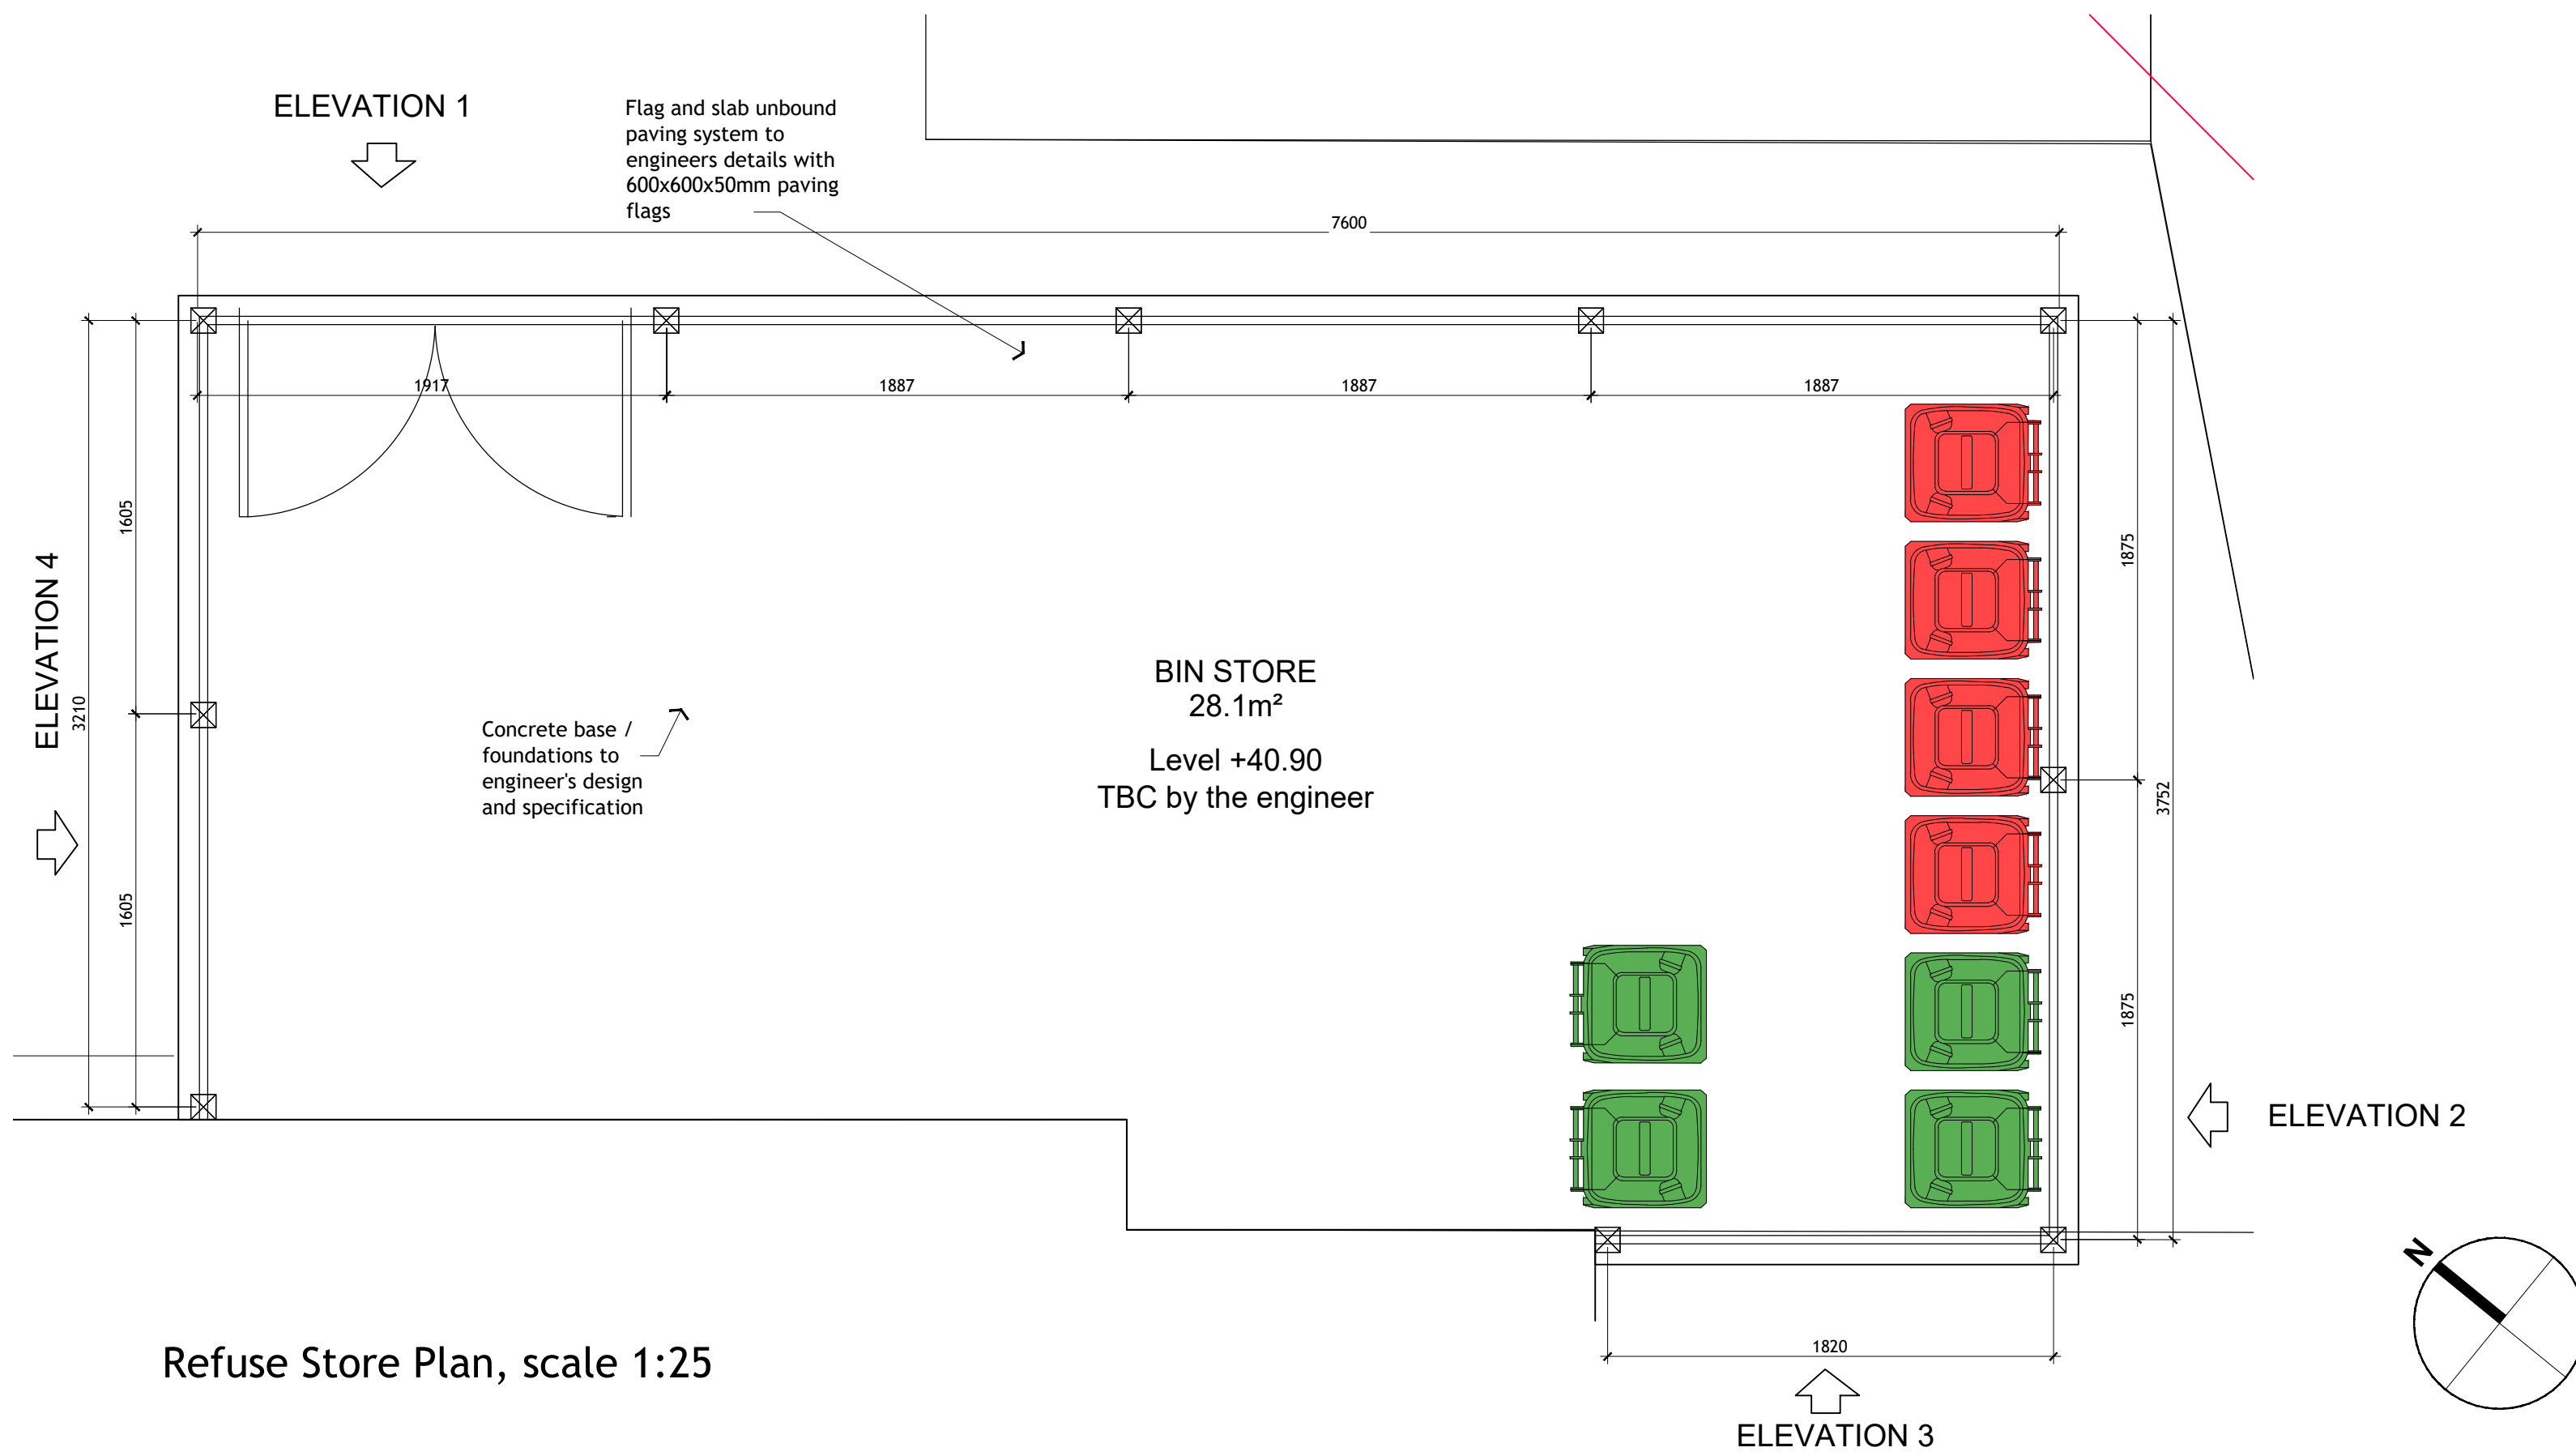

Refuse Store Plan, scale 1:25

Waste and Bin Capacity Calculation

EUROBIN FOR RECYCLABLE WASTE

1100L

1.27m²

EUROBIN FOR NON-RECYCLABLE WASTE

1100L

1.27m²

CLINICAL WASTE

240L

0.27m²


FOOD WASTE

240L


WASTE TYPE	CAPACITY PER BED-SPACE	CAPACITY FOR 75 BED-SPACES	TOTAL BIN QUANTITIES
RECYCLABLE WASTE	60L	4500L	5x1100L
NON-RECYCLABLE WASTE	30L	2250L	2x1100L
CLINICAL WASTE	10L	750L	4x240L
FOOD WASTE	10L	750L	4x240L
TOTAL CAPACITY		8250L	9620L

7x1.27m²=8.89m²
8x0.27m²=2.16m²
Total= 11.05m²

2.5x11.05=27.62m²
Bin Store Are 28.1m² > 27.62m²

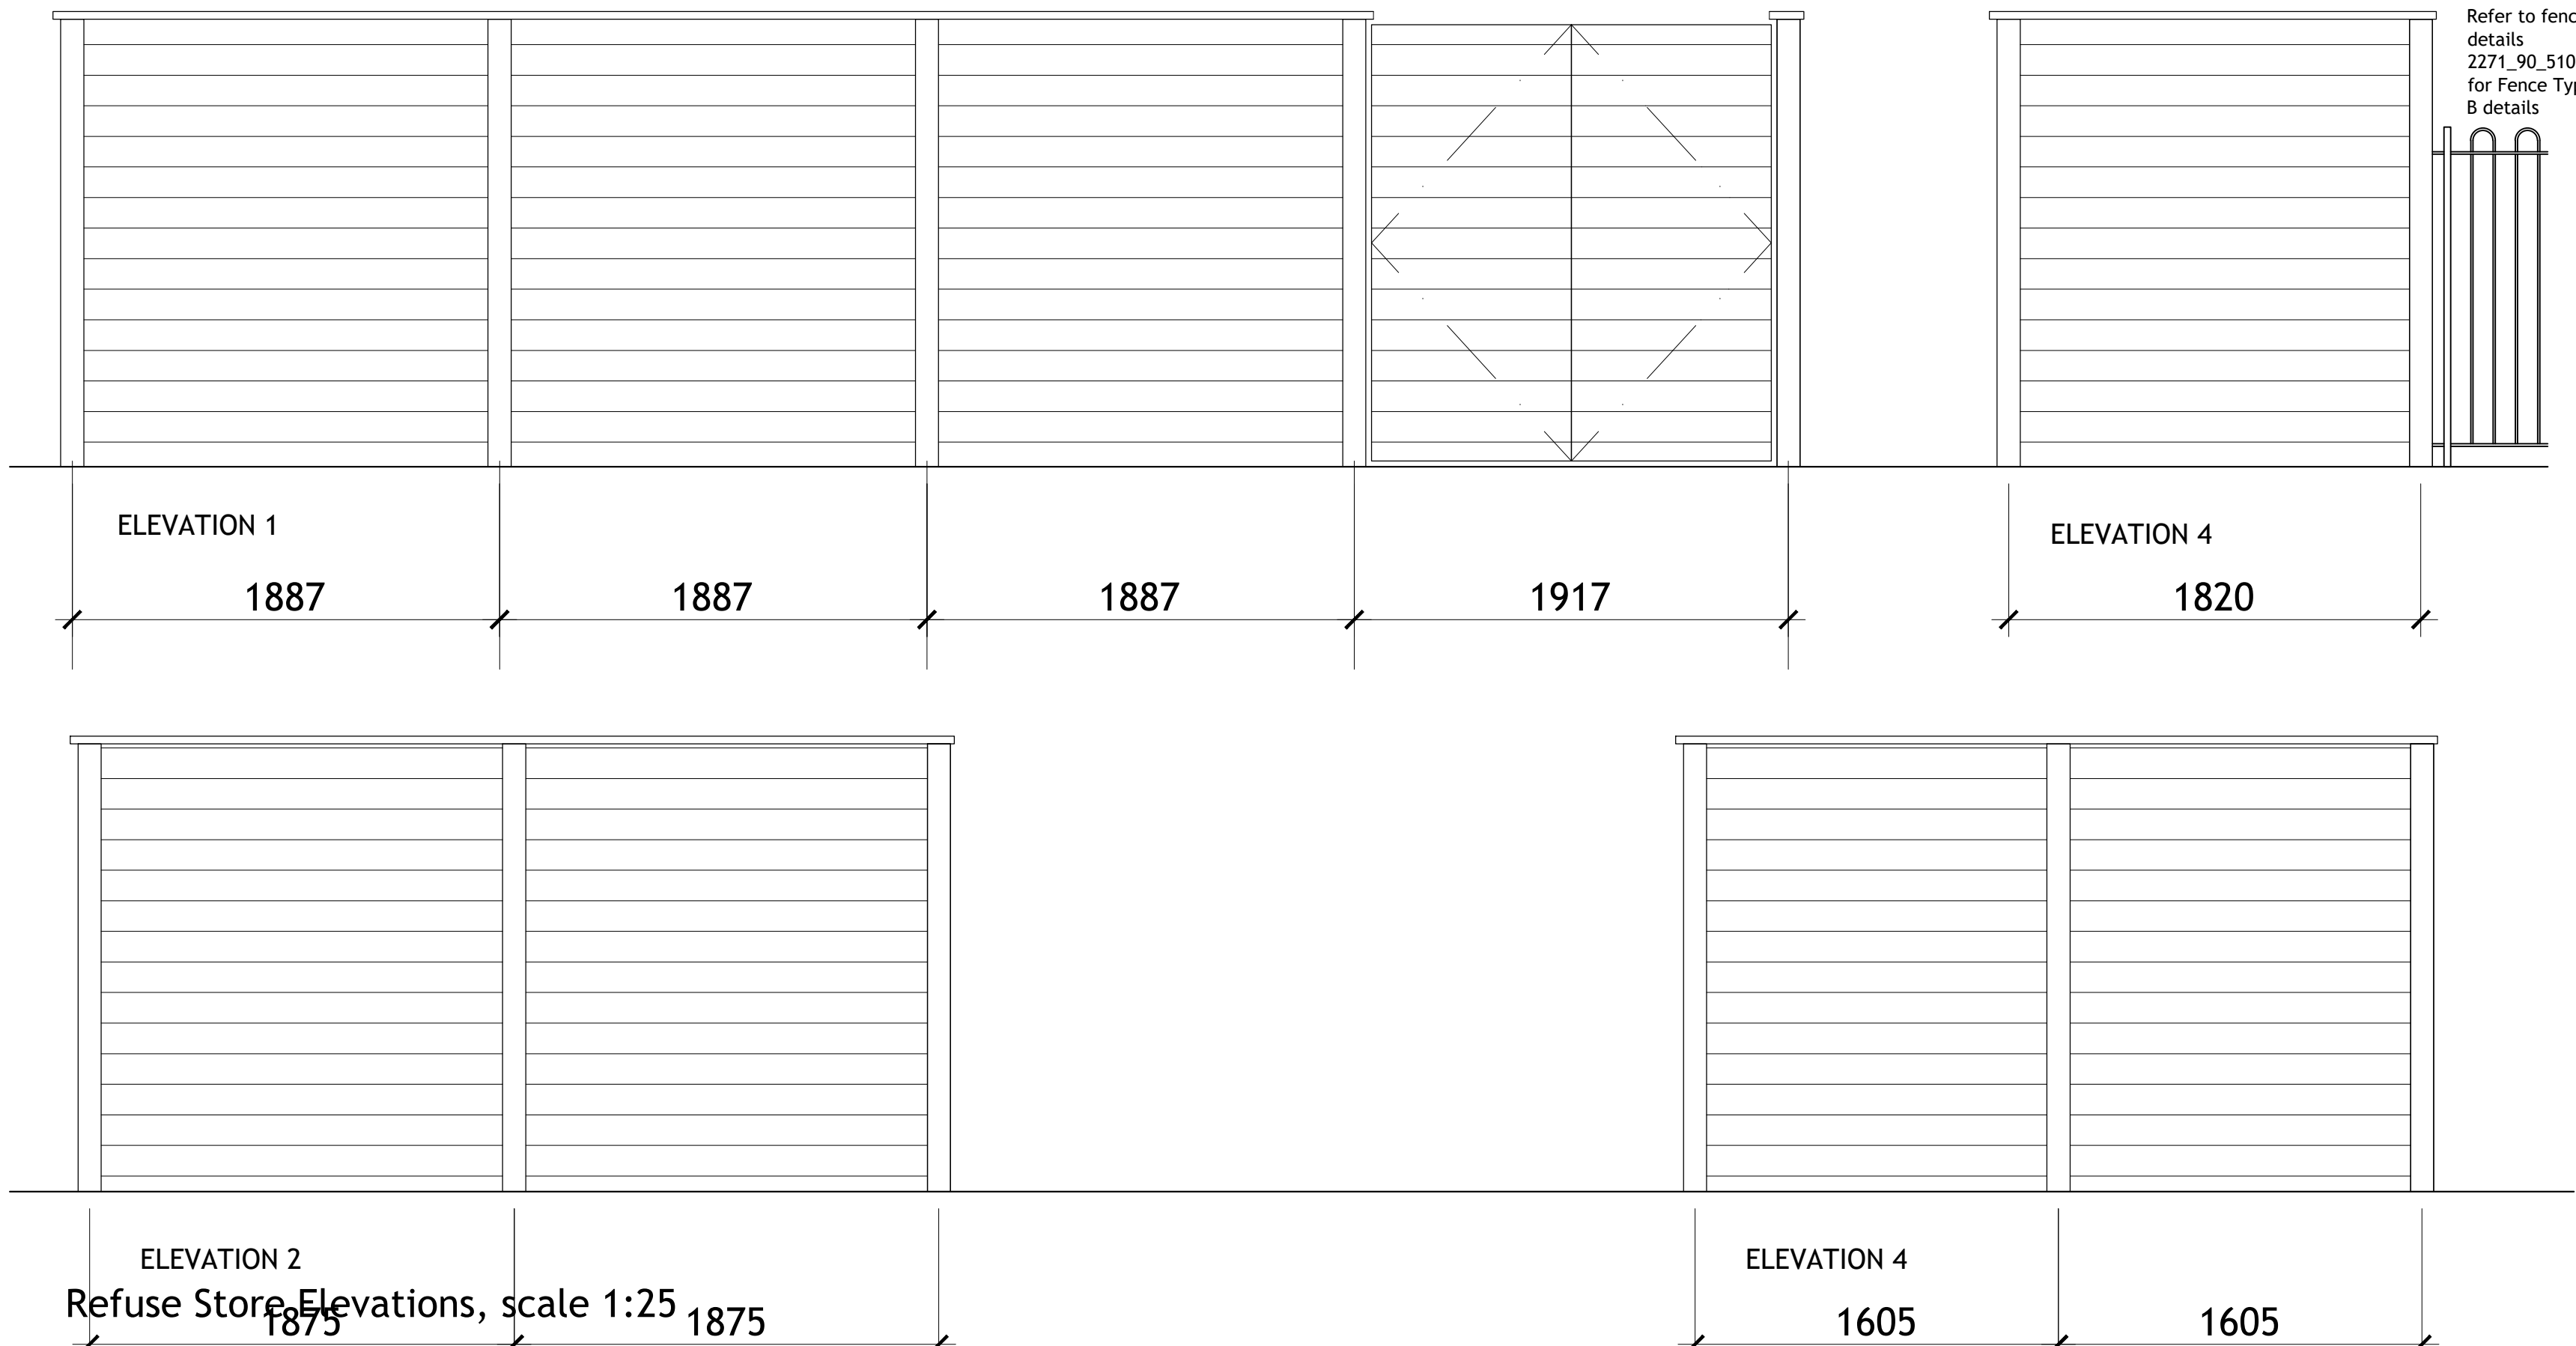

Refuse Store Elevations, scale 1:25

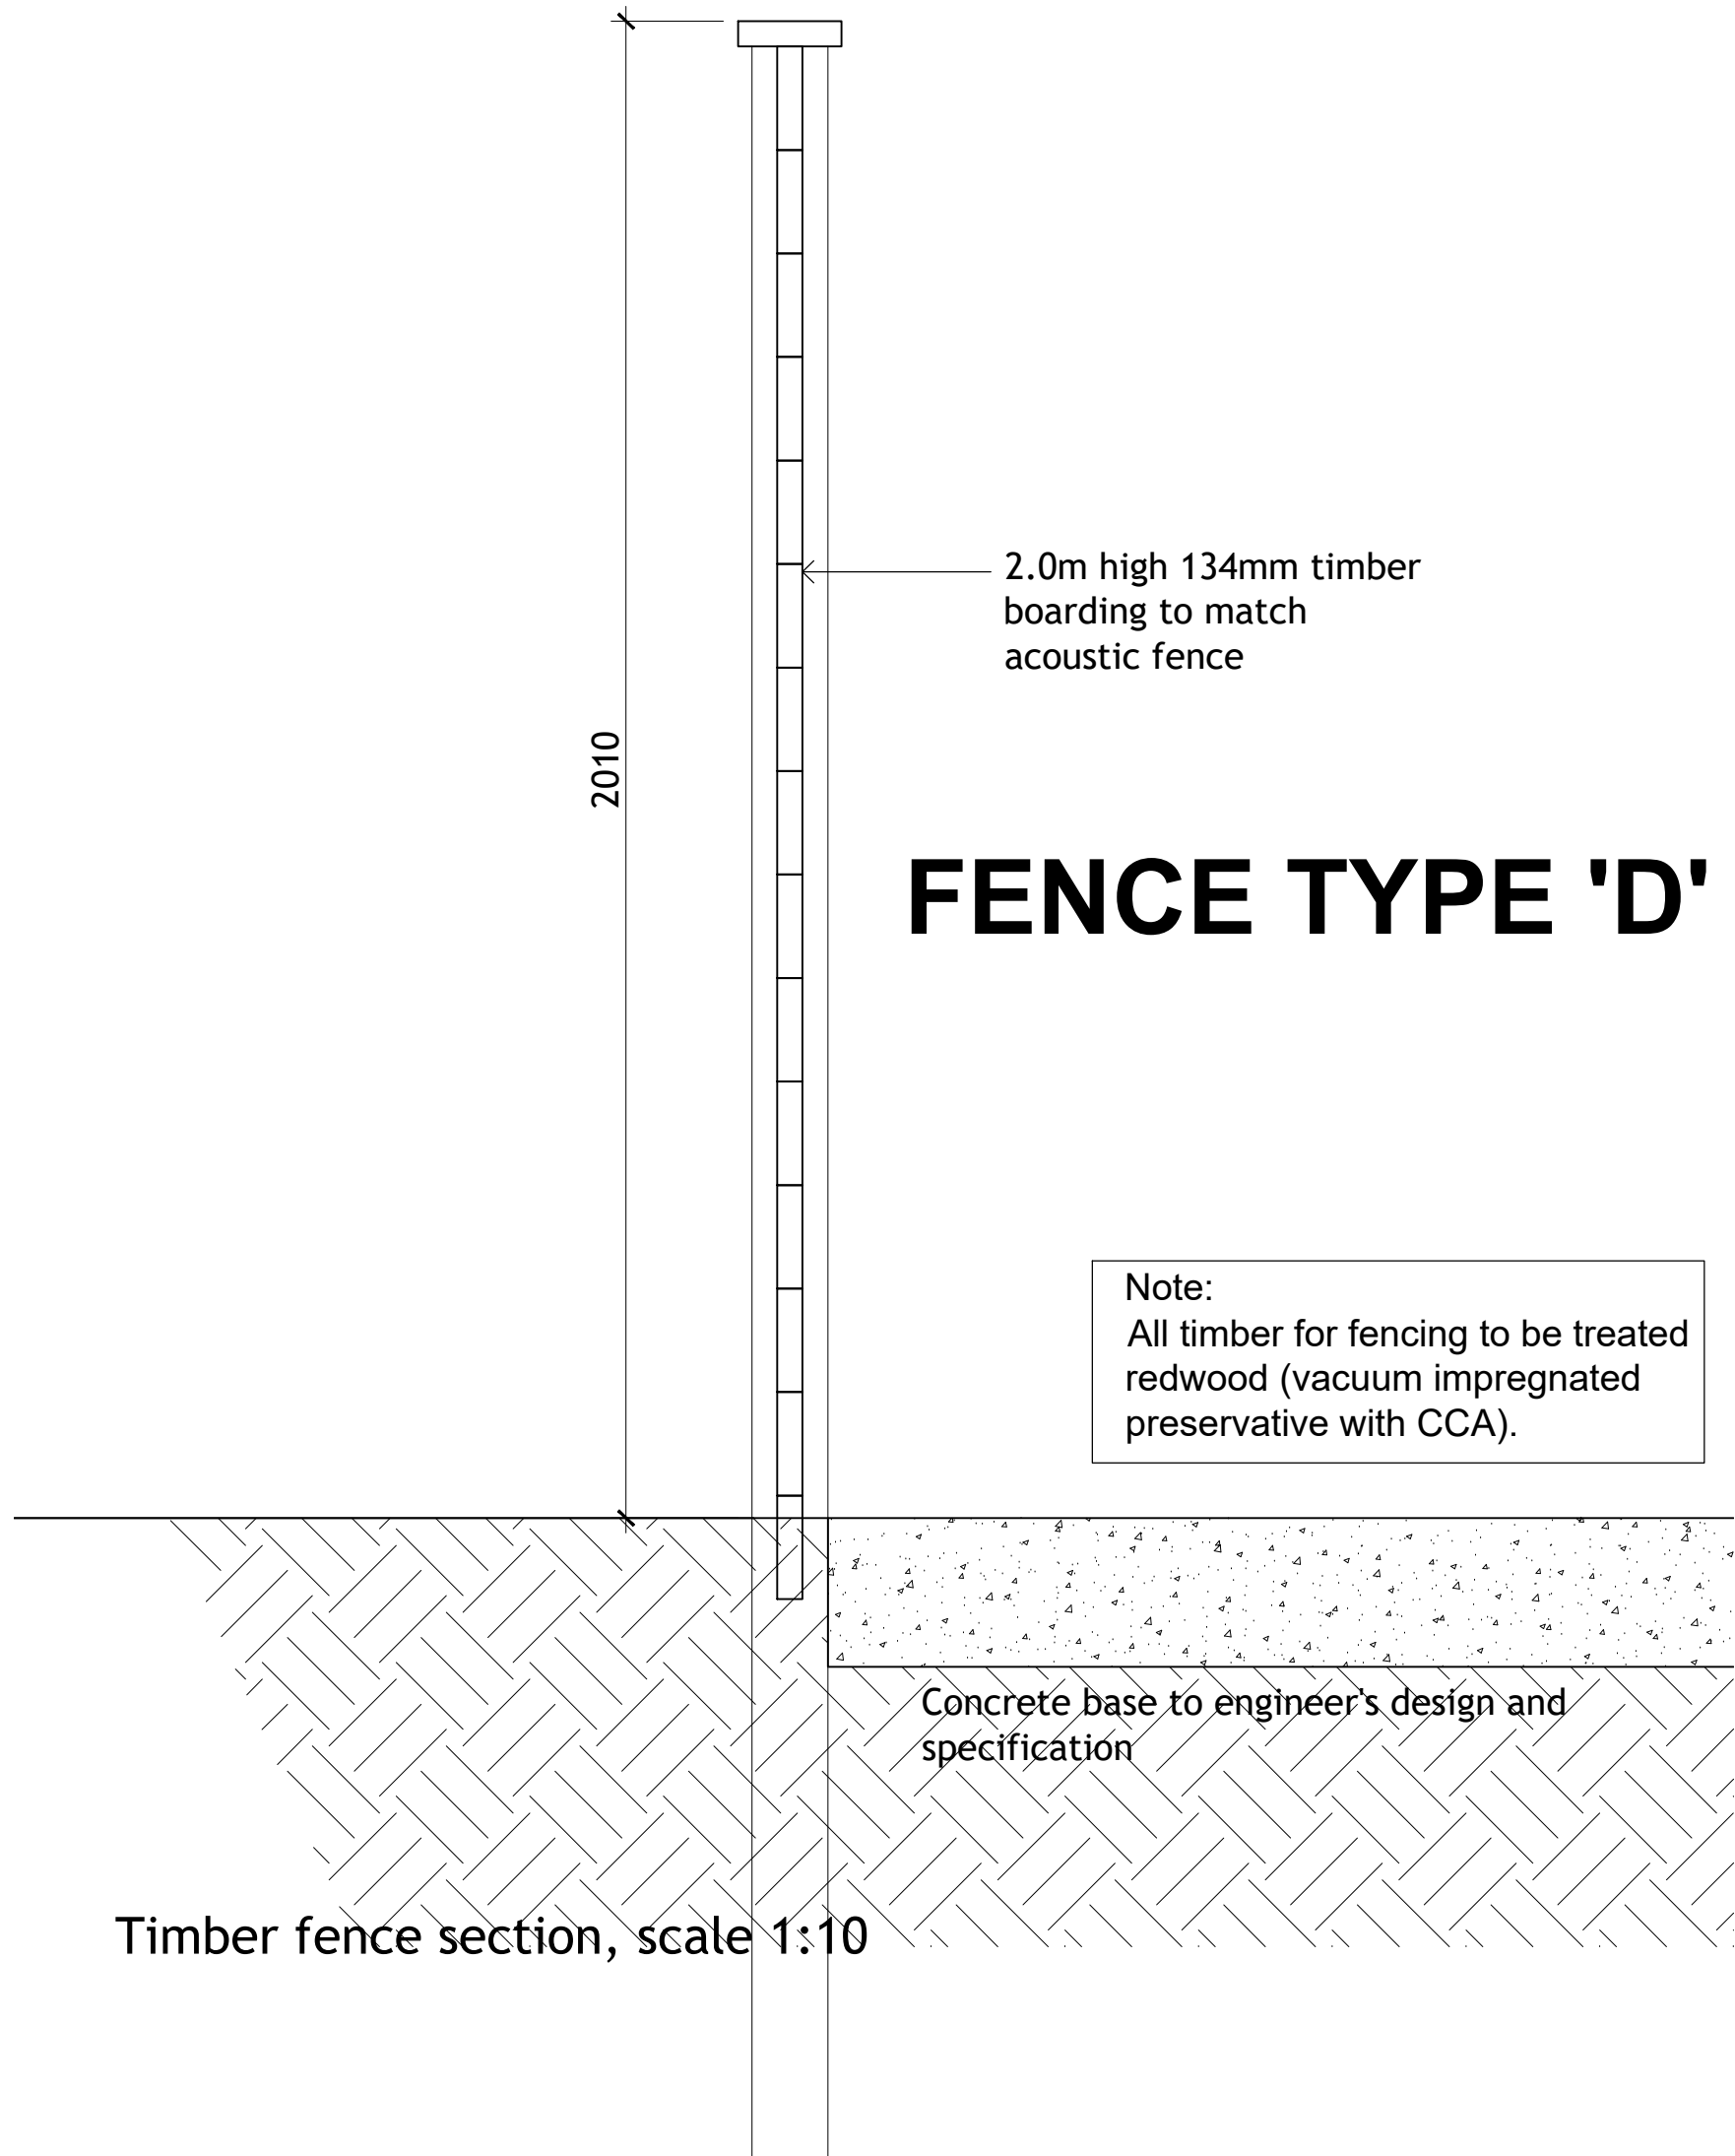

General Notes:

Do not scale from this drawing- refer only to stated dimensions. If in doubt request clarification from the office. This drawing, and associated copyright, is the property of Convery Prently Shields Architects Ltd.

Revision	Initials	Date
A	WG	25.02.25
1.	Construction Issue	
B	WG	06.03.25
1.	Construction Issue	

CONSTRUCTION

ConveryPrentlyShields
ARCHITECTS
Incorporating Young & Gault
215 St Vincent Street, Glasgow, G2 2DT
www.converyprentlyshields.co.uk 0141 206 1500

CLIENT	Simply Construct Ltd
PROJECT	Proposed Care Home Former Battle of Britain Site, Coldharbour Road, Northfleet, Gravesend, DA11 8NT
DRAWING	Refuse Store Details

PAPER SIZE	SCALE	DATE
A1	1:10/1:25	31.05.24
DRAWING NUMBER	REVISION	
2271_90_513	B	