




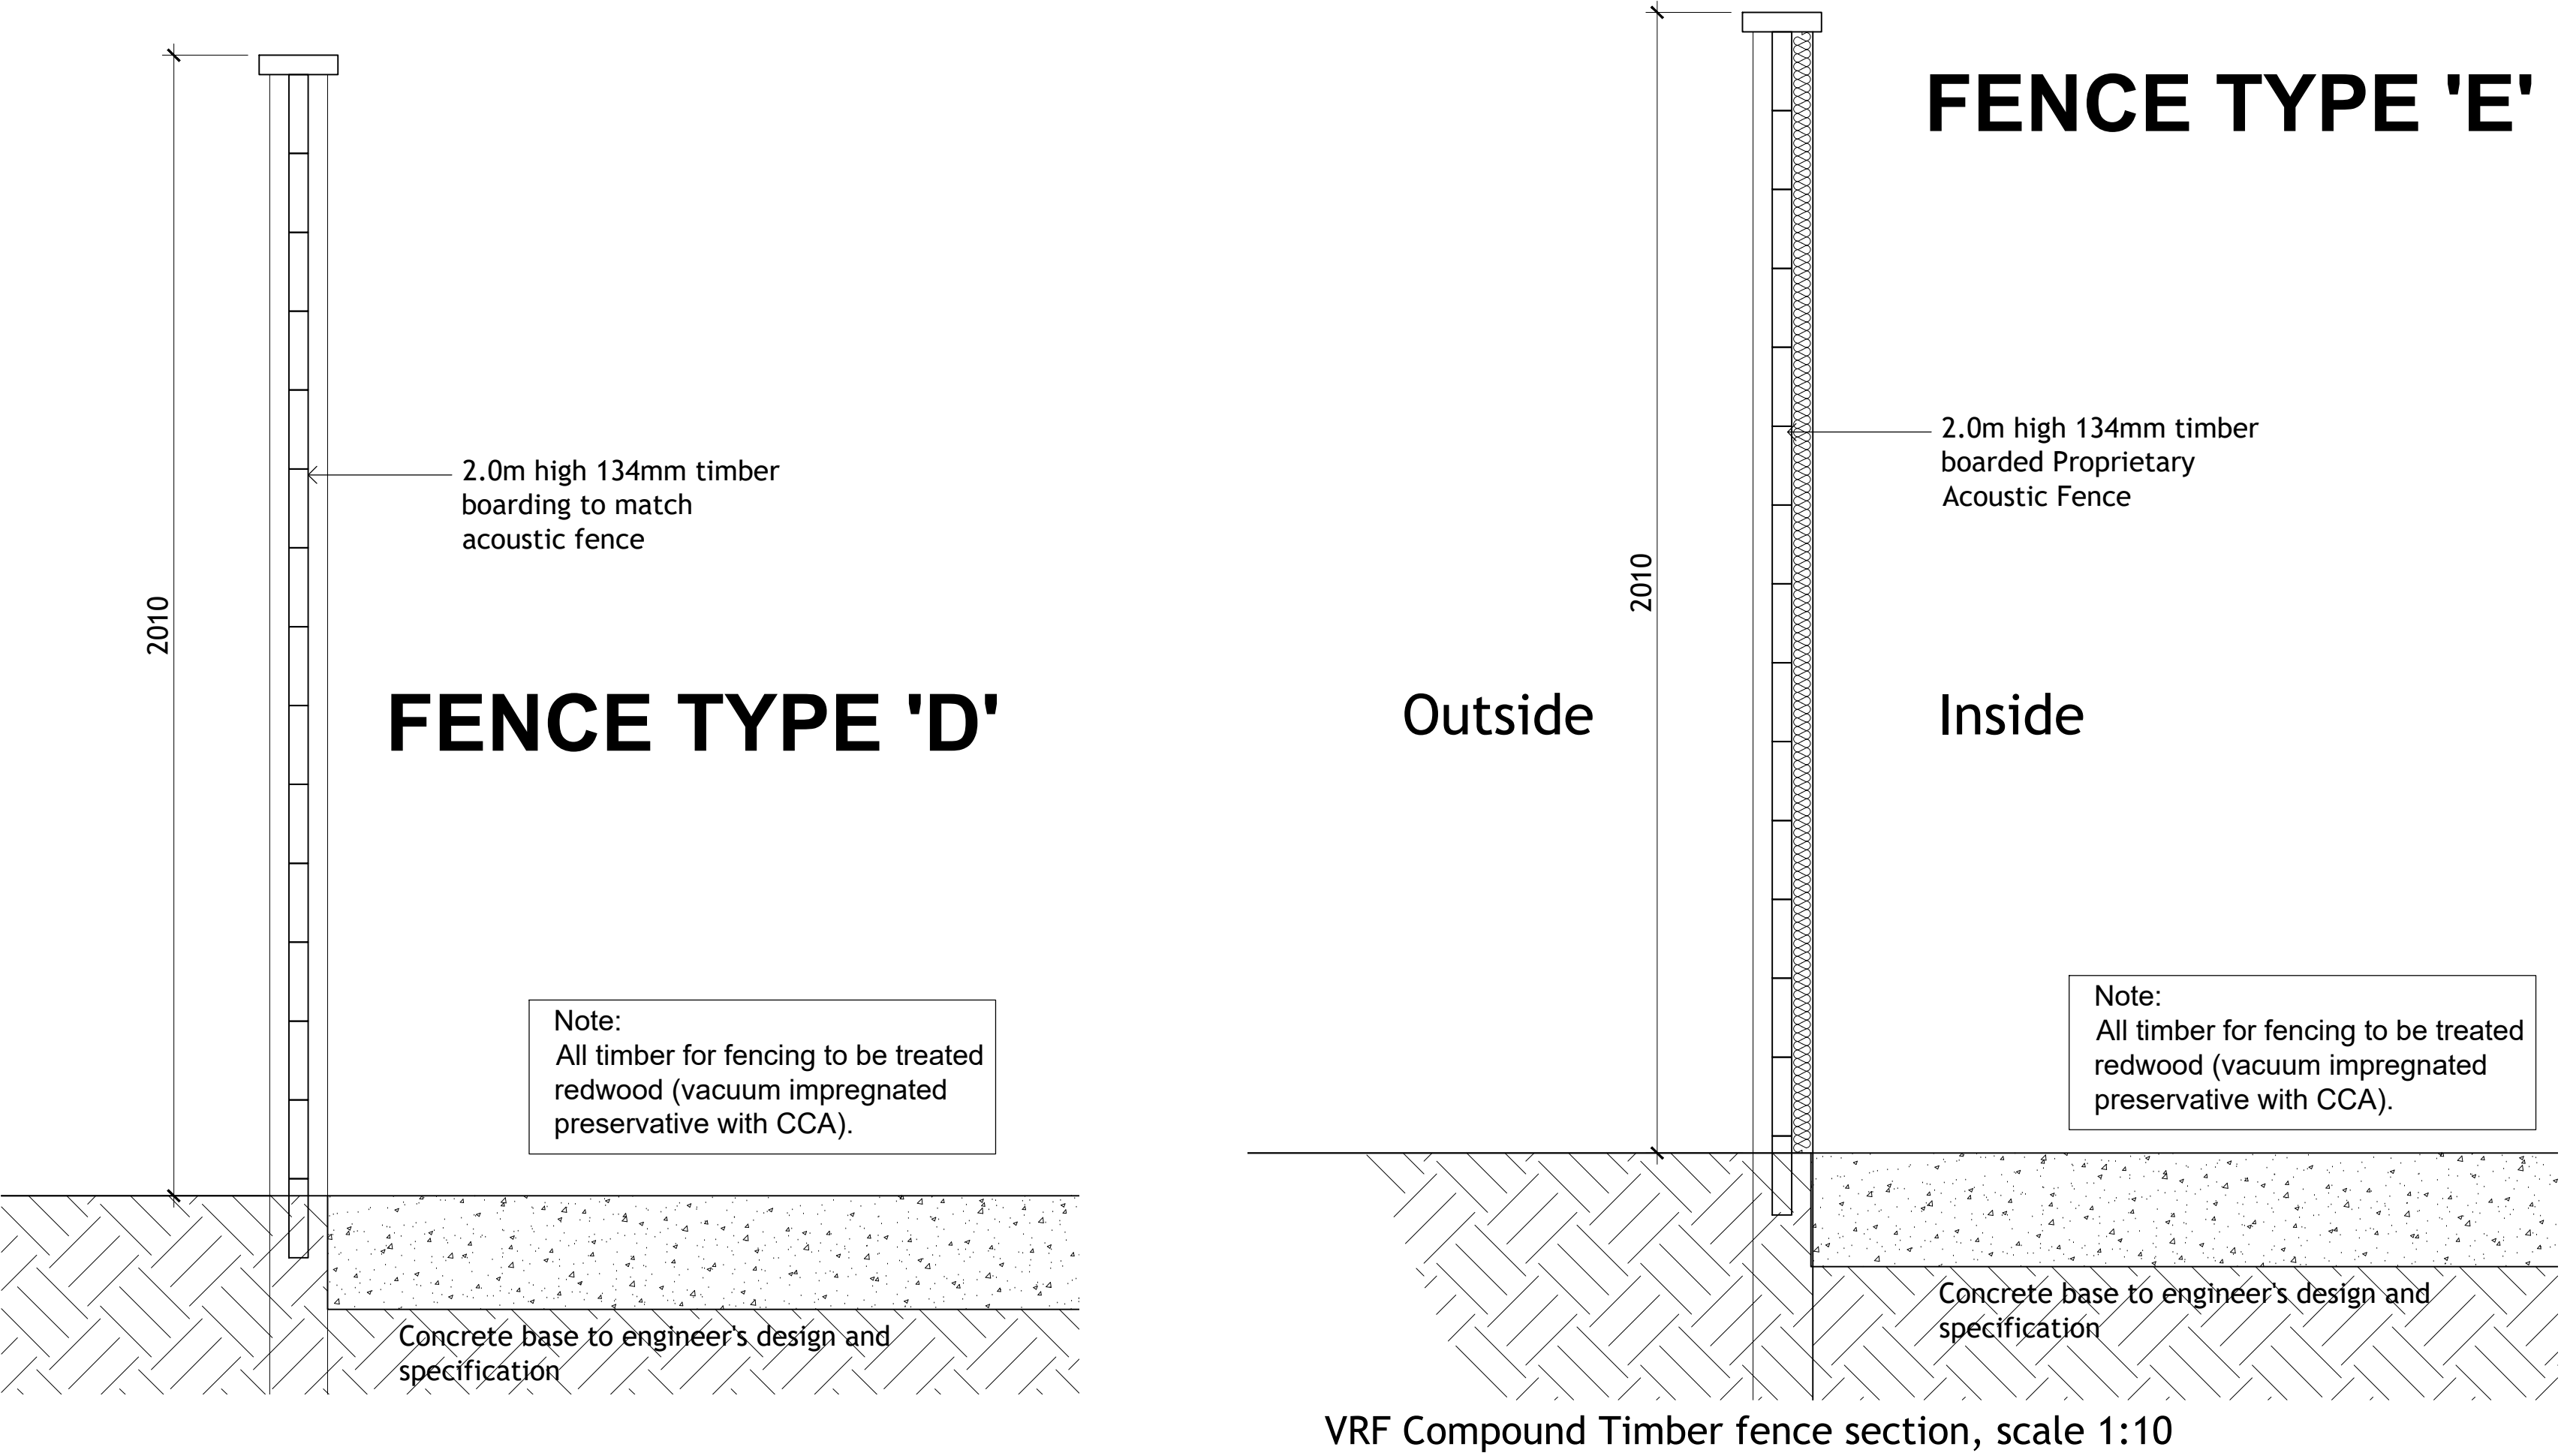


VRF Compound Timber fence section, scale 1:10

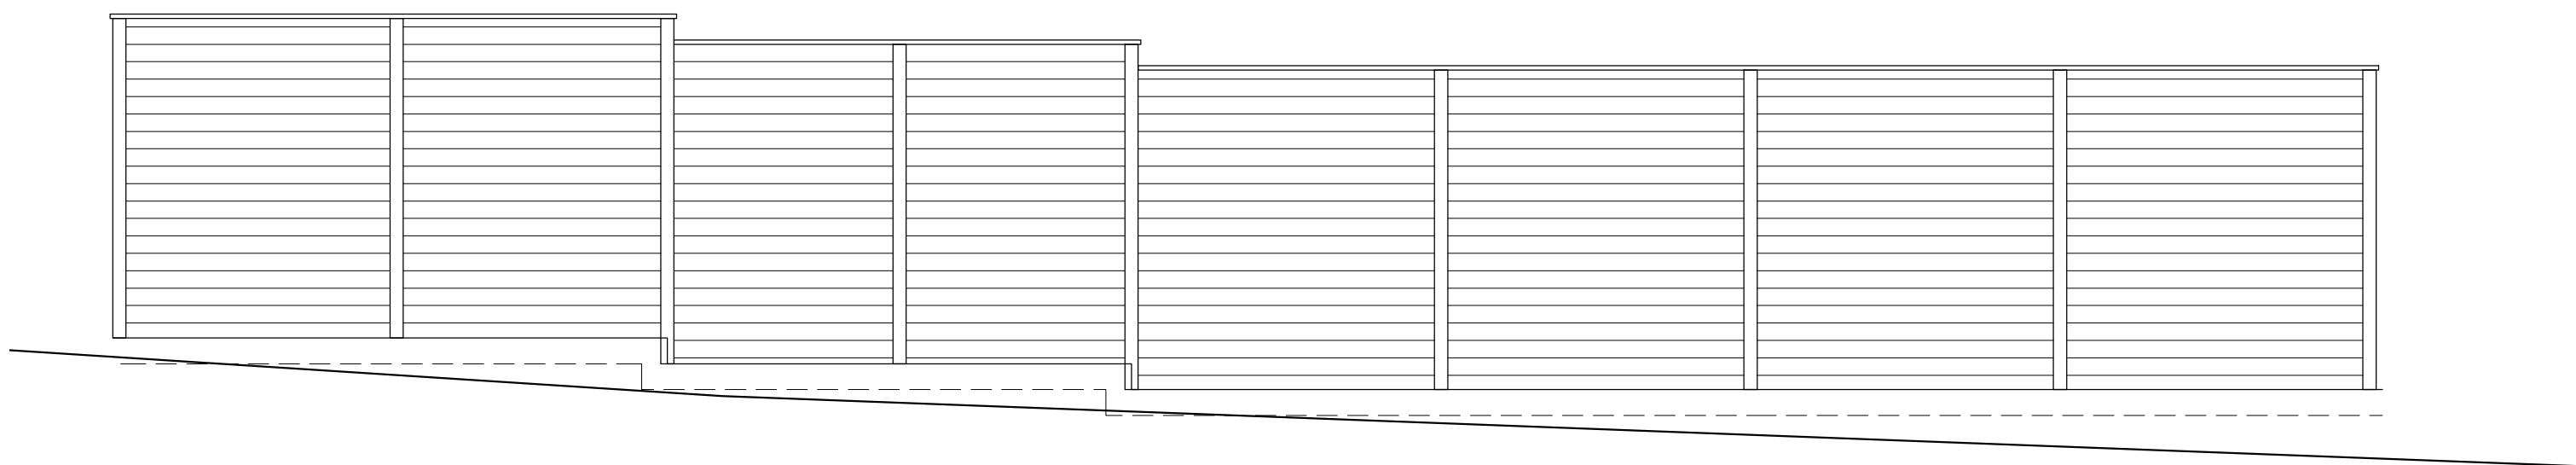


ELEVATION 2

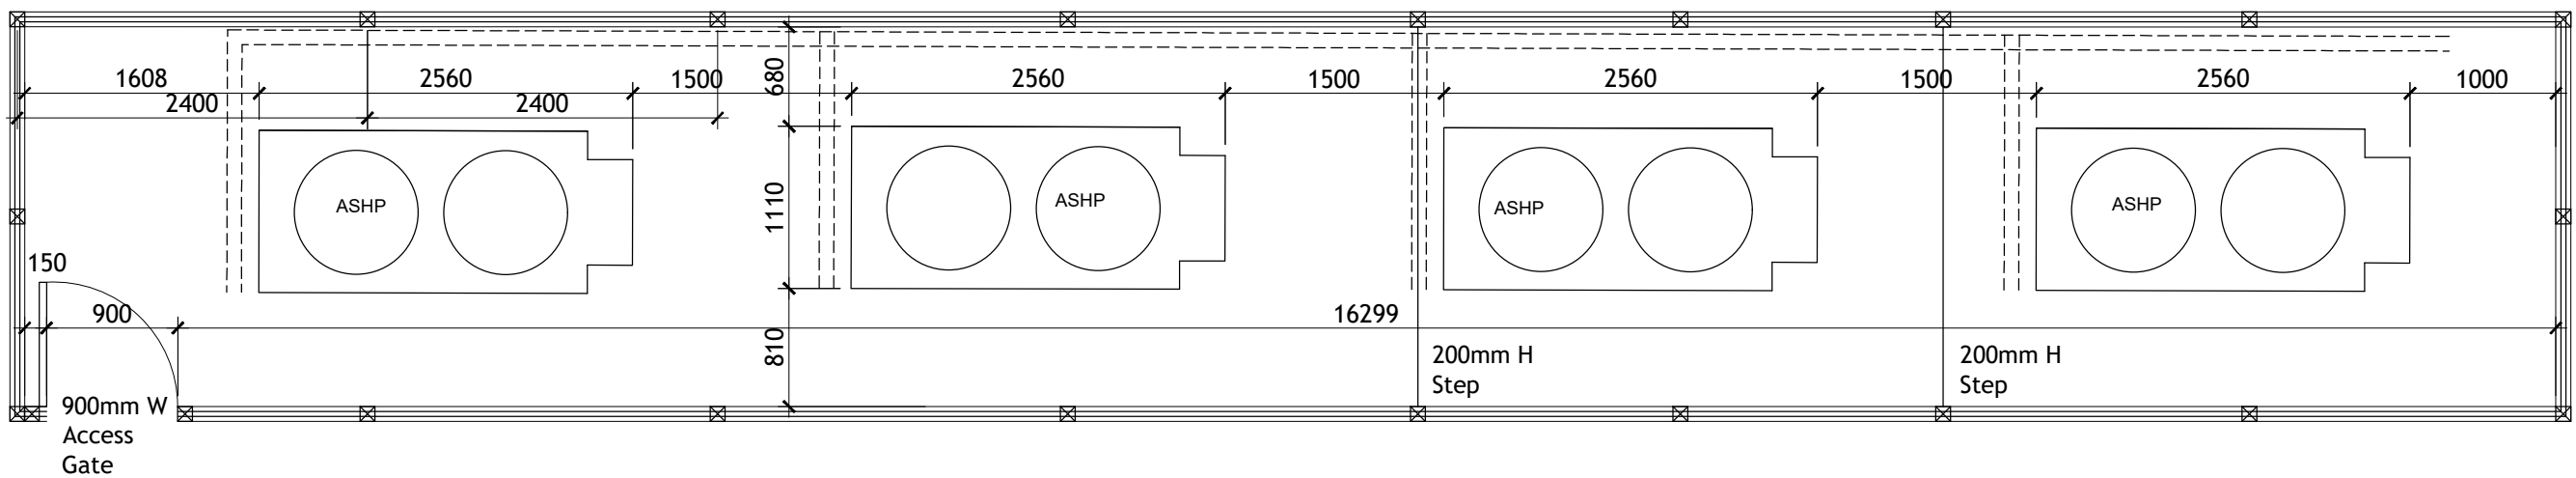


ASHP Compound Plan, scale 1:50

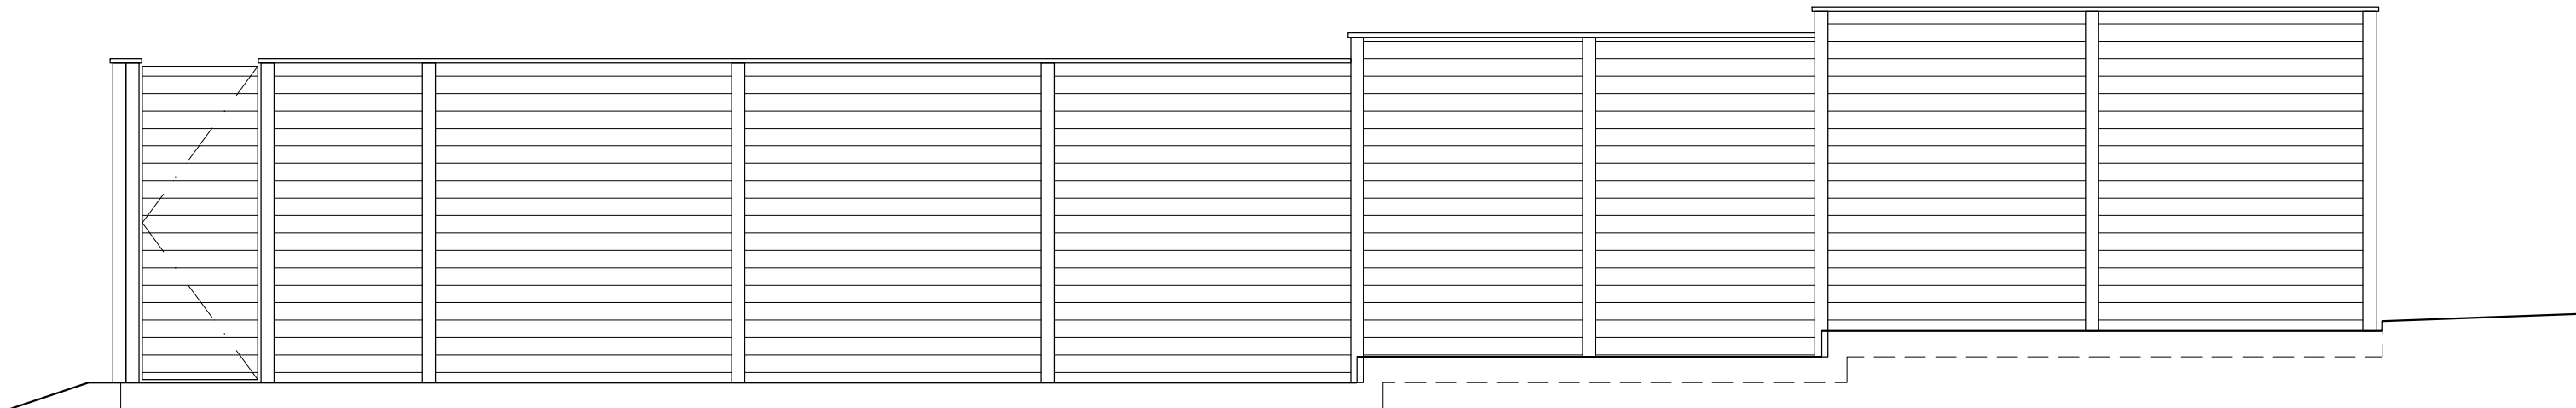


ELEVATION 1
ASHP Compound Elevations, scale 1:50

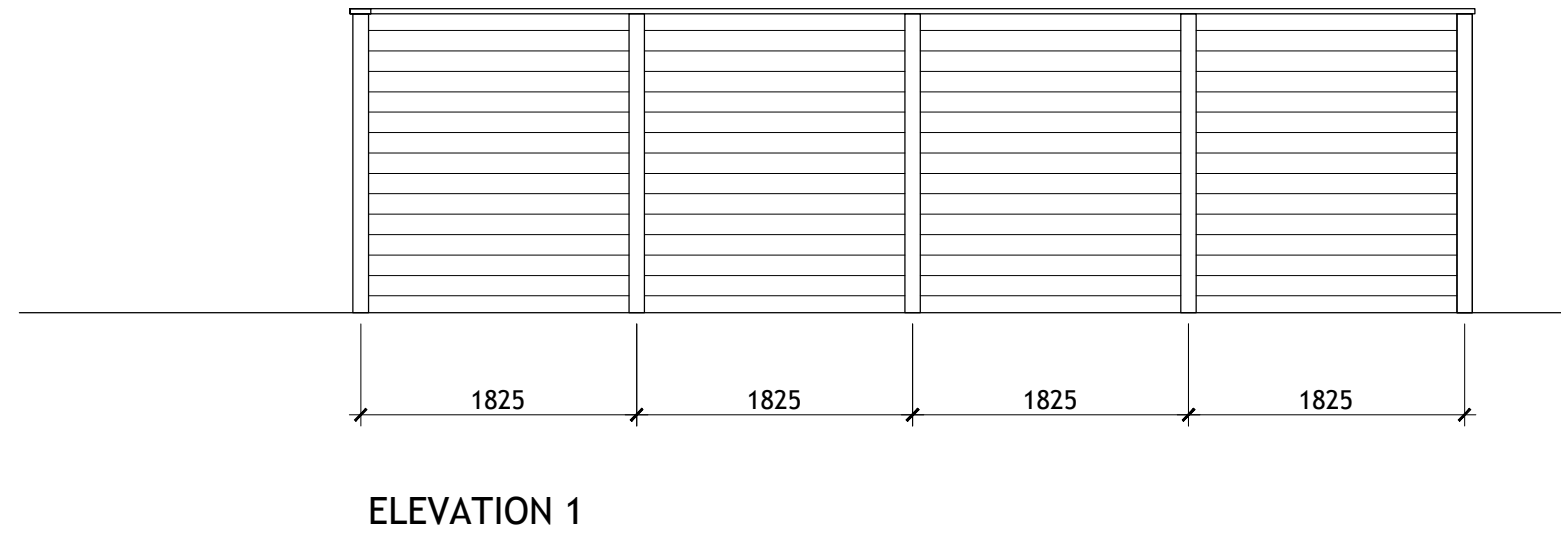

ELEVATION 1
VRF Compound Elevation, scale 1:50

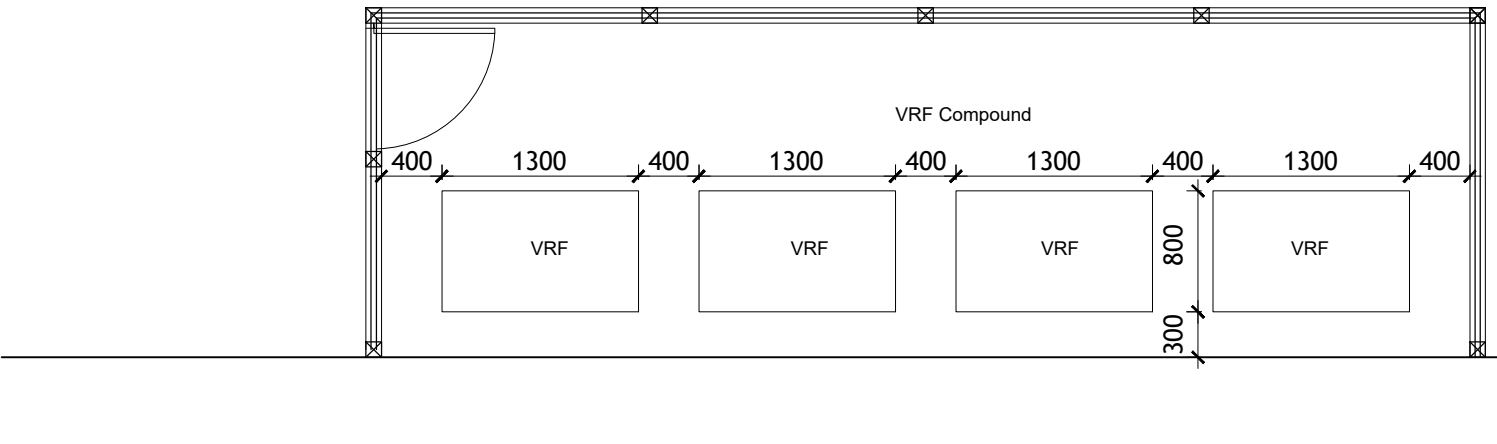

VRF Compound Plan, scale 1:50

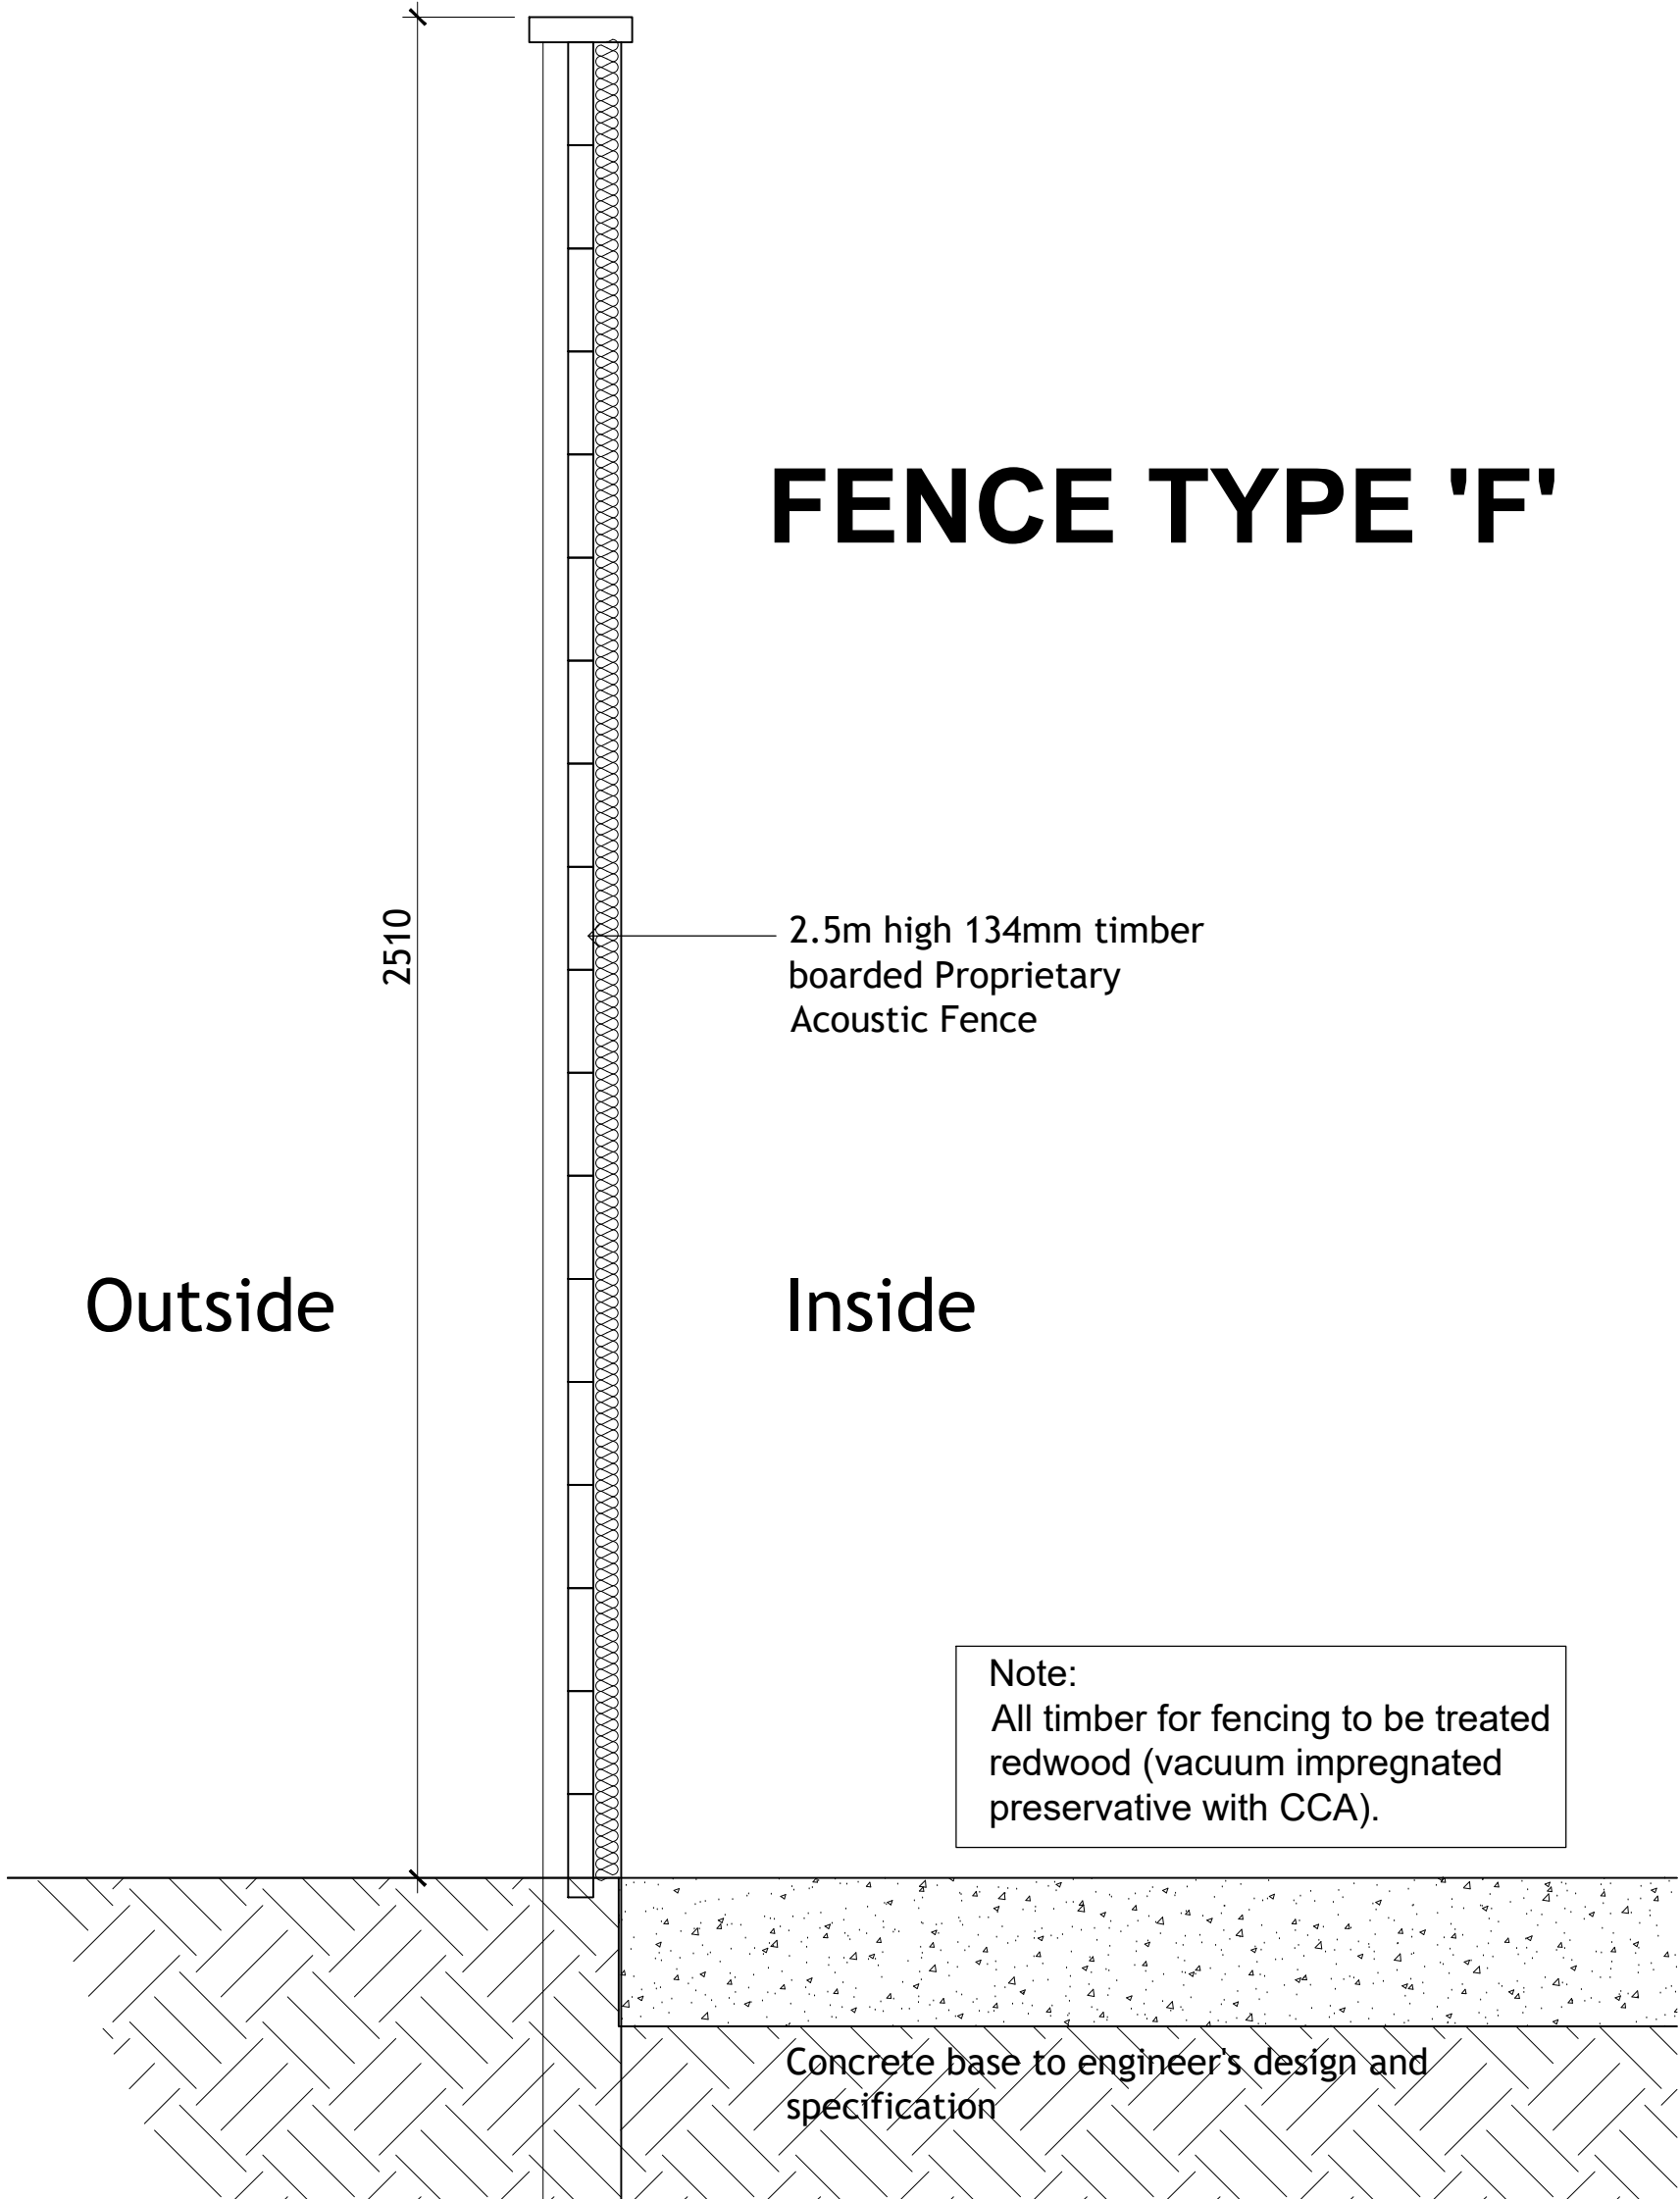

ASHP Compound Timber fence section, scale 1:10

General Notes:

Do not scale from this drawing: refer only to stated dimensions. If in doubt request clarification from the office. This drawing, and associated copyright, is the property of Convery Prently Shields Architects Ltd.

Revision	Initials	Date
A	WG	28.01.25
1.	VRF Compound detail added.	
B	WG	04.02.25
1.	Fence type references added.	
C	WG	25.02.25
1.	Construction Issue	
D	WG	06.03.25
1.	Acoustic fence details added	

CONSTRUCTION			
cps ARCHITECTS ConveryPrentlyShields ARCHITECTS Incorporating Young & Gault 215 St Vincent Street, Glasgow, G2 3DZ 0141 206 5100			
CLIENT	Simply Construct Ltd		
PROJECT	Proposed Care Home Former Battle of Britain Site, Coldharbour Road, Northfleet, Gravesend, DA11 8NT		
DRAWING	Plant Compound Details		
PAPER SIZE	SCALE	DATE	
A1	1:10/1:25	31.05.24	
DRAWING NUMBER	REVISION		
2271_90_515	D		