

A

B

C

D

HARMAN AVENUE

HARMAN AVENUE

27


25

23

PROPOSED


BRENCHLEY AVENUE

1:500

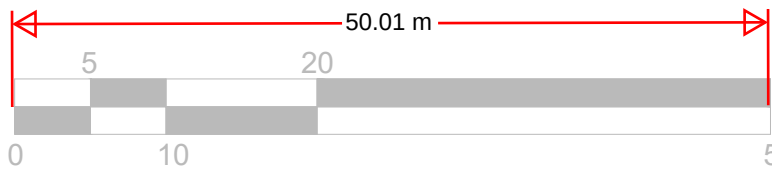

BLOCK PLAN

SCALE: 1:500

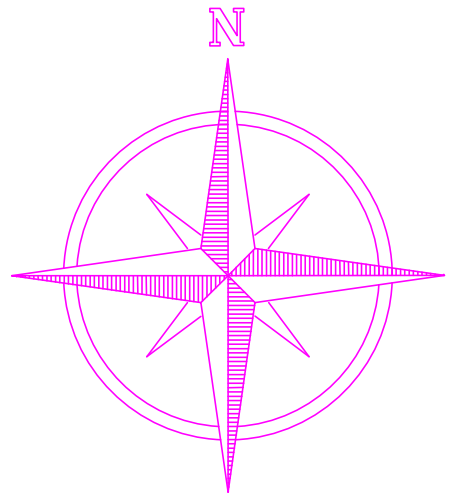

REFERENCE DRAWINGS

GENERAL NOTES

This drawing is for planning use only do not use this drawing for any purpose other than that for which it was issued.
Structural Design and Building Control Approval is required before construction commences.
This drawing is subject to copyright do not reproduce this drawing without prior permission.

No

DATE

REVISION

BY

CHK

CONSULTANT



CIVIL ENGINEERS
STRUCTURAL ENGINEERS
ARCHITECTURAL DESIGNERS

Contact: 07947249323

DRAWN

AM

CHECKED

A.R

PROJECT NO.

CLIENT/PROJECT

25 HARMAN AVENUE

TITLE

BLOCK PLAN

DRAWING No.

D09

SCALE: 1:500 @A3

DATE: 18-10-2023