


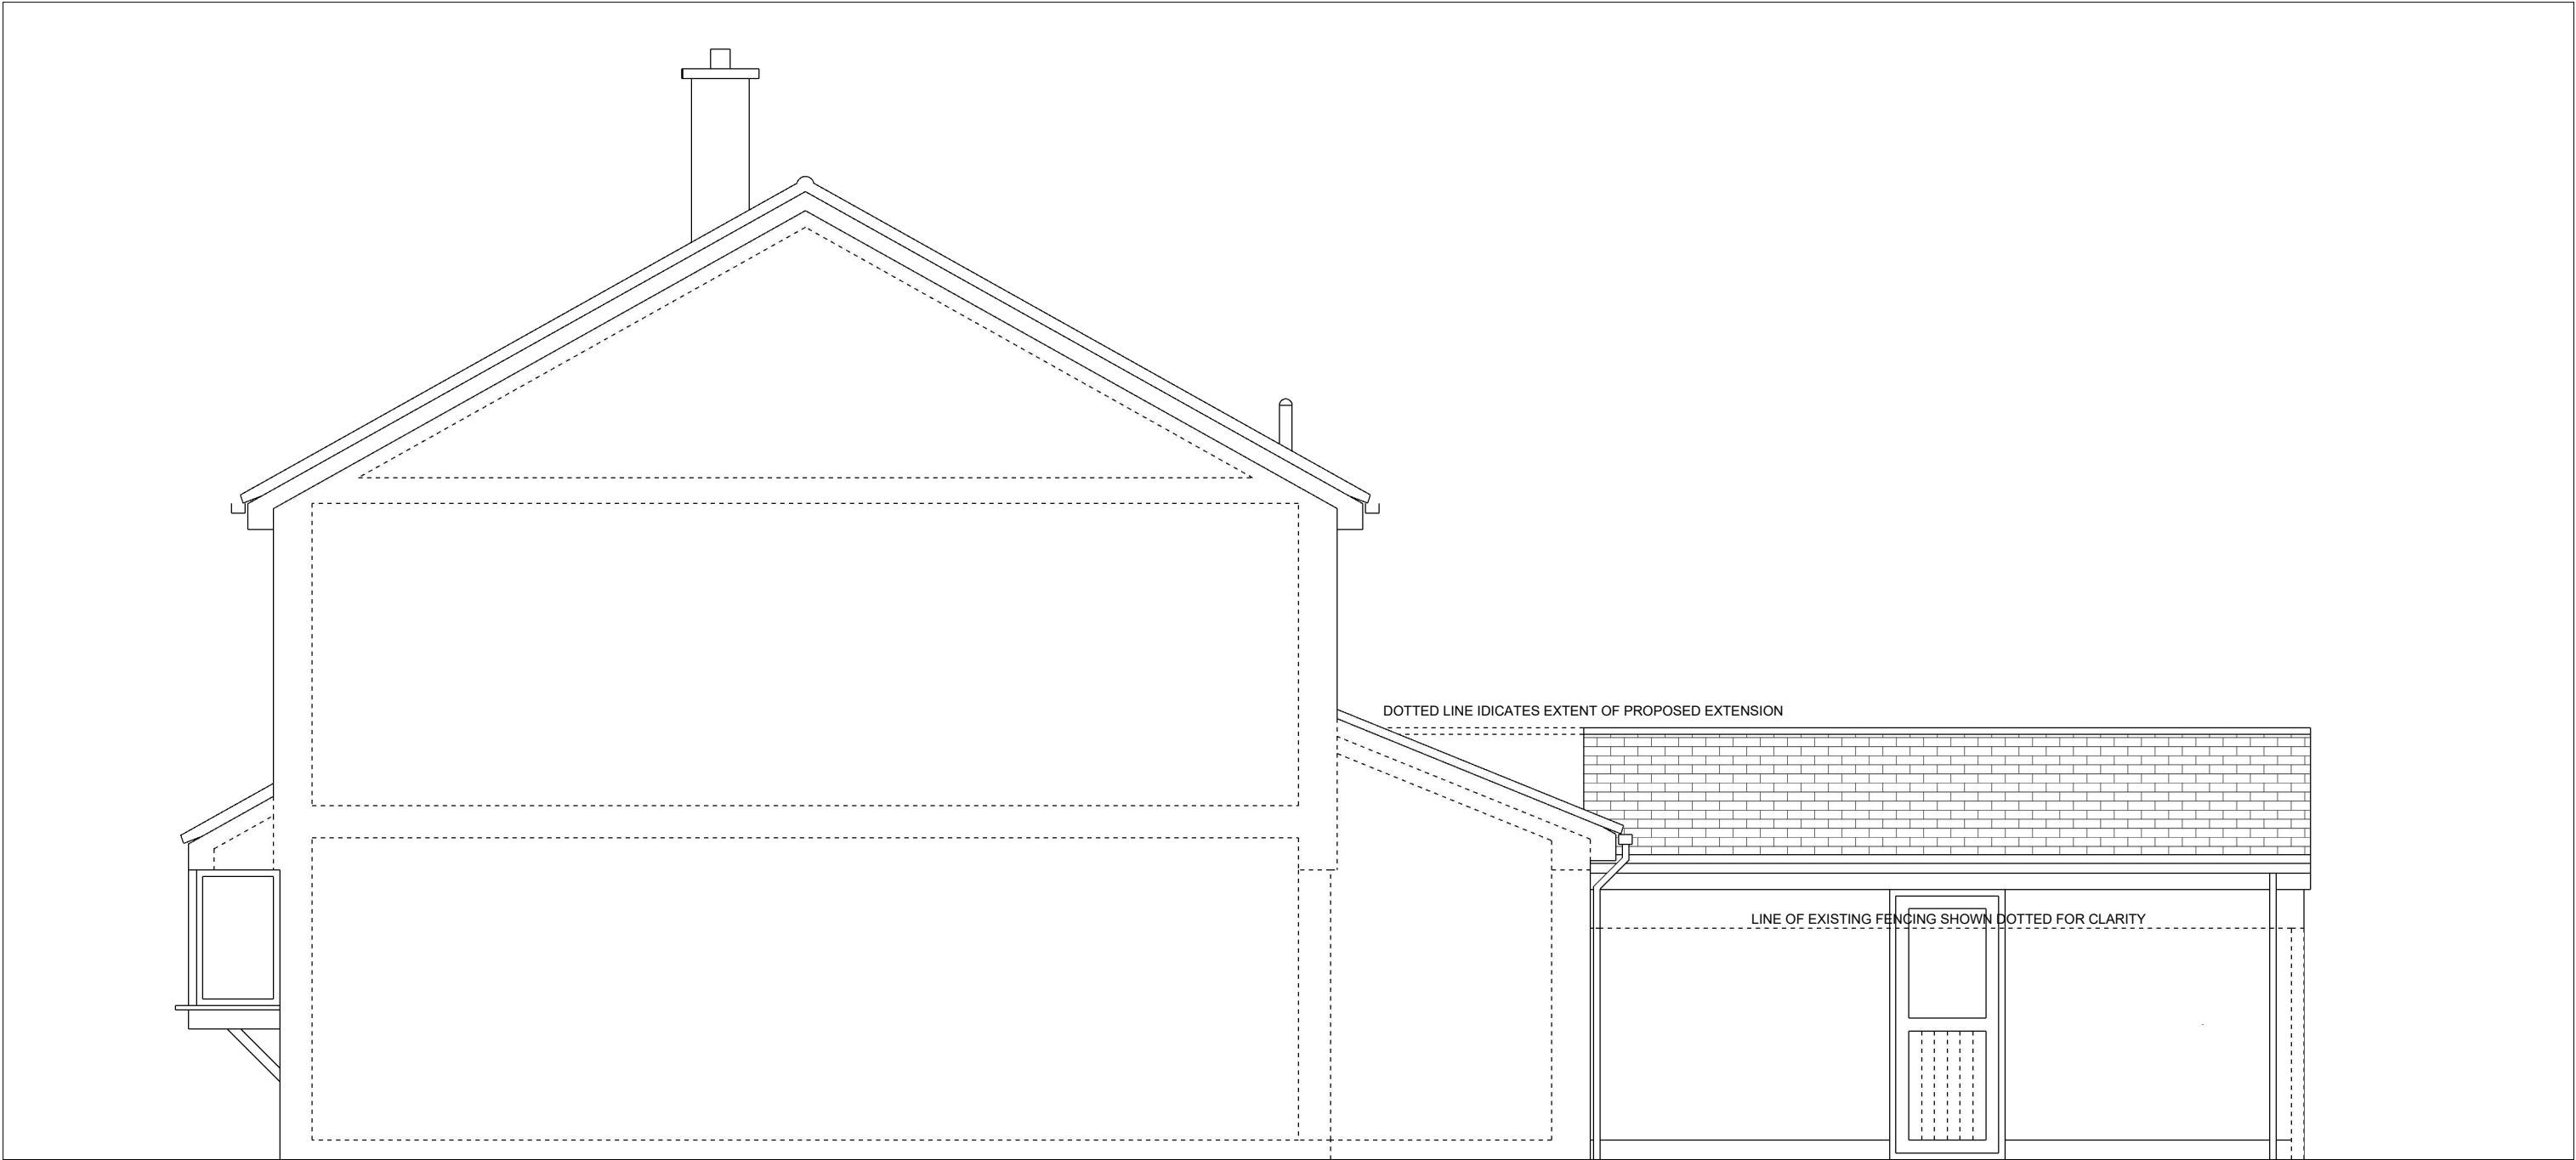

ELEVATION COMPRISES SECTION AT CENTRELINE OF PARTY WALL TO ADJOINING PROPERTY