


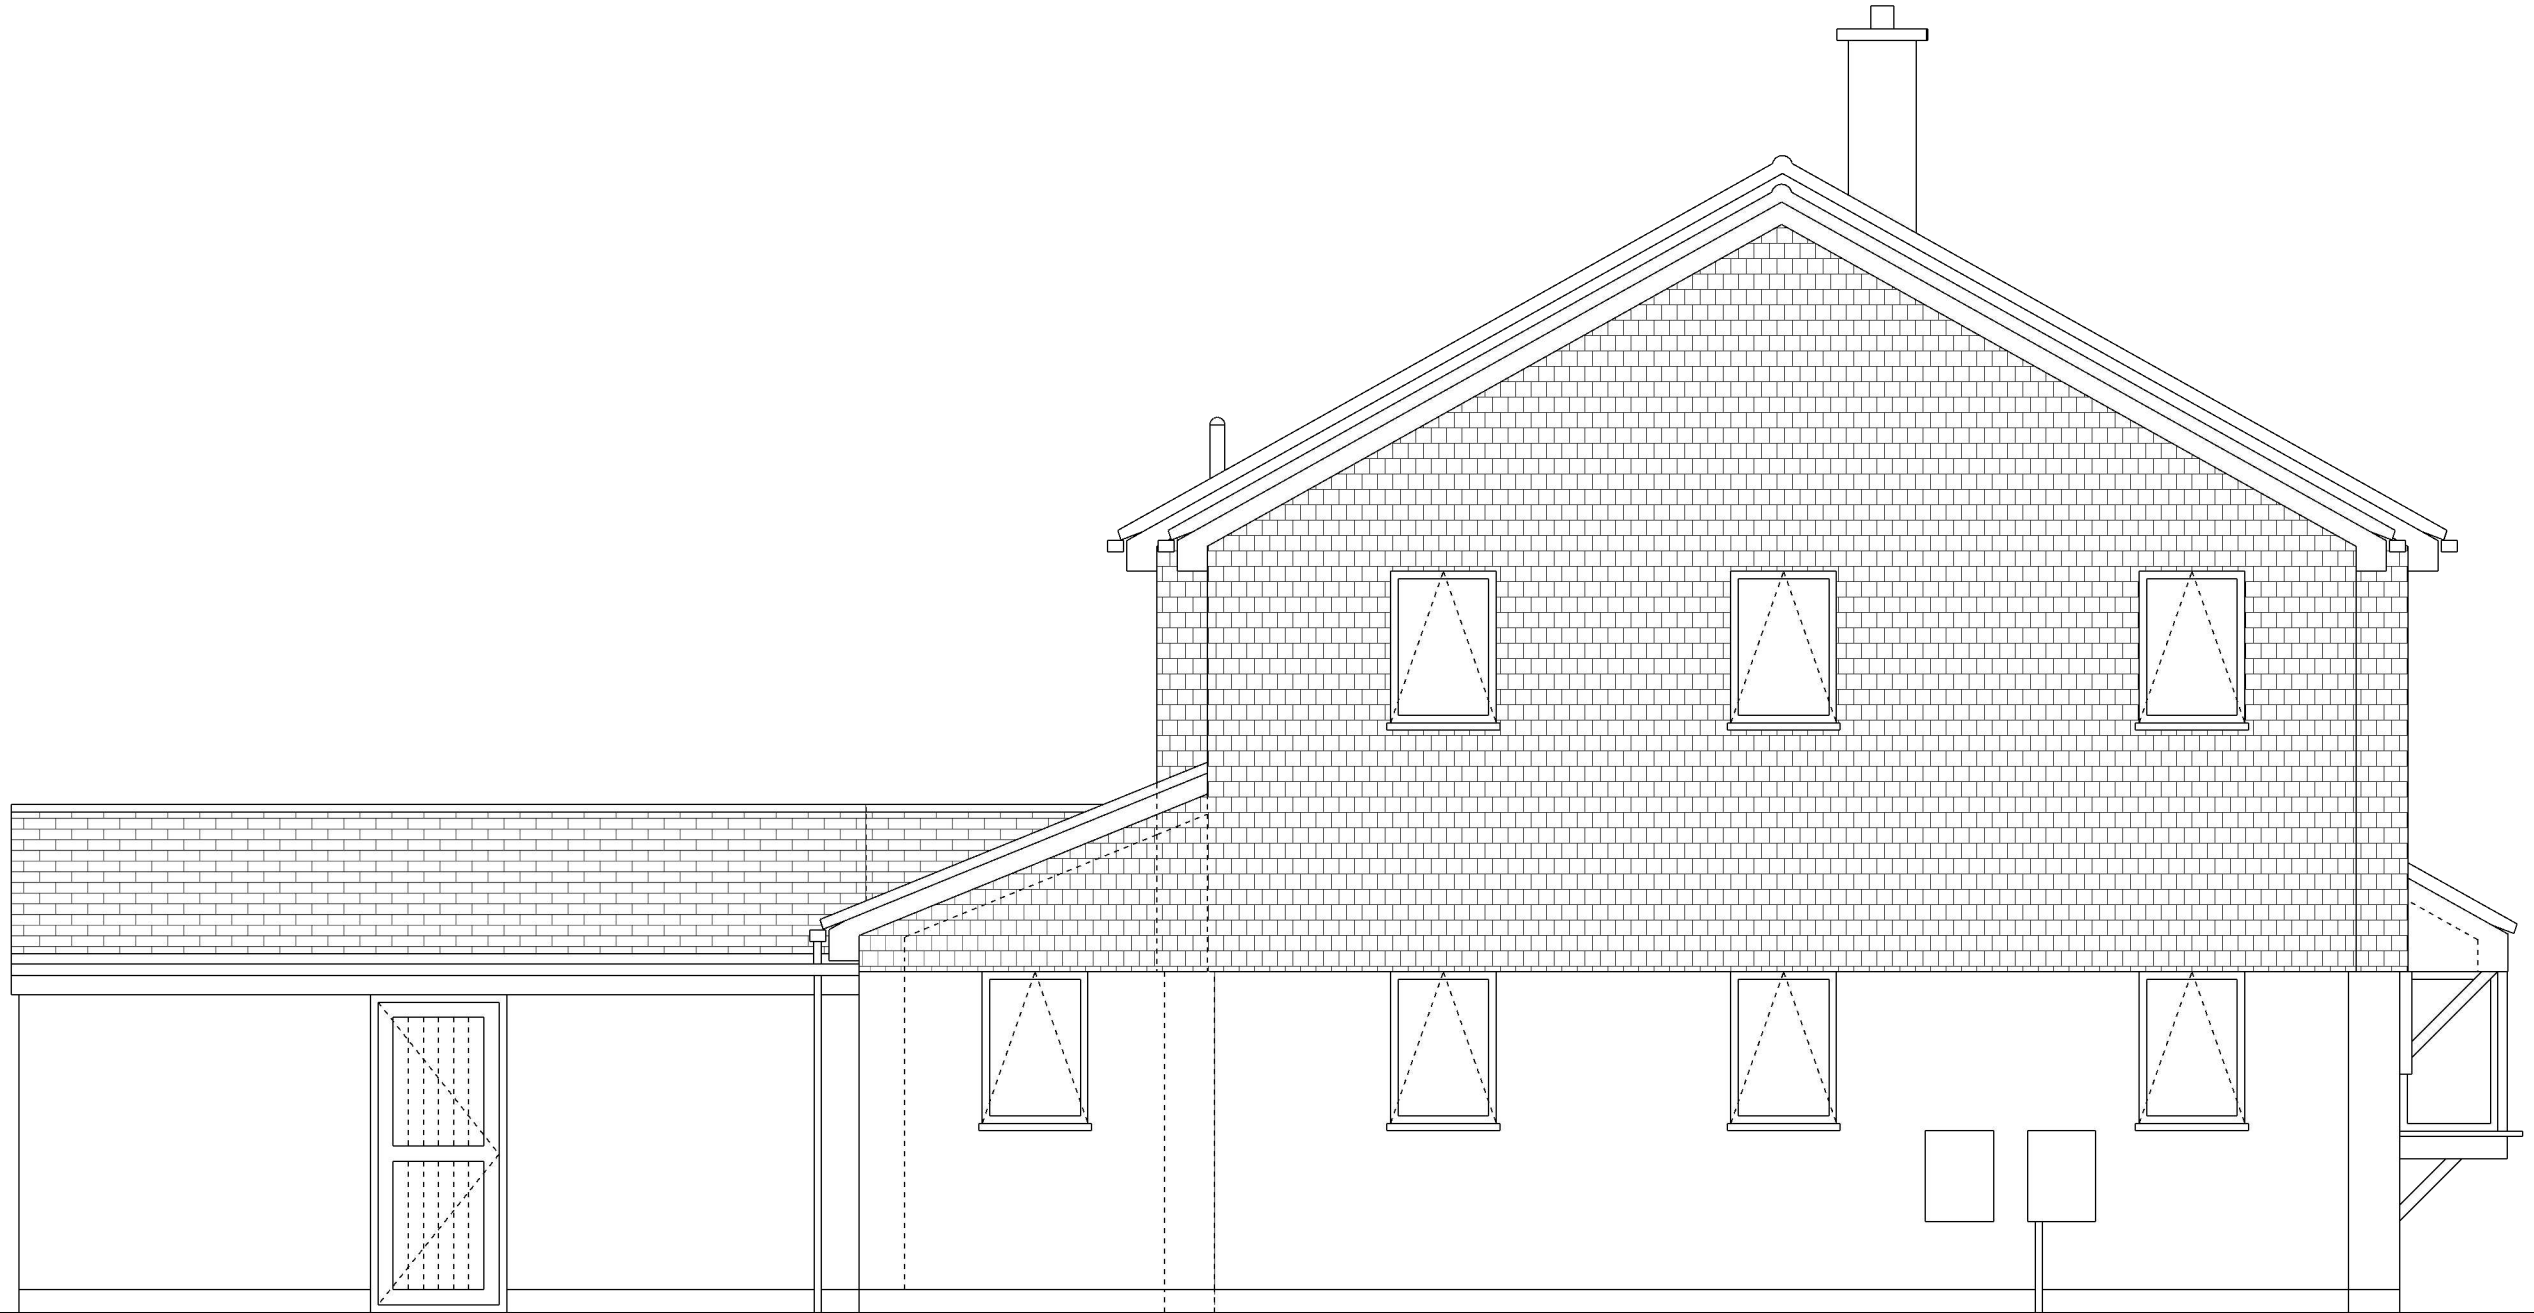

EXTERNAL MATERIALS

ROOF

PITCHED ROOF TILES TO MATCH EXISTING

EXTERNAL WALL

VERTICAL TILES OVER BRICKWORK TO MATCH EXISTING

EXTERNAL DOORS AND WINDOWS

WHITE RAL9010 TIMBER/METAL/UPVC FRAMED CLEAR/OPAQUE DOUBLE GLAZED TO MATCH EXISTING

RAINWATER AND SANITATION GOODS

BLACK METAL/UPVC TO MATCH EXISTING