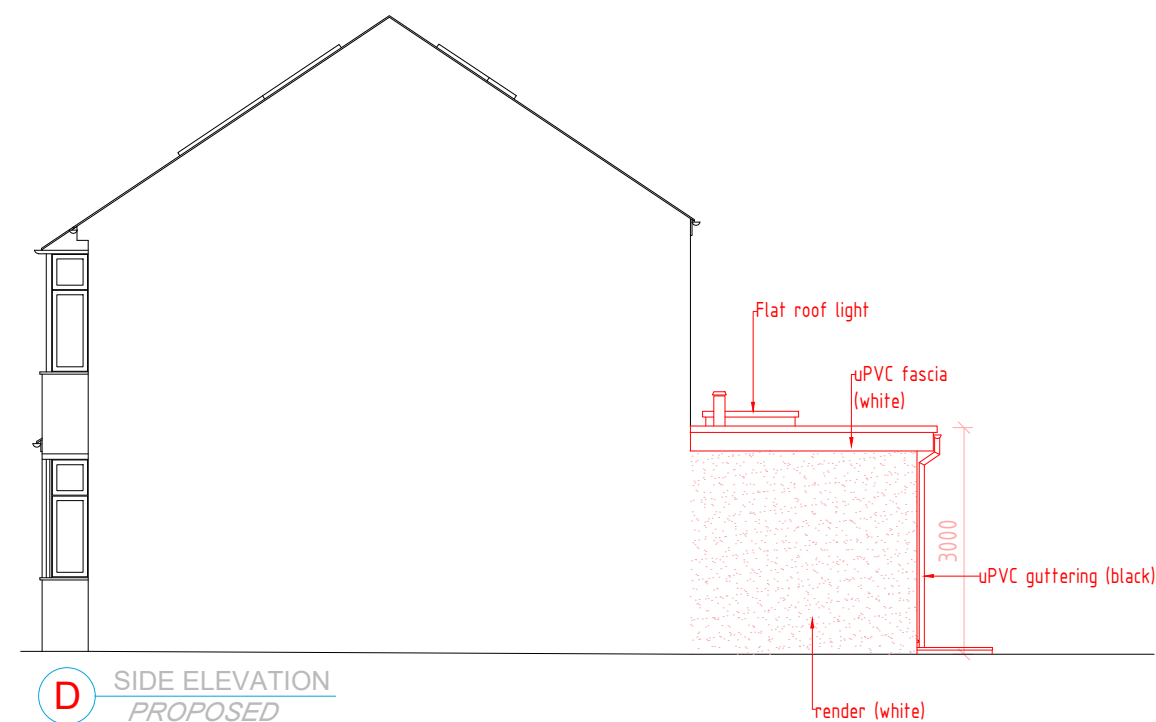
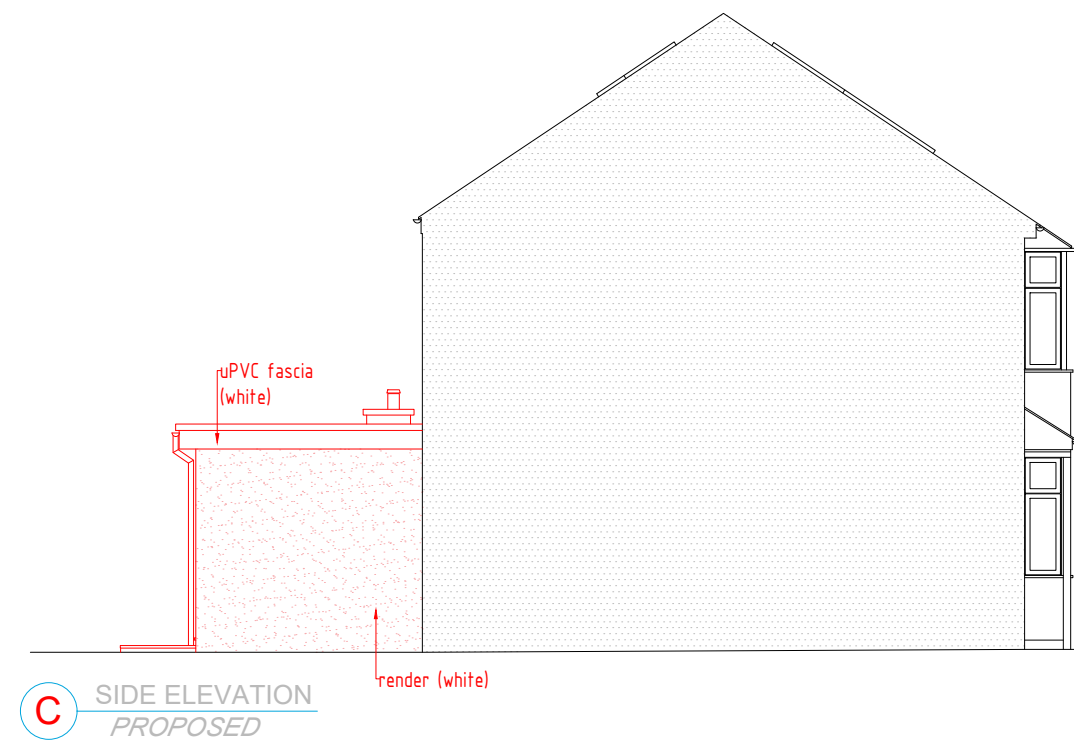


NOTES/REV.

All dimensions shown to be checked on site.
This drawing is copyright of DVL

REV DATE DRWN CHKD

DVL ■ architectural design ■ design&construct ■ building construct

131 Ashwood Road ■ Potters Bar, Hertfordshire ■ EN6 2QD

T: 01277 280101 ■ E: office@dobravilla.com ■ E: studio@designandarchitecture.co.uk

Web: designandarchitecture.co.uk ■ Facebook.com/ ■ Twitter: @

INFORMATION

ISSUE REASON:

APPROVAL

SCALE: 1:100@A3

DATE: 10/23

DRAWN: MC

CHECKED: MC

CLIENT: Andrea Jackova & Dezider Horvath, 54 St James's Ave - Gravesend, DA11 0EY

PROJECT: Single Storey Rear Extension - Retrospective

DRAWING TITLE: **Proposed Elevations**

DRAWING NUMBER: J23 02 PP-06

REVISION: A

