


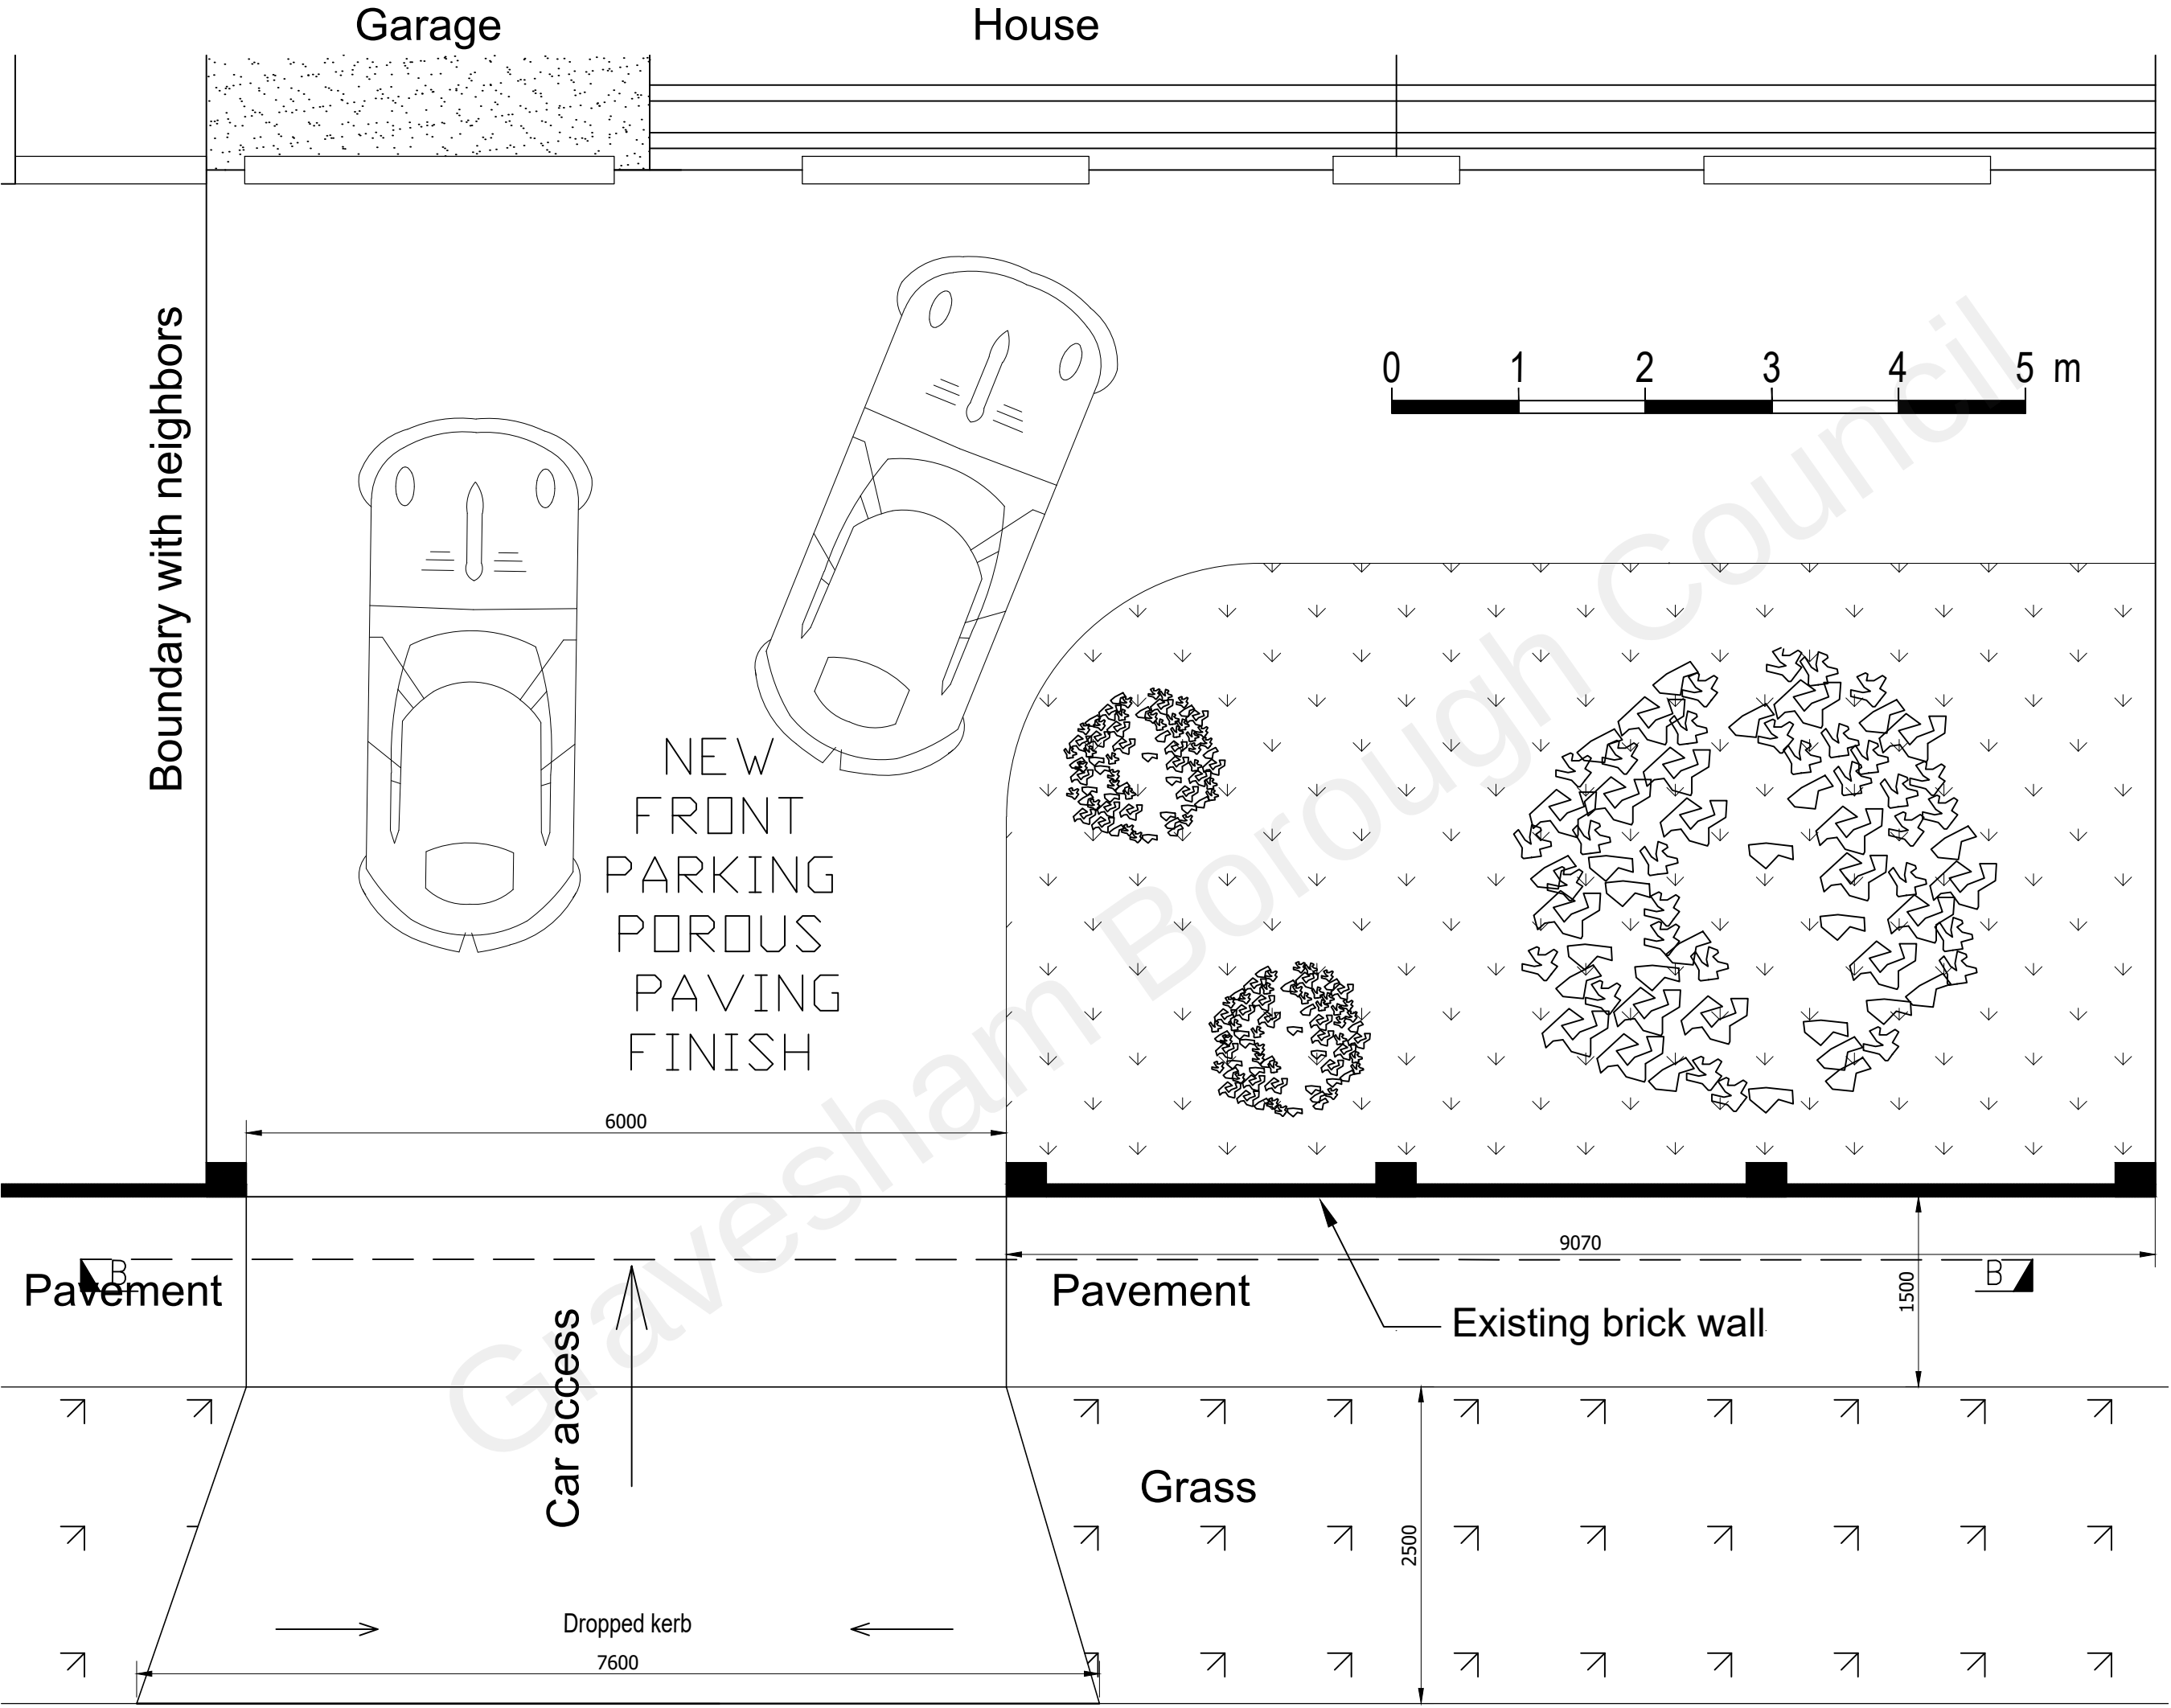

REV	DESCRIPTION	INIT	DATE
Project 209 Lower Higham Road			
Title Proposed front kerb Plan			
Drawn	DZ	Date	05/08/2021
Checked		Scale	1:50 @A3
Approved			
Drawing No. 002			Rev.