

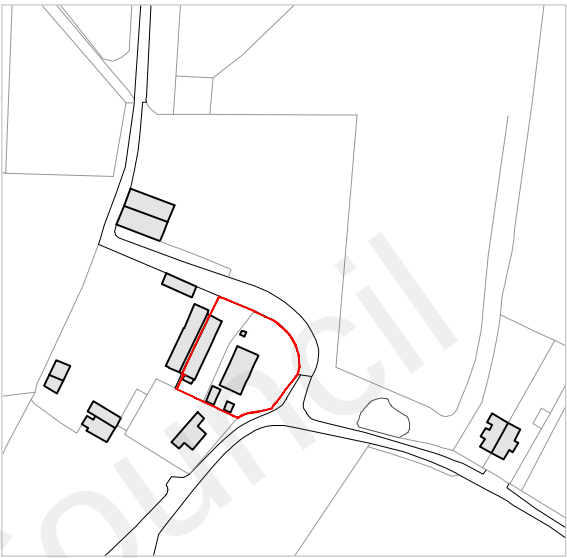


DO NOT SCALE FROM THIS DRAWING. ALL DIMENSIONS ARE TO BE CHECKED ON SITE. THIS DRAWING IS TO BE READ IN CONJUNCTION WITH ALL CONSULTANTS INFORMATION.

TAYLORHARE ARCHITECTS IS A LIMITED COMPANY
REGISTERED IN ENGLAND AND WALES:
NO. 10695684.

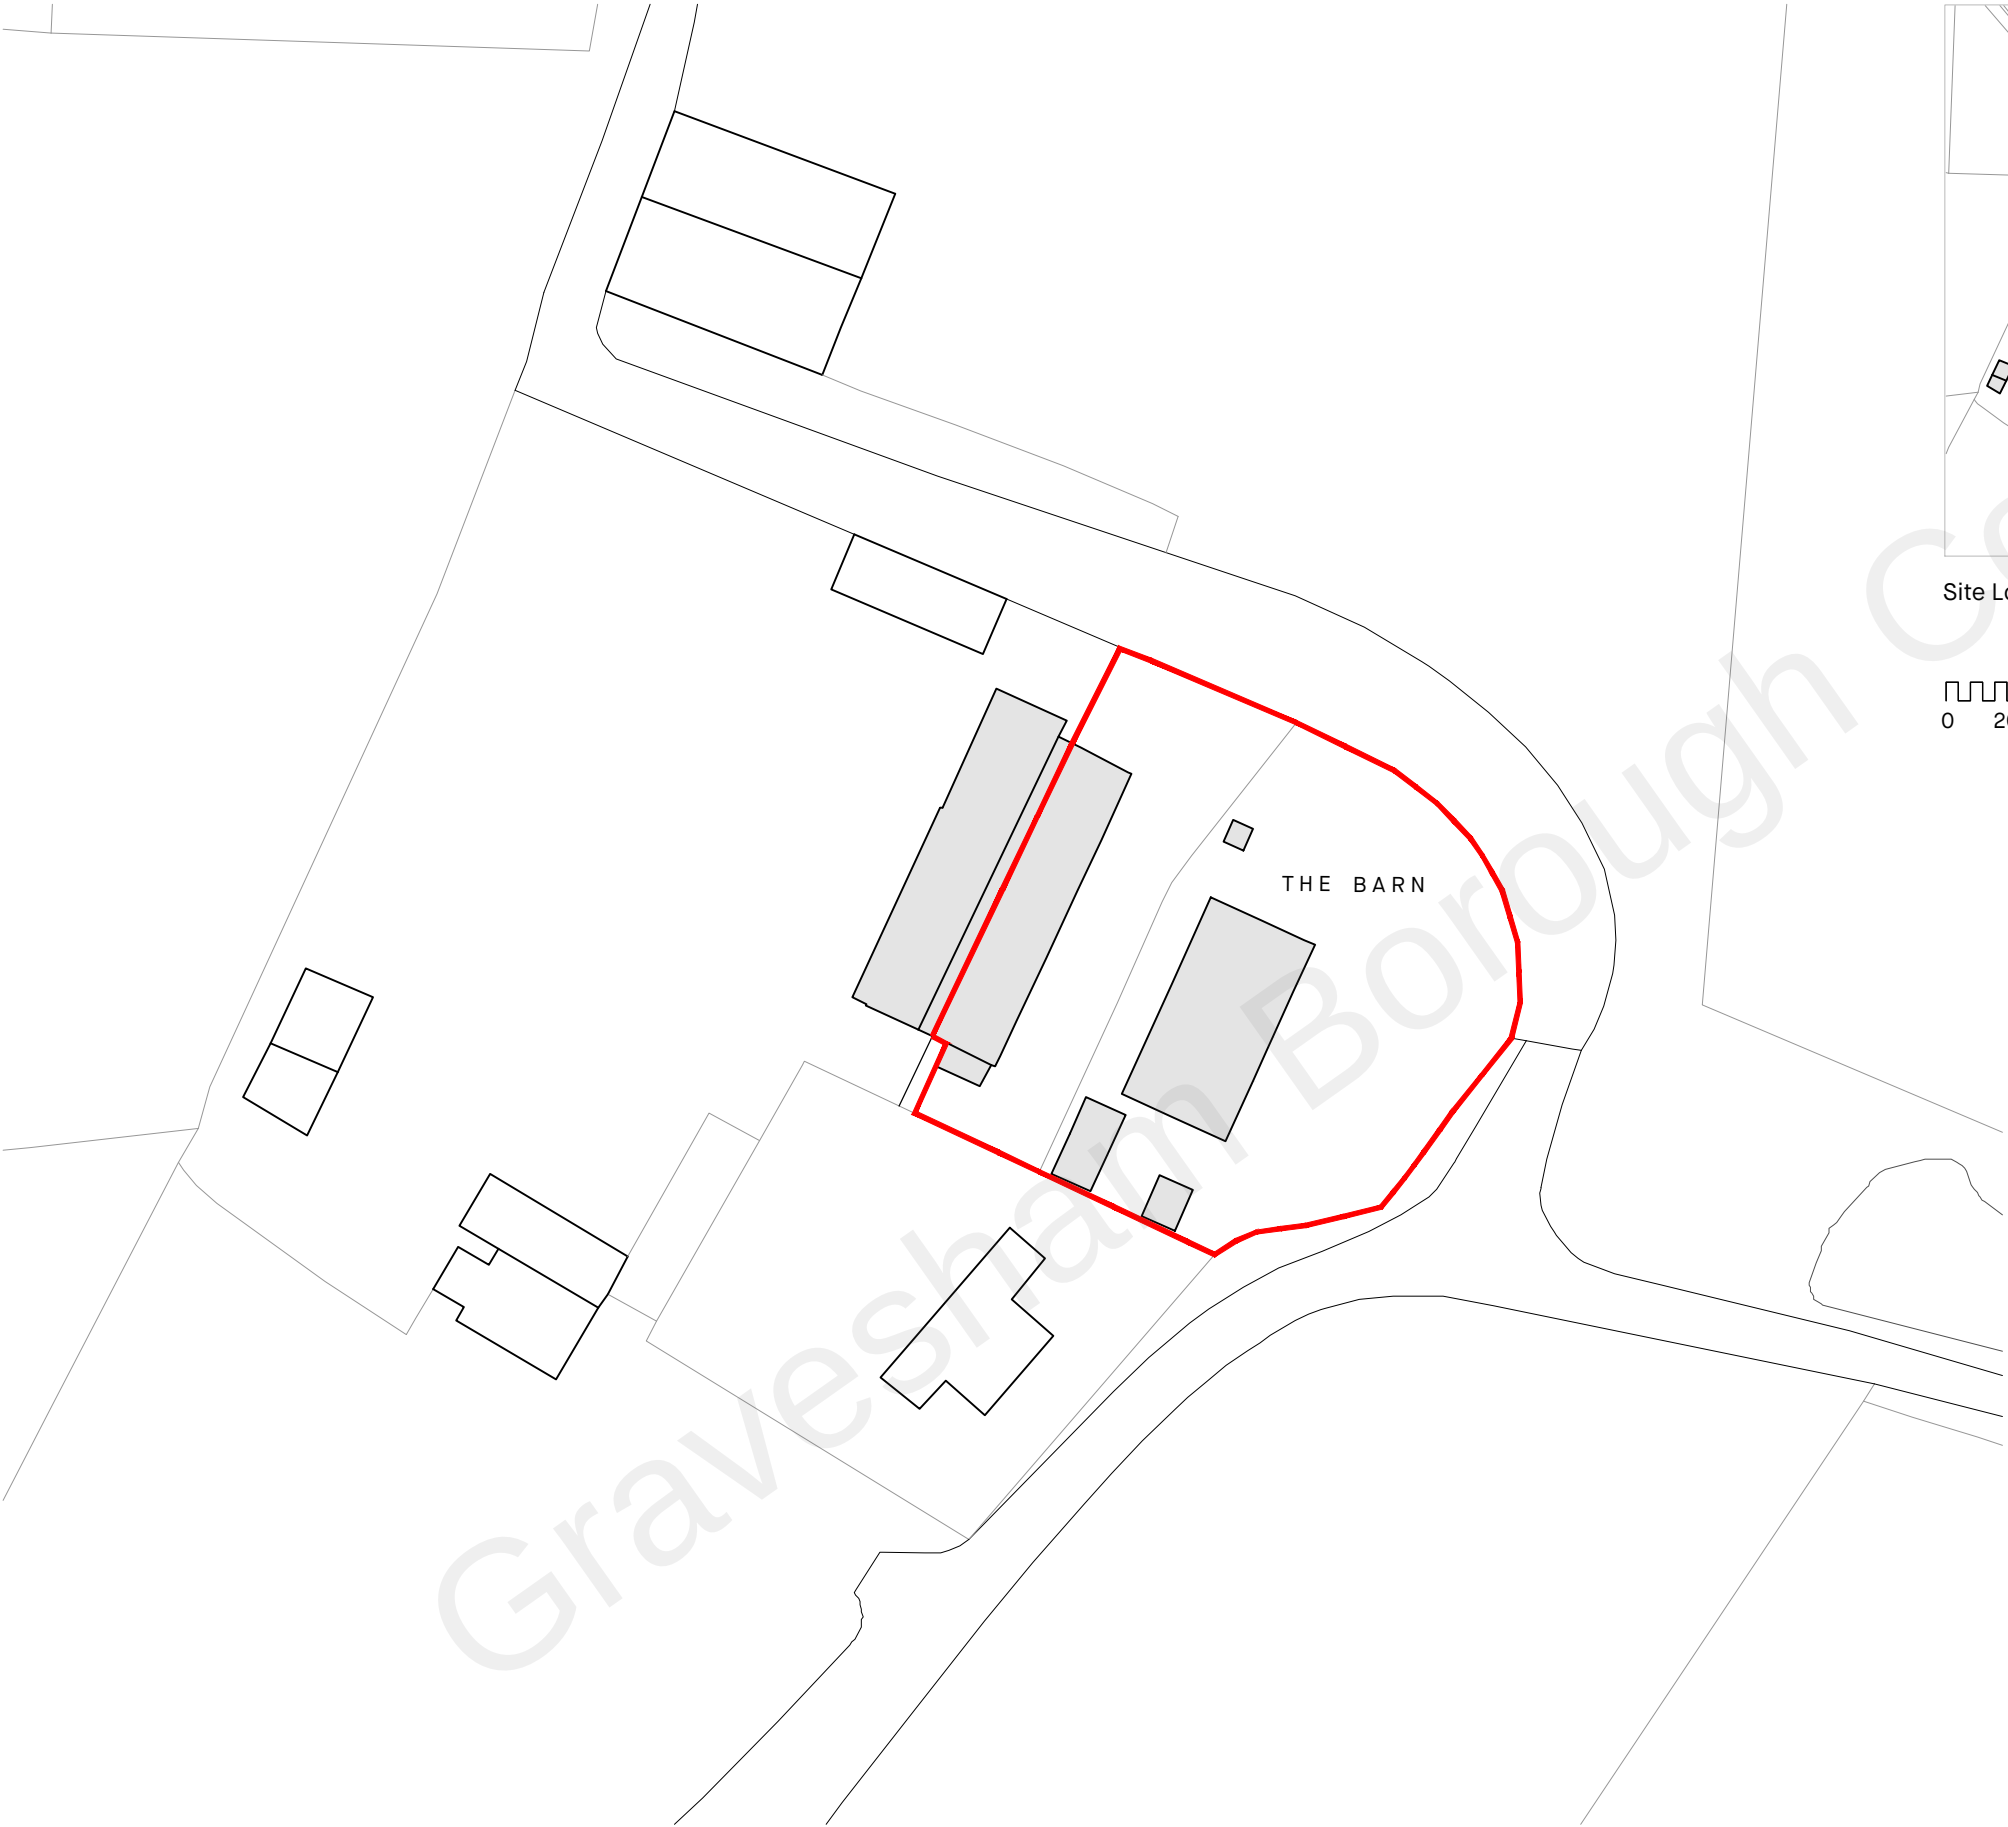


Site Location Plan 1:2500

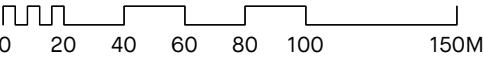

J E S K Y N S R O A D

D A B B S P L A C E

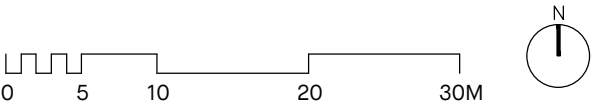

Site Boundary

REV	DATE	DESCRIPTION



**TaylorHare
Architects**

01227 668 073
hello@taylorhare.com
taylorhare.com

The Cowshed
Overland Lane
Aldh, CT13 2LE

PROJECT:
2114 BJMN
CONVERSION/EXTENSION TO THE BARN
JESKYN S ROAD, COBHAM, DA13 9BL

DRAWING TITLE:
EXISTING
RED LINE & SITE LOCATION PLAN

SCALE: 1:500 & 1:2500 @ A3	DRAWN BY: 11
DATE DRAWN: MAY 2021	CHECKED BY: 13

STATUS:
PLANNING

DRAWING NUMBER: 2114_001	REVISION: A
------------------------------------	-----------------------