


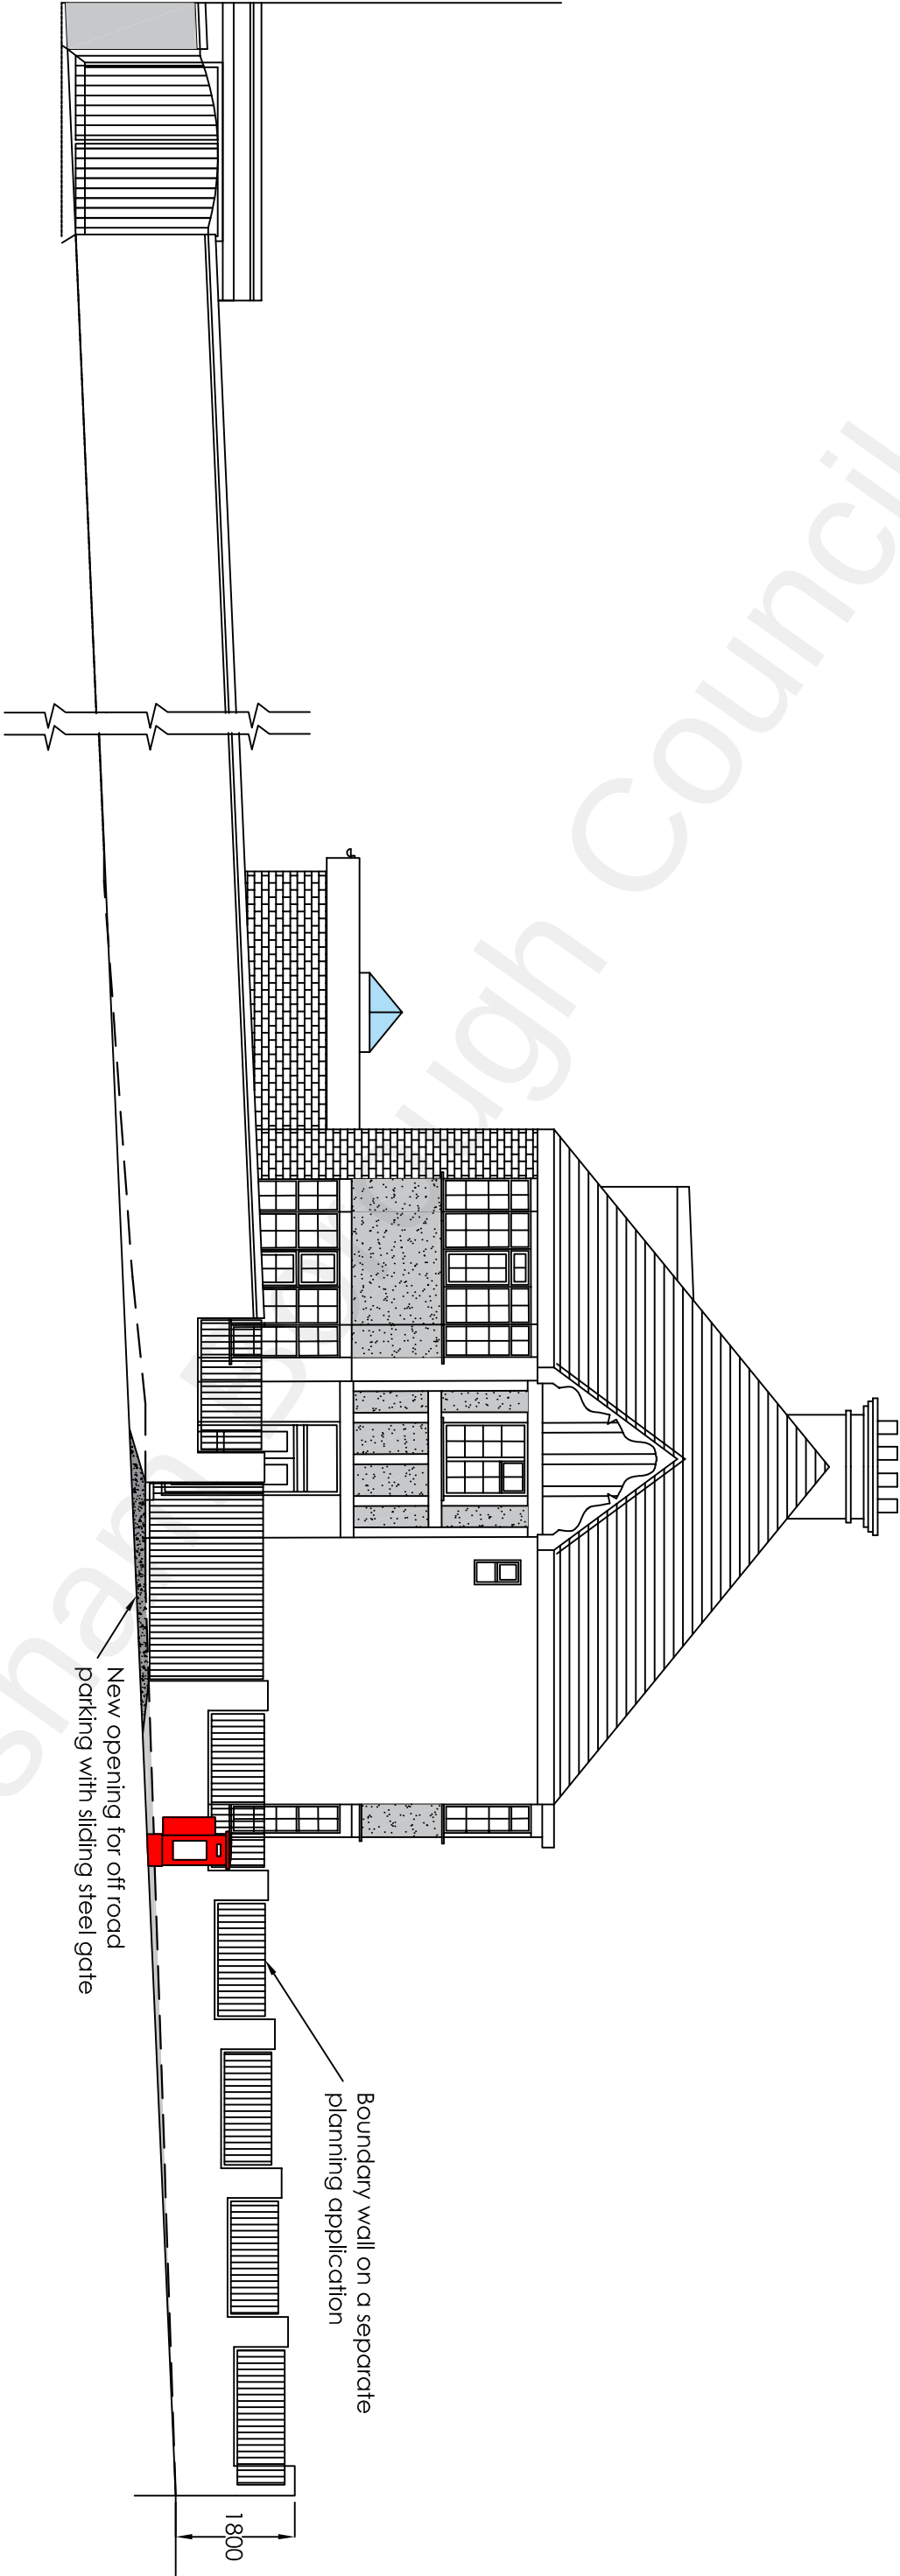

Project

Mr & Mrs Khawar 104 White Hill Road Gravesend Kent DA12 5PR  
New Side Road Vehicle Cross Over with Off Road Parking

Drawing Title

Proposed Side Elevation

| Rev | Description | Date |
|-----|-------------|------|
|     |             |      |

**H Channa**

PICAROONS MAIDSTONE ROAD PLATT KENT TN15 8LB  
Tel / Fax: 01732 605759 E-mail: [hbchanna@tiscali.co.uk](mailto:hbchanna@tiscali.co.uk)

| Drawn | Date   | Scale | Drawing No.  |
|-------|--------|-------|--------------|
| HC    | Nov 21 | 1:100 | 104WHR/A3/07 |