


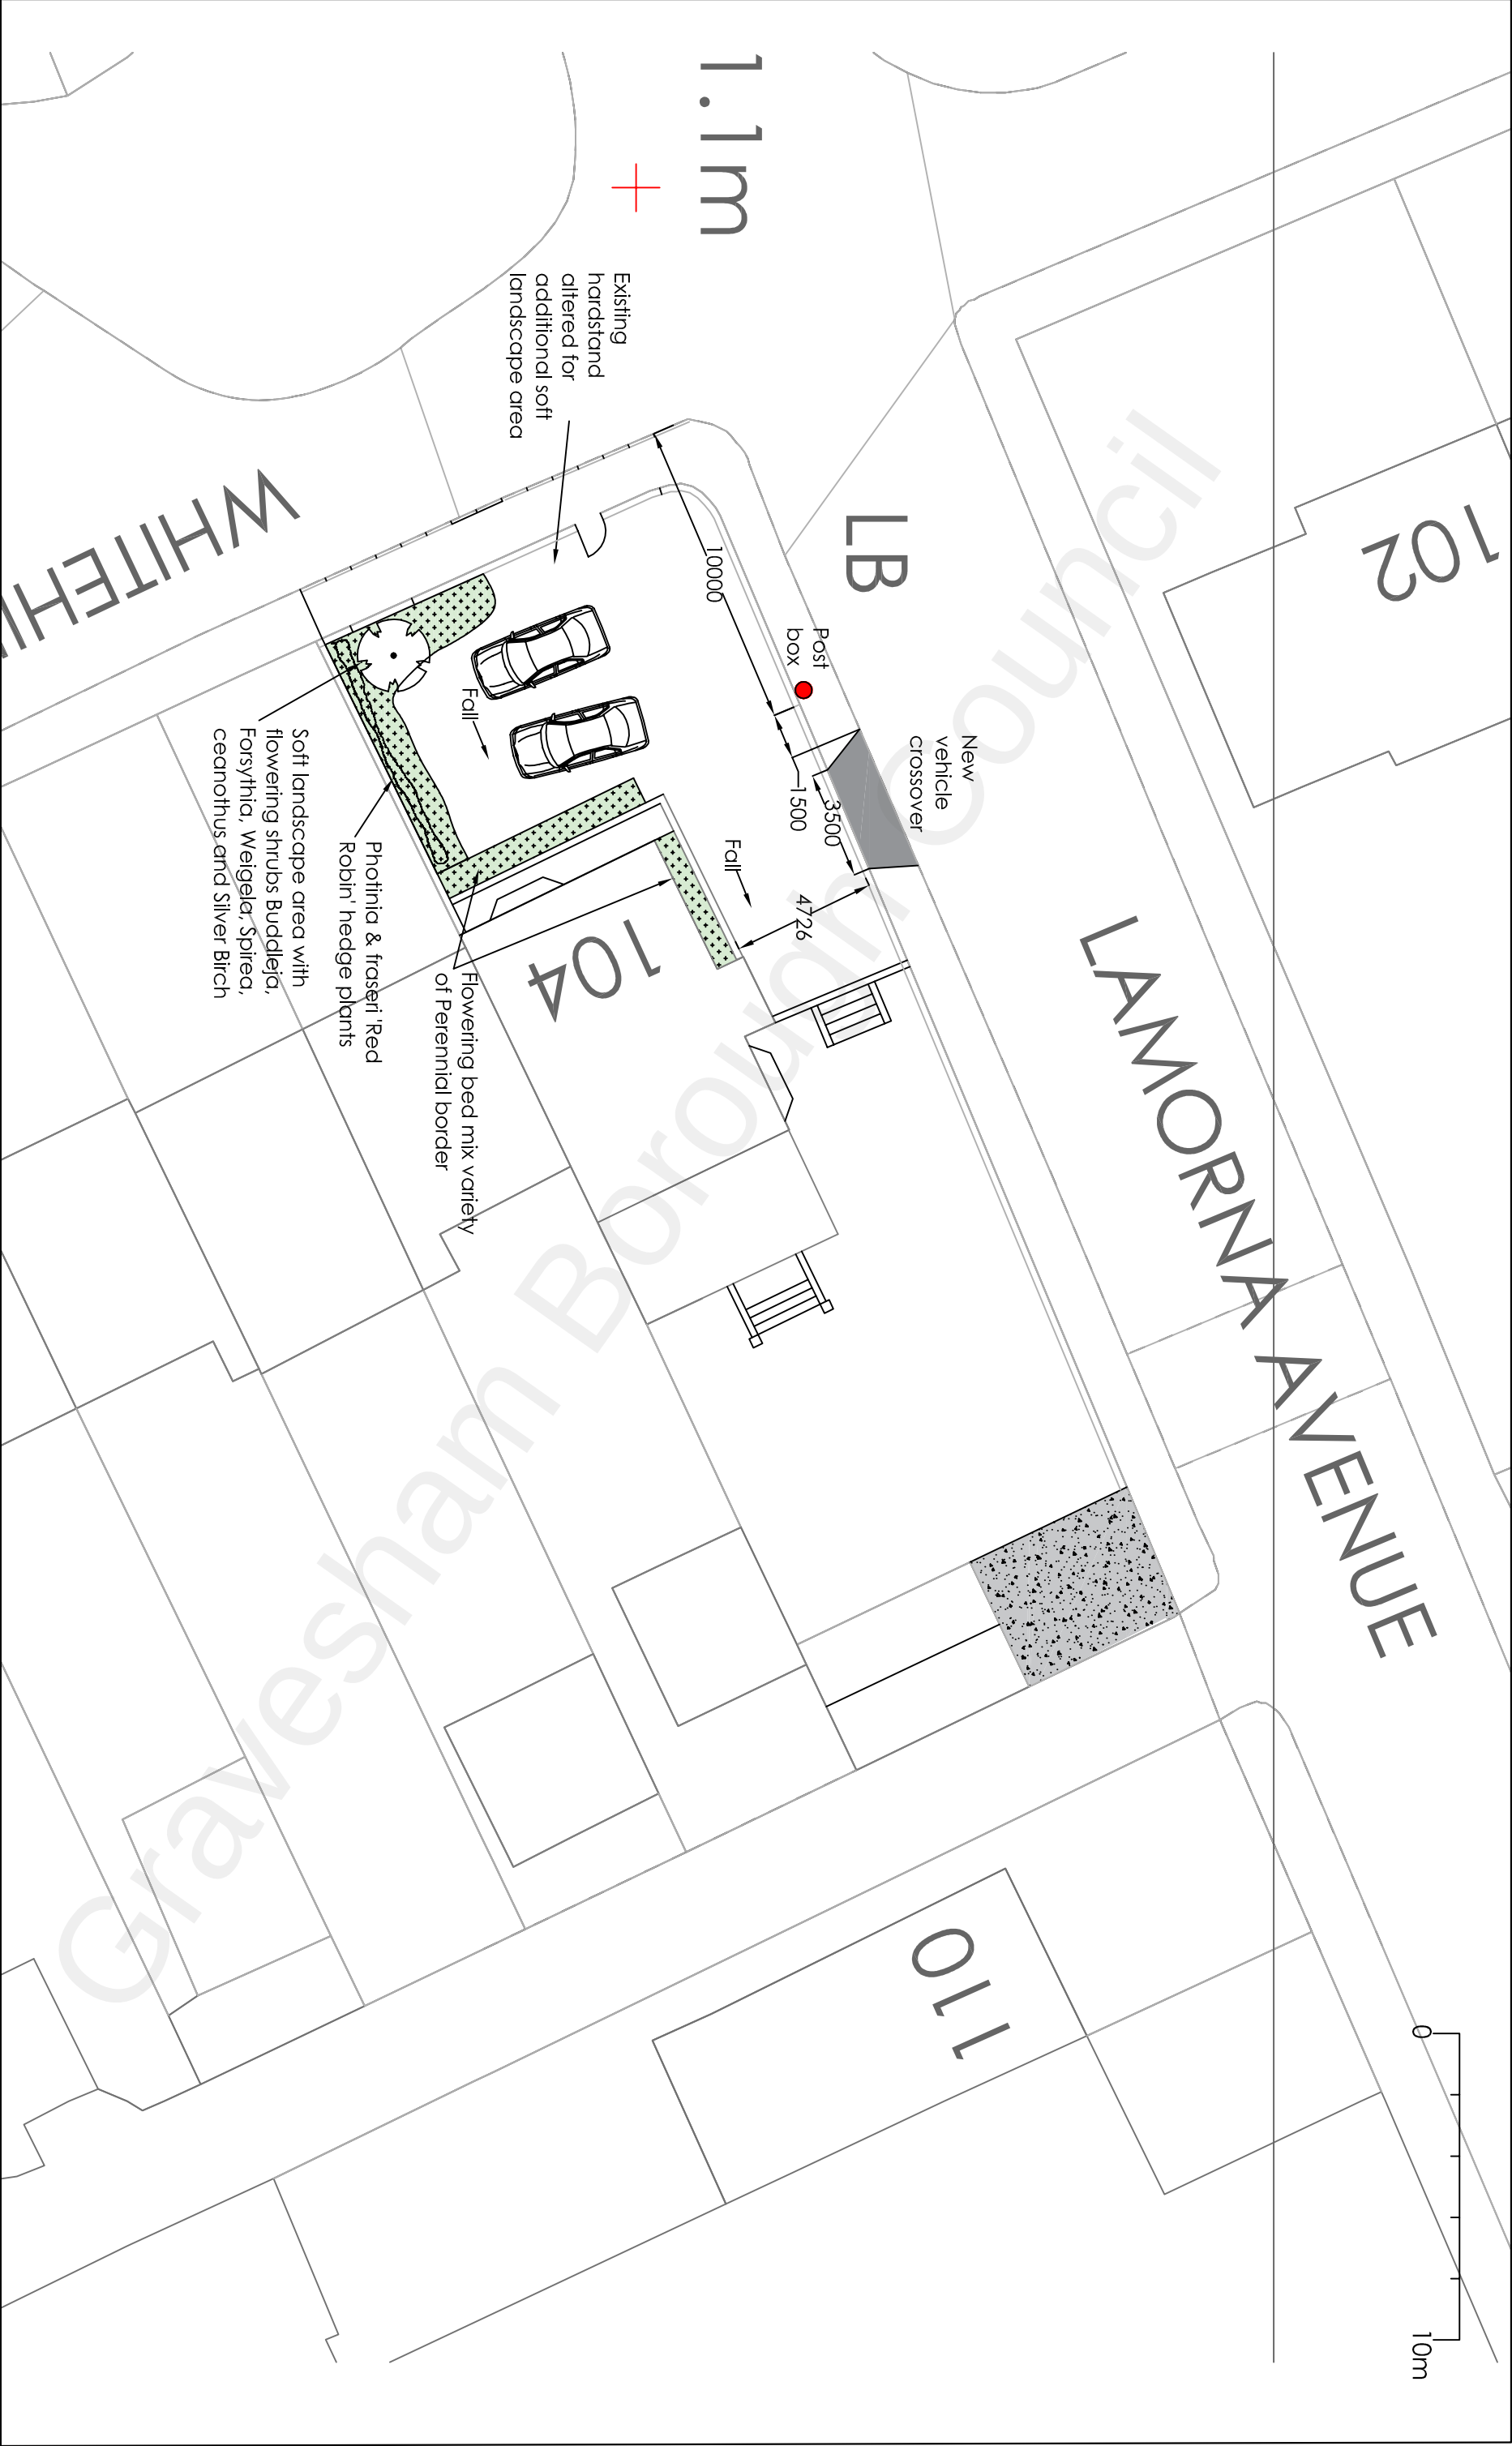

Project			Mr & Mrs Khawar 104 White Hill Road Gravesend Kent DA12 5PR			H Channa PICAROONS MAIDSTONE ROAD PLATT KENT TN15 8LB Tel / Fax: 01732 605759 E-mail: hbchanna@tiscali.co.uk			
New Side Road Vehicle Cross Over with Off Road Parking									
Drawing Title									
Proposed Block Plan									
			Rev		Description		Date		
						Drawn	Date	Scale	Drawing No.
						HC	Jan 22	1:200	104WHR/A3/02