


EXISTING LOCATION

Scale 1: 500

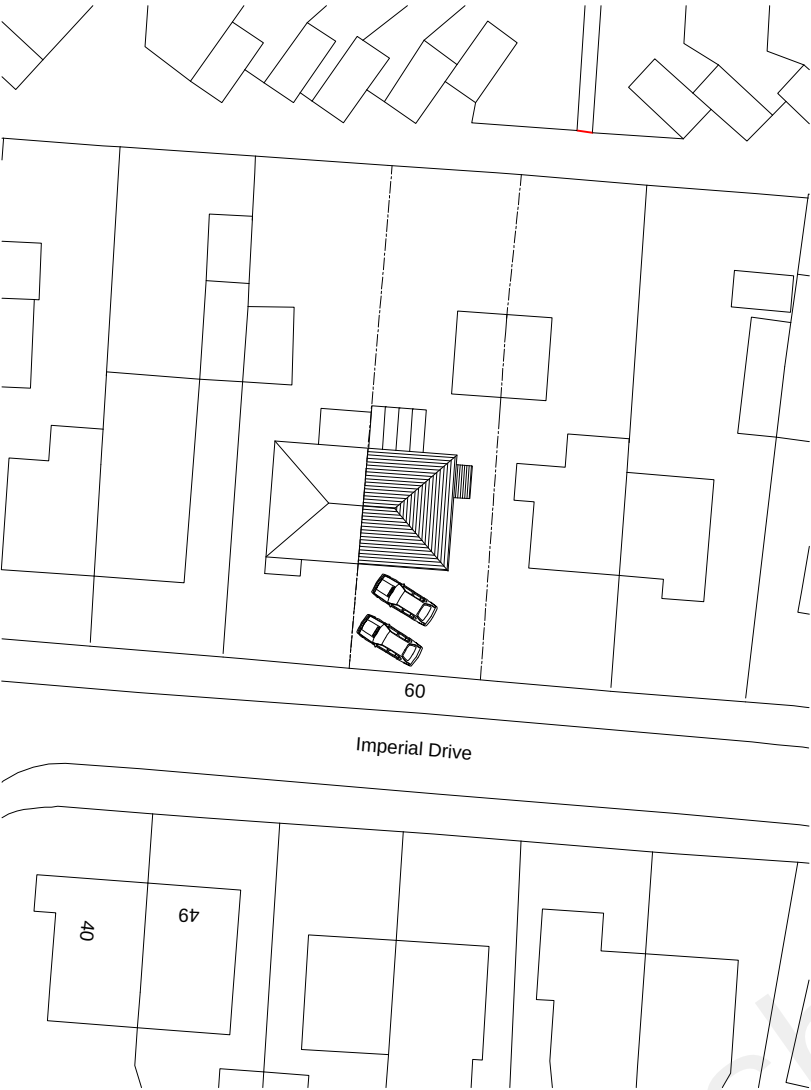


Ordnance Survey, (c) Crown Copyright 2021.
All rights reserved. Licence number 100022432

AREAS (External)				
LOCATION	AREA (m2)			
	Existing		Proposed	
Total Land		294.1		294.1
House	47.9		47.9	
Conservatory	10.2		0.0	
Garage	16.7		0.0	
Extension - Rear			17.1	
Extension - Front & side			13.5	
Developed Land	74.8	(74.8)	78.5	(78.5)
Undeveloped land	119.4	219.3		215.6

PROPOSED LOCATION

Scale 1:500


Refer to DWG JMD-1160-B-030-P1 for parking allocatoin

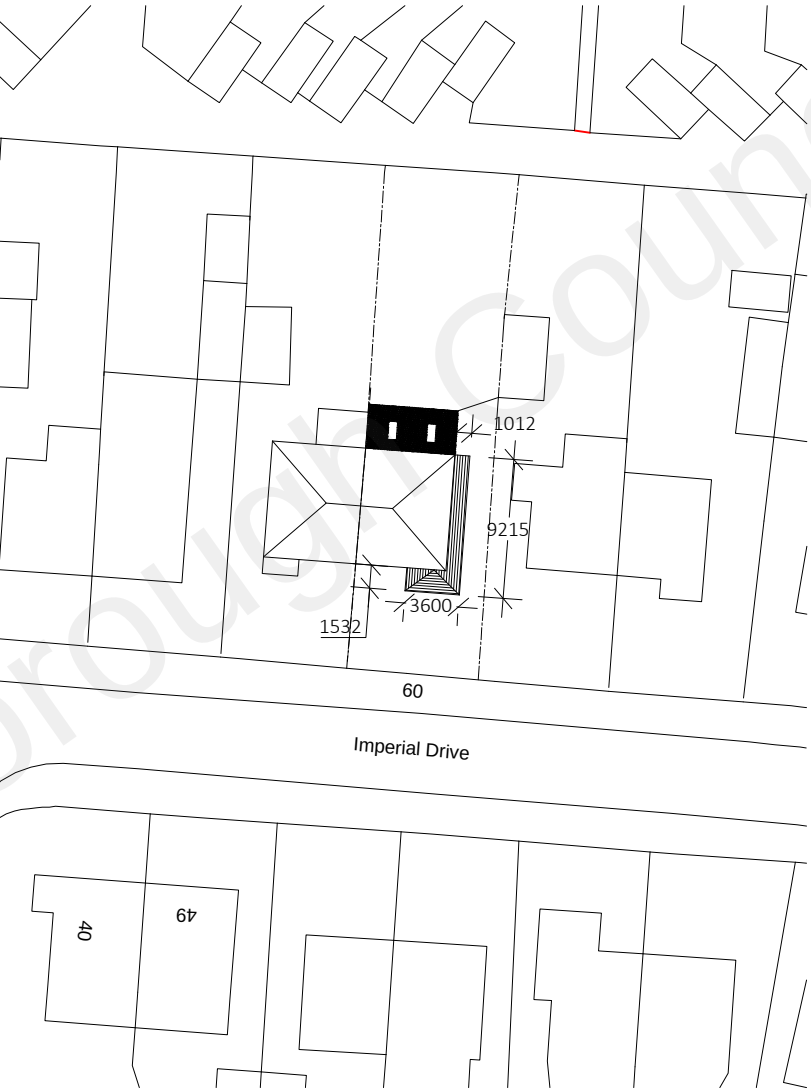

Ordnance Survey, (c) Crown Copyright 2021.
All rights reserved. Licence number 100022432

DEVELOPMENT PERCENTAGE DIFFERENCES		
EXISTING	Area (m2)	Percentage
Total Land	294.1	100.0 %
Structures	74.8	25.4 %
Undeveloped land	219.3	74.6 %
PROPOSED		
Total Land	294.1	100.0 %
Structures	78.5	26.7 %
Undeveloped land	215.6	73.3 %
Development percentage increase = 1.3% (26.7.3% -25.4% = 1.3%)		

Do not scale this drawing
All dimension must be checked on site before fabrication / construction
Material & workmanship to be to the best of their respective kind and in accordance with current British and European Standards & Codes of Practice, Statutory Authority & Manufacturers recommendations / specification

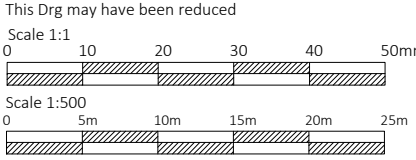

Notes / Ledger

J M D
Property Services
28 Sirdar Strand
Riverview Park
Gravesend
Kent.
DA12 4LP
t : 01474 740299
e: info@jmdd.co.uk

Client / Location
Mr & Mrs Taggart
60 Imperial Drive
Gravesnd
Kent
DA12 4LN

Job Title
Two storey front / side extension
& single storey rear extension

Drawing Title
Location & Block Plan

Scale
1:500 @ A3
Date
December - 2021

Designed by
MB
Drawn by
MB
Checked by
Client (CL)
Approved by
Client

Drawing No.
JMD-1160-B-020
Revision
P2

Status
Planning Issue

File Ref: JMD-1160-E-01Drawings-02