
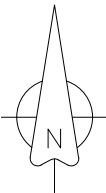


PROPOSED PARKING PROVISION


Scale 1:100

Parking Bay Dimensions as per:
Supplementary Planning Guidance SPG4 - Kent Vehicle Parking Standards - July 2006:

2 No Parking Bays for 3 Bedroom property as per:
Supplementary Planning Guidance SPG4 - Kent Vehicle Parking Standards - July 2006:

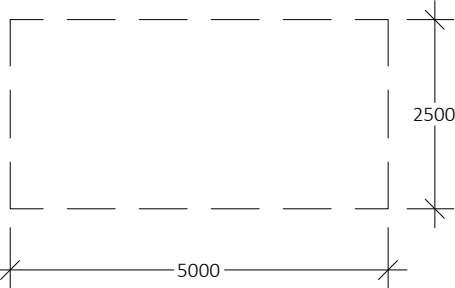


Ordnance Survey, (c) Crown Copyright 2021.
All rights reserved. Licence number 100022432

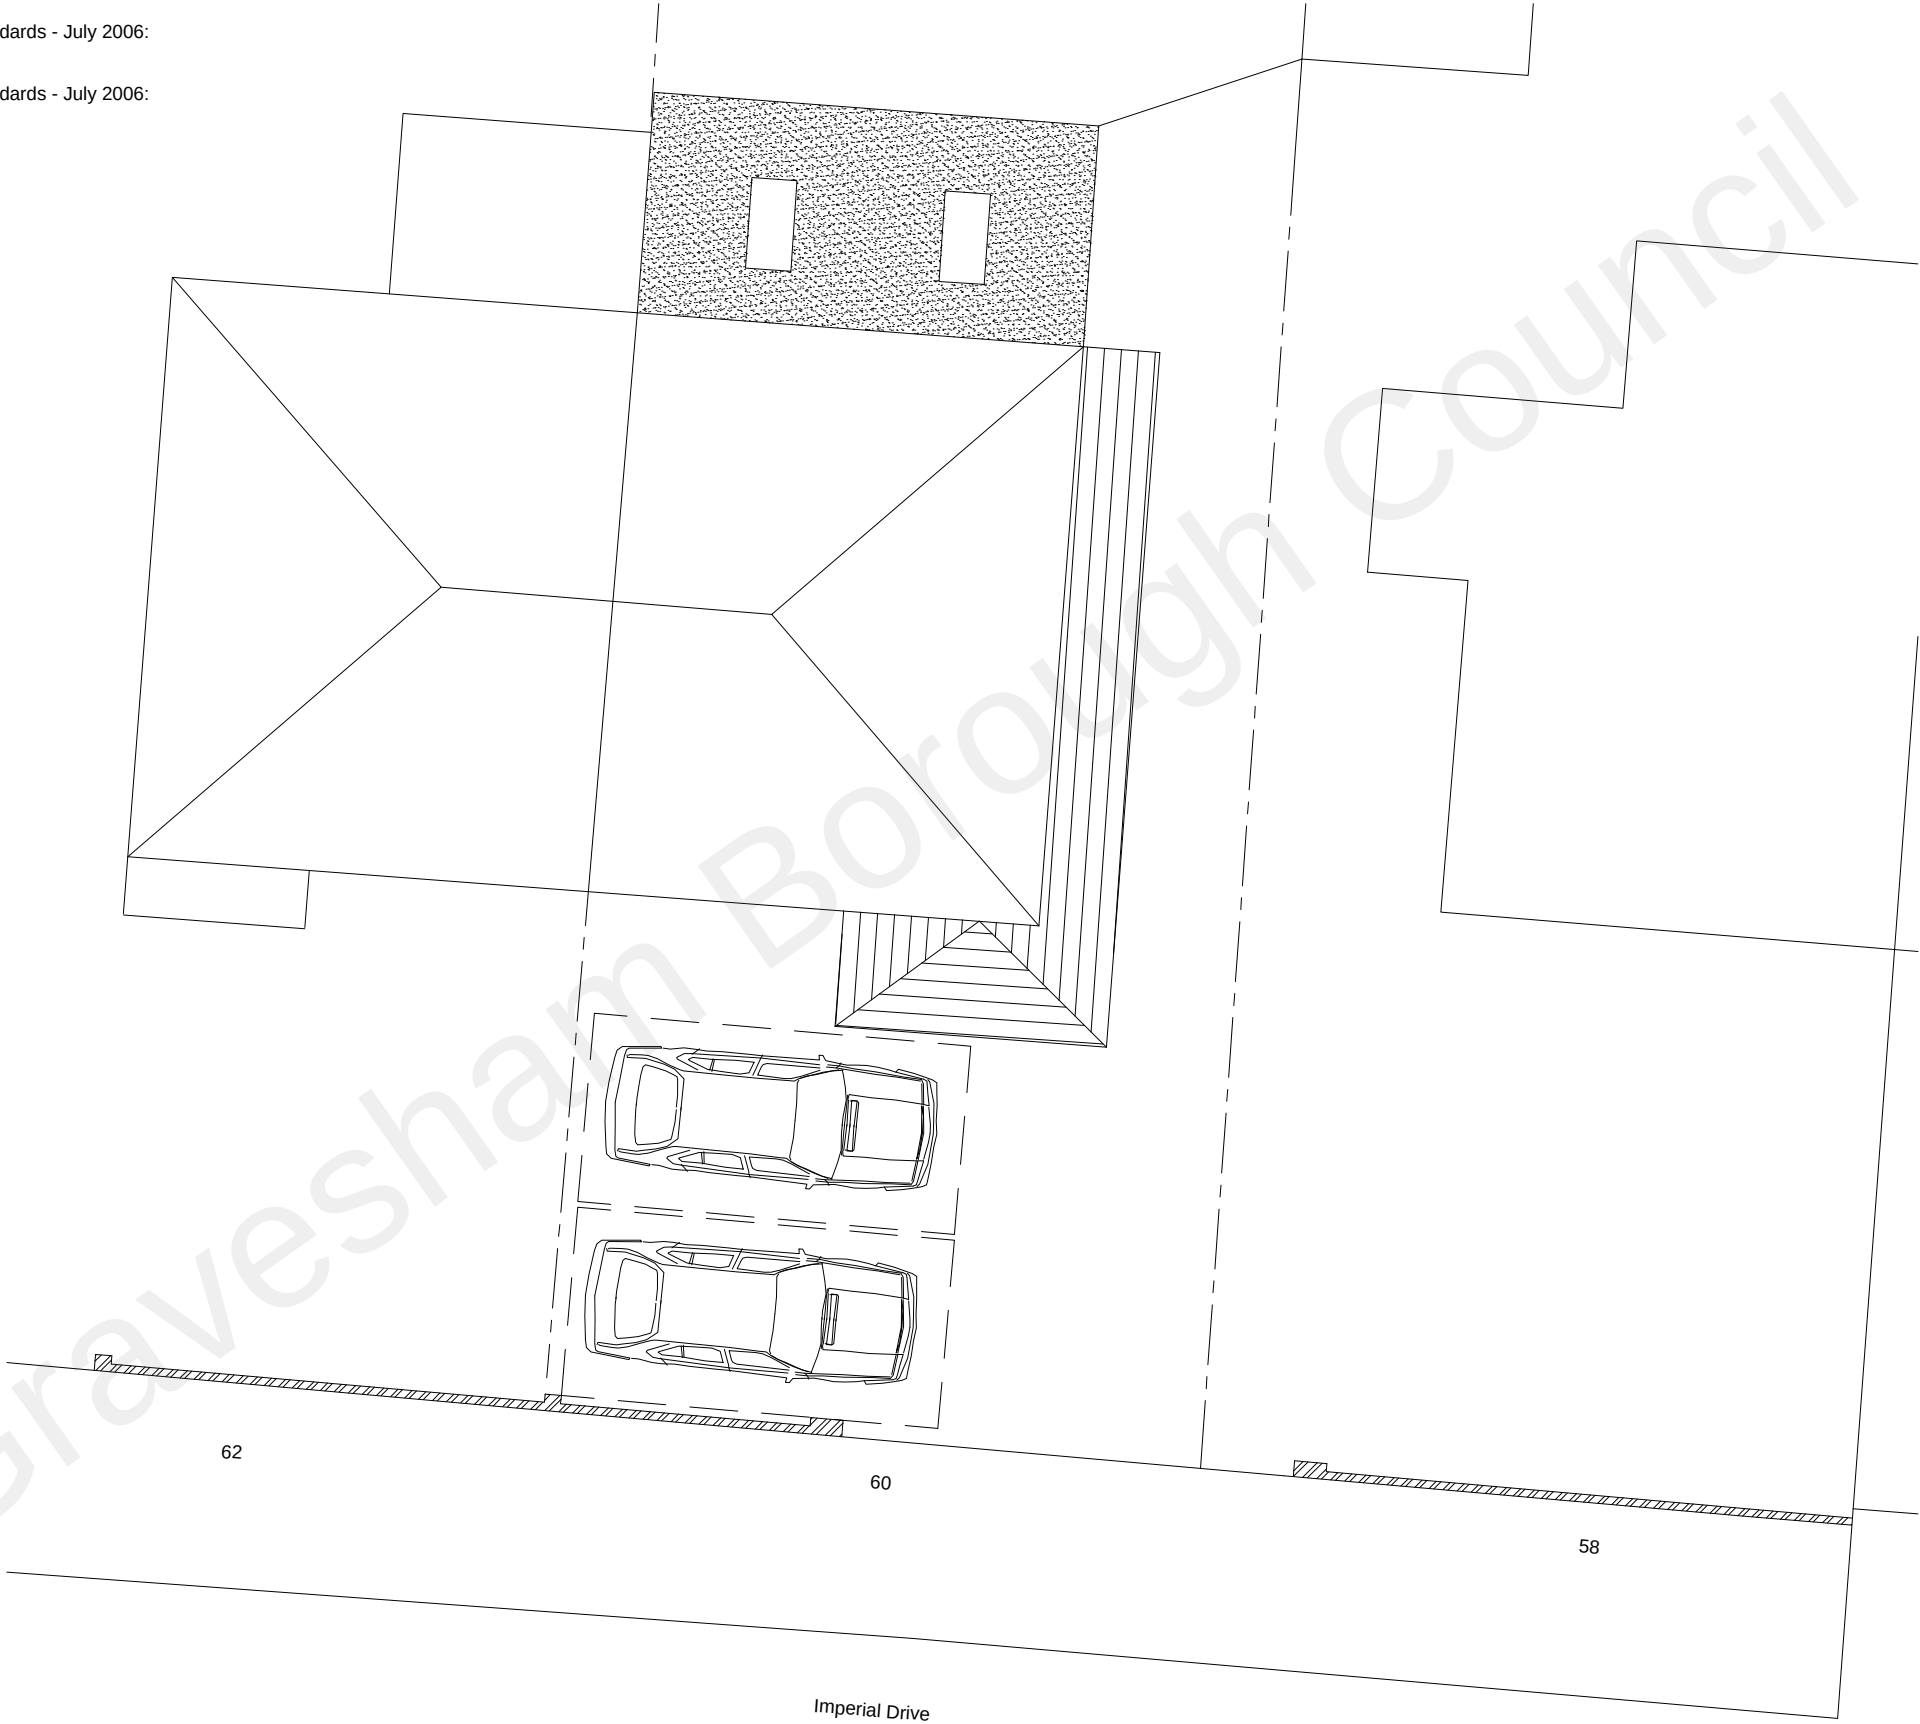

Do not scale this drawing
All dimension must be checked on site before fabrication / construction

Material & workmanship to be to the best of their respective kind and in accordance with current British and European Standards & Codes of Practice, Statutory Authority & Manufacturers recommendations / specification

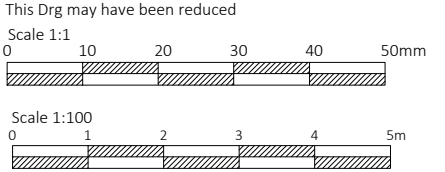

Notes / Ledger

J M D
Property Services

28 Sirdar Strand
Riverview Park
Gravesend
Kent.
DA12 4LP
t : 01474 740299
e: info@jmdd.co.uk

Client / Location

Mr & Mrs Taggart
60 Imperial Drive
Gravesnd
Kent
DA12 4LN

Job Title

Two storey front / side extension
& single storey rear extension

Drawing Title

Proposed
Car Parking Arrangements

Scale 1:100 @ A3	Date December - 2021
---------------------	-------------------------

Designed by MB	Drawn by MB	Checked by Client (CL)	Approved by Client
-------------------	----------------	---------------------------	-----------------------

Drawing No. JMD-1160-B-030	Revision P1
-------------------------------	----------------

Status
Planning Issue

File Ref: JMD-1160-E-01Drawings-02