

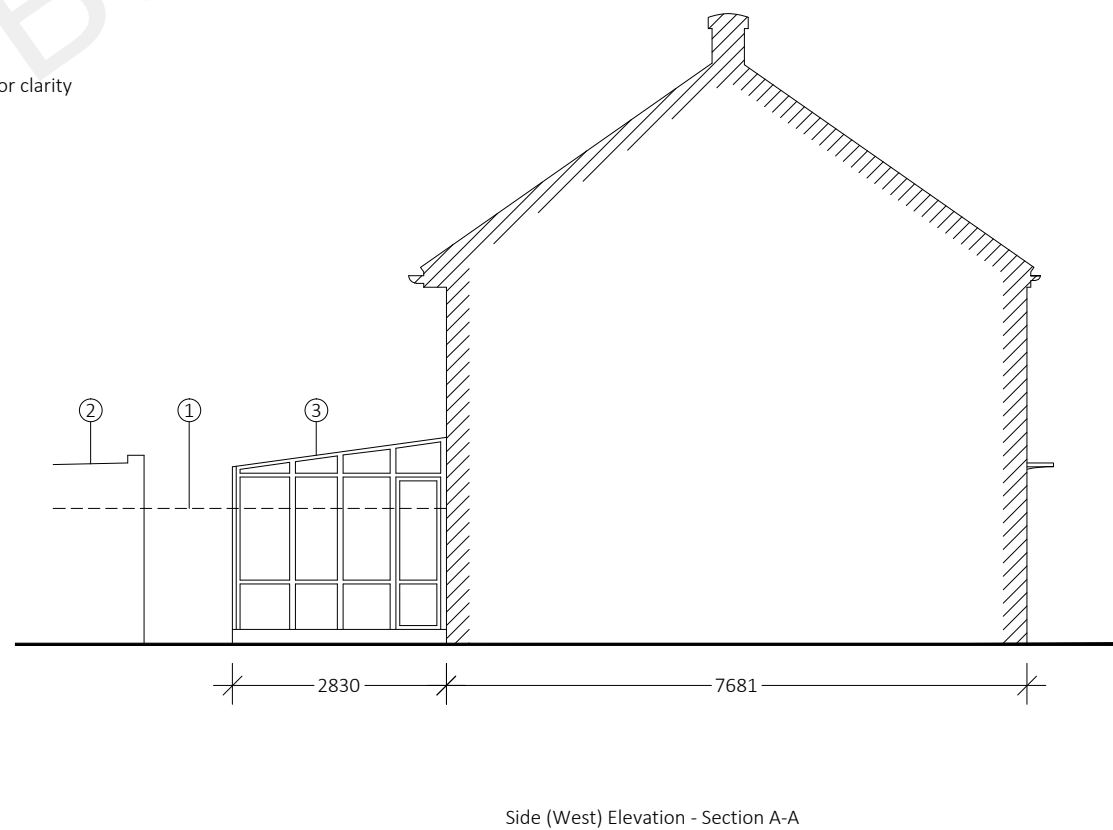
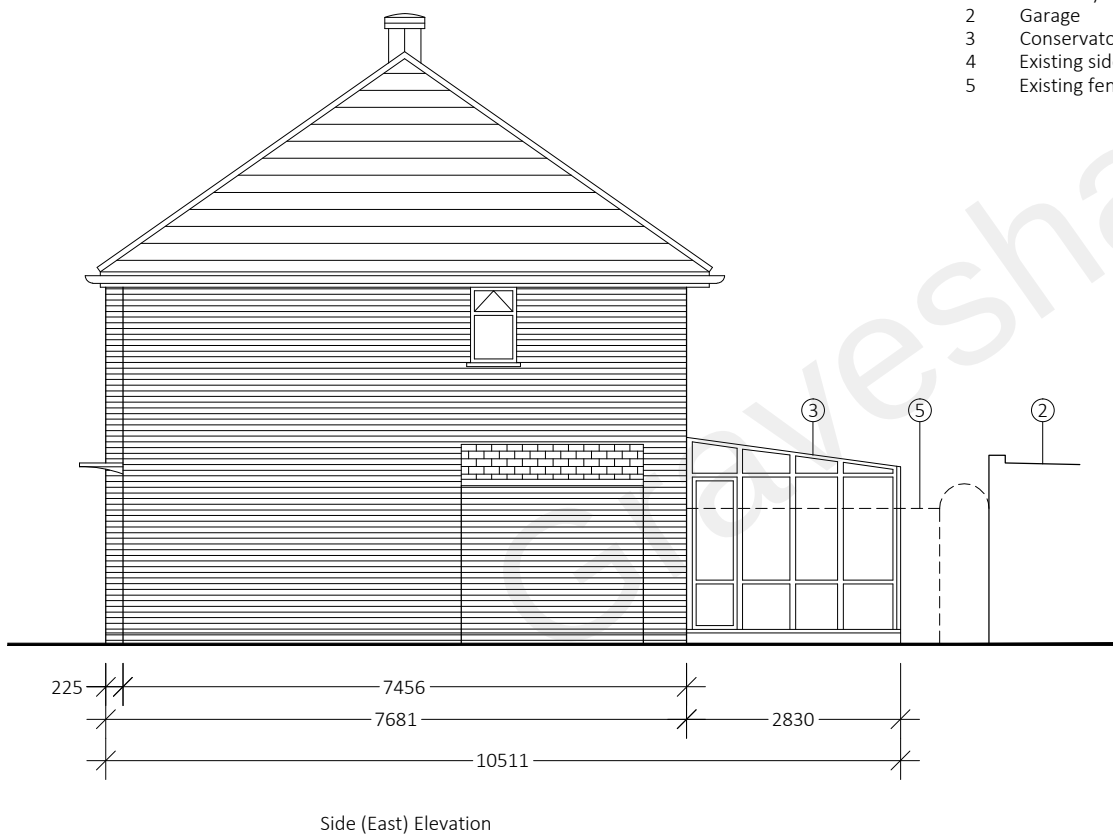


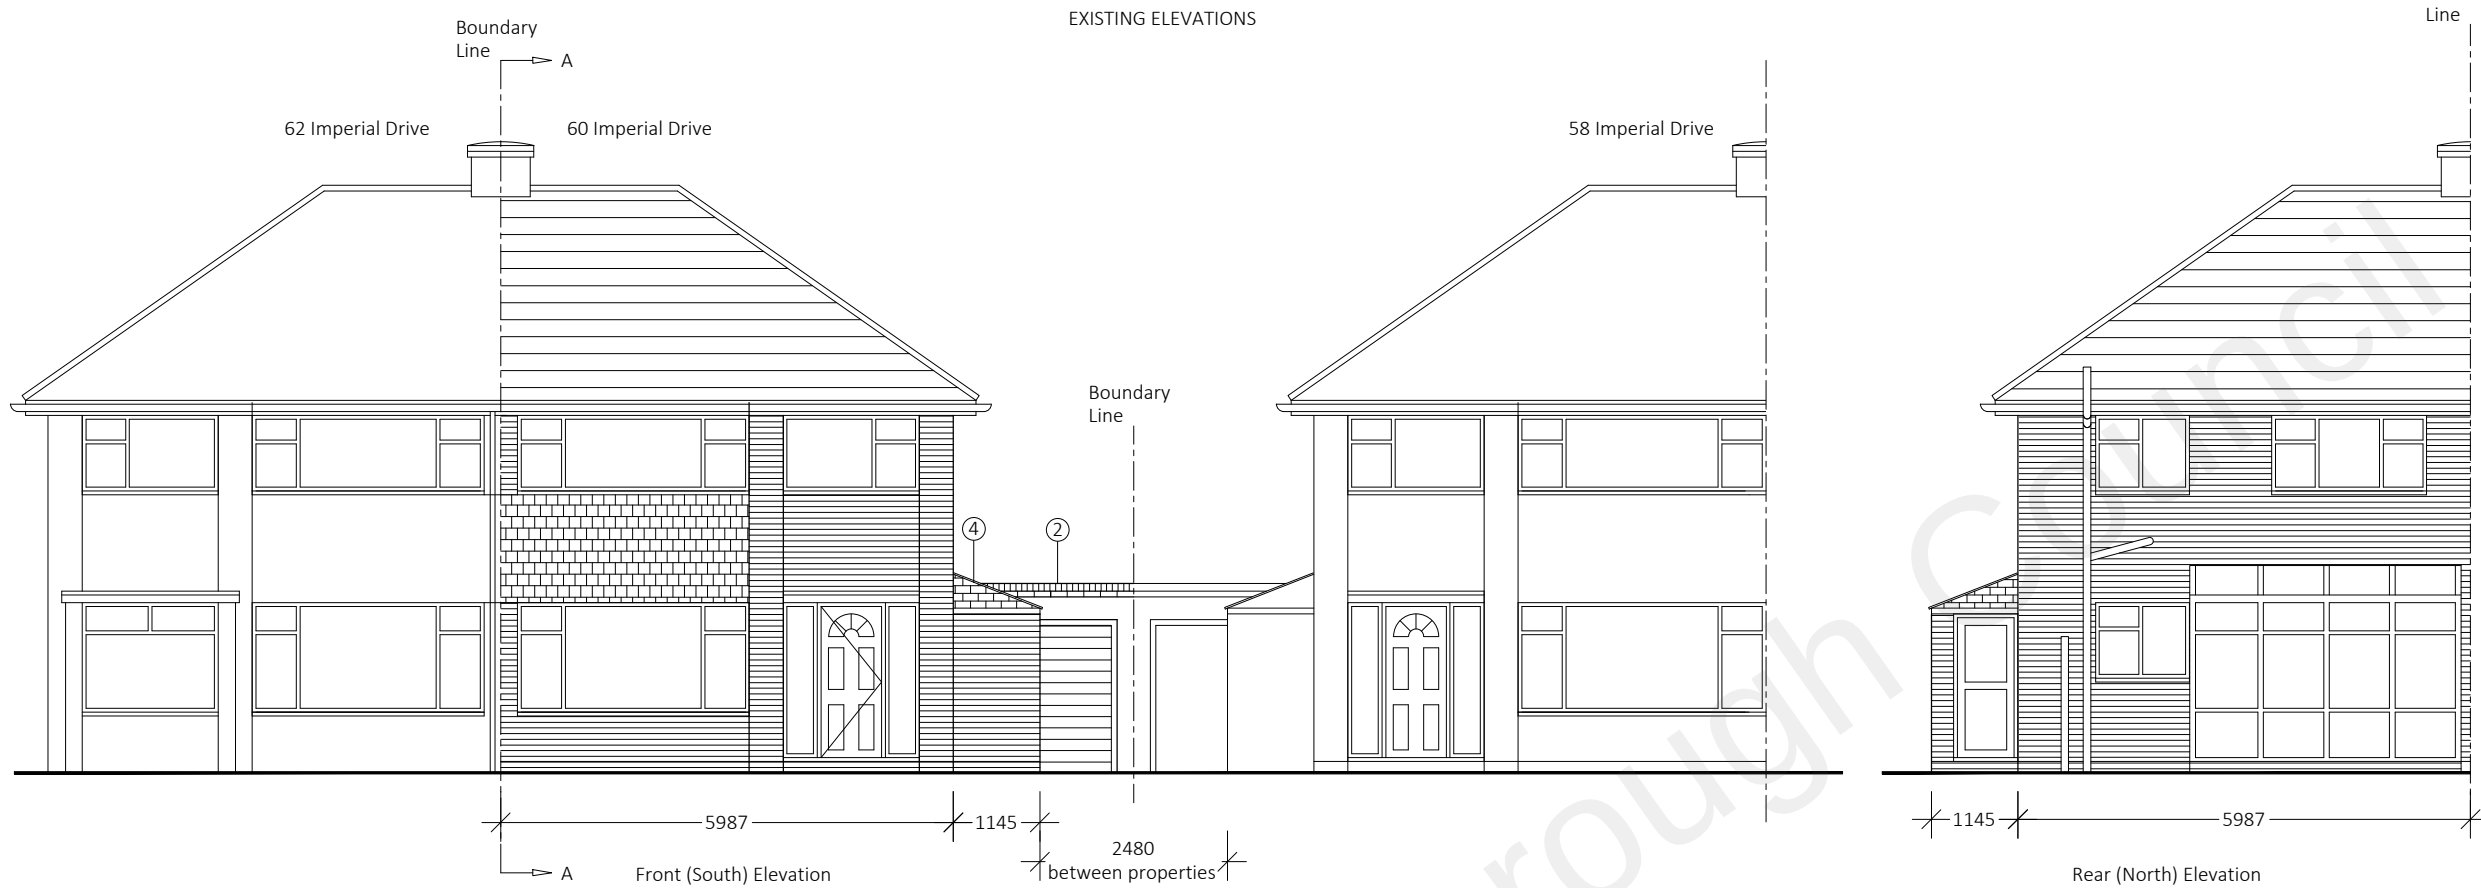

Do not scale this drawing

All dimension must be checked on site before fabrication / construction

Material & workmanship to be to the best of their respective kind and in accordance with current British and European Standards & Codes of Practice, Statutory Authority & Manufacturers recommendations / specification

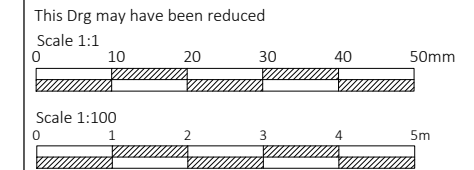

Notes / Ledger

**J M D**  
**Property Services**

28 Sirdar Strand  
Riverview Park  
Gravesend  
Kent.  
DA12 4LP  
t : 01474 740299  
e: info@jmdd.co.uk

Client / Location

Mr & Mrs Taggart  
60 Imperial Drive  
Gravesend  
Kent  
DA12 4LN

Job Title

Single storey extensions  
& garage demolition

Drawing Title

Existing Elevation

Scale  
1:100 @ A3

Date  
December - 2021

Designed by  
MB

Drawn by  
MB

Checked by  
Client (CL)

Approved by  
Client

Drawing No.  
JMD-1160-B-100

Revision  
P2

Status  
Planning Issue

File Ref: JMD-1160-E-01Drawings-02