

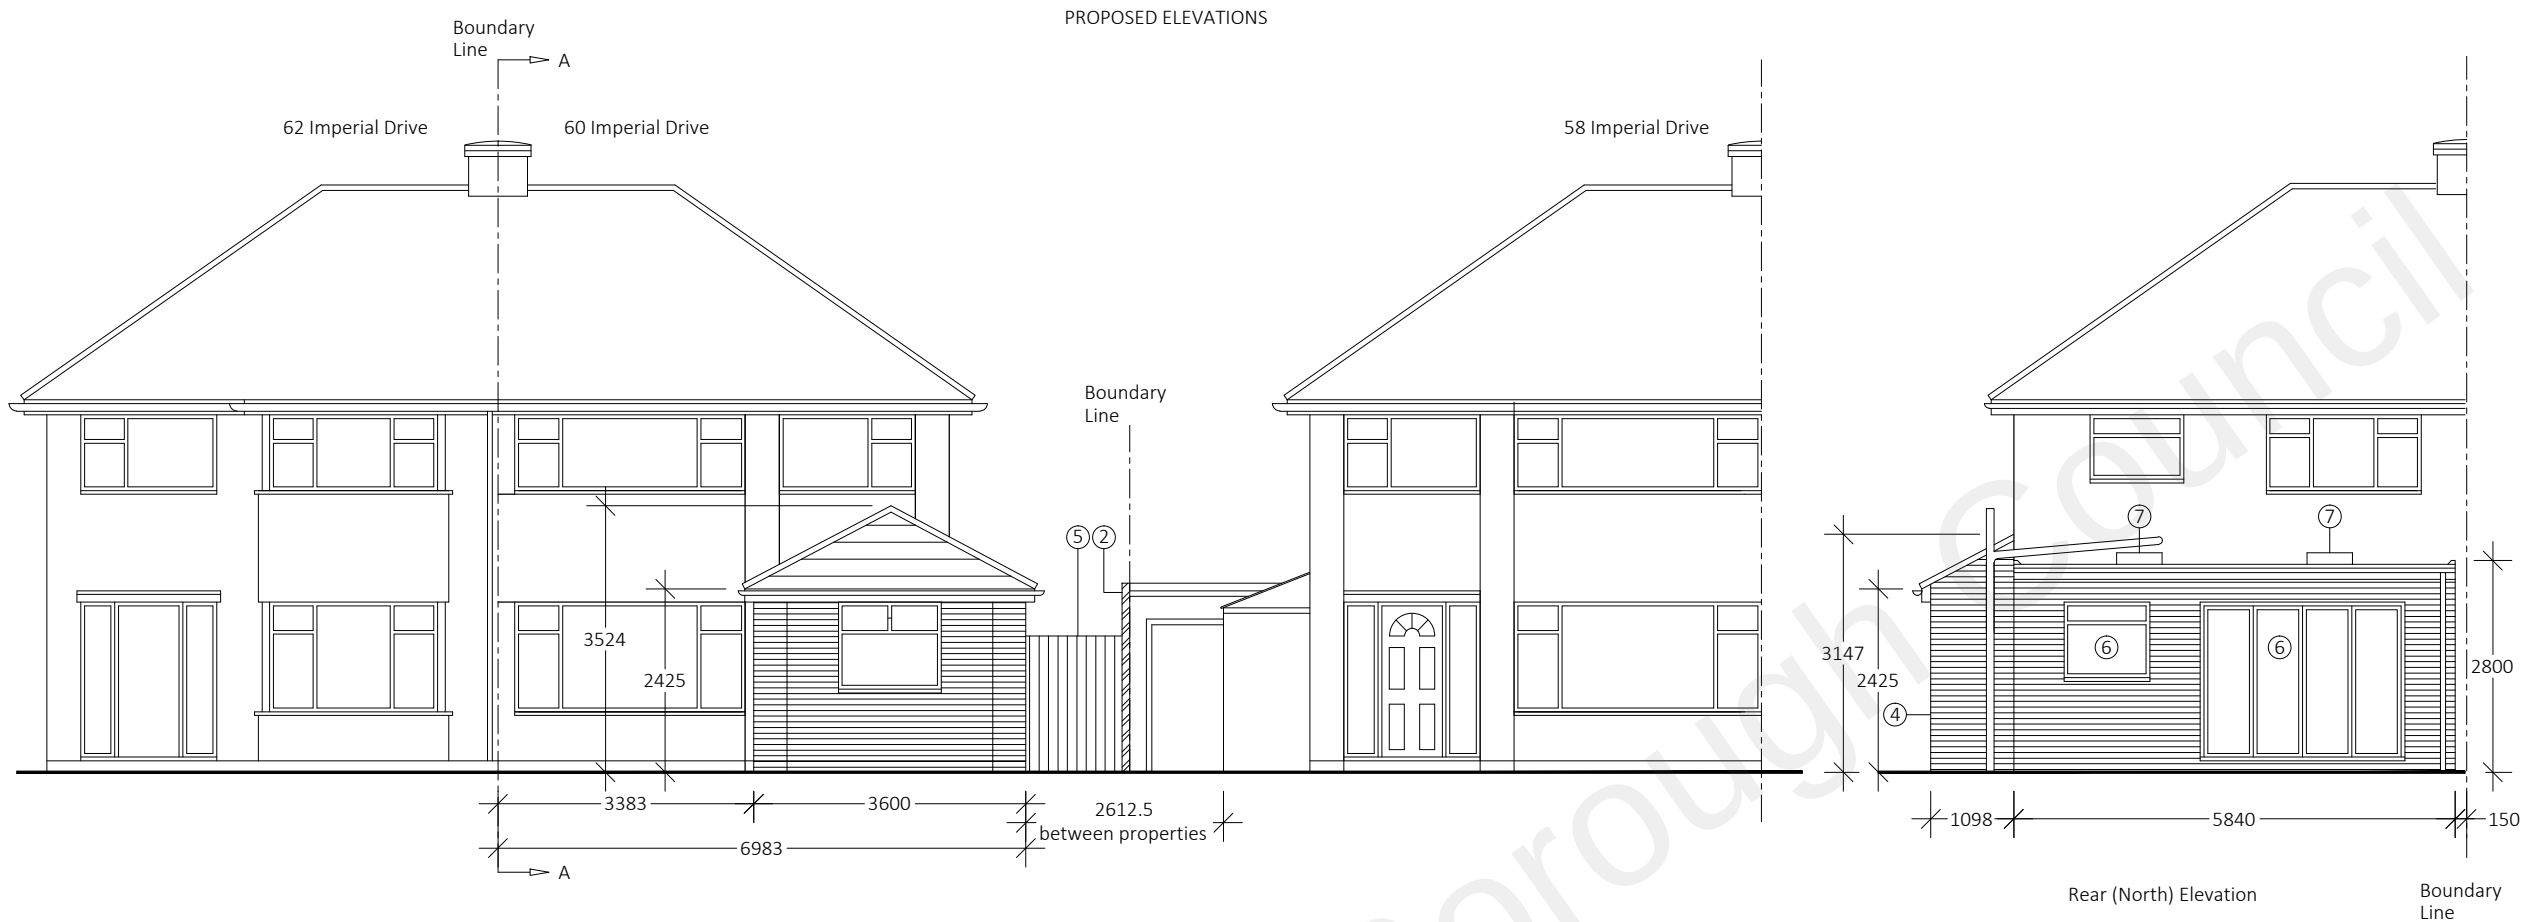


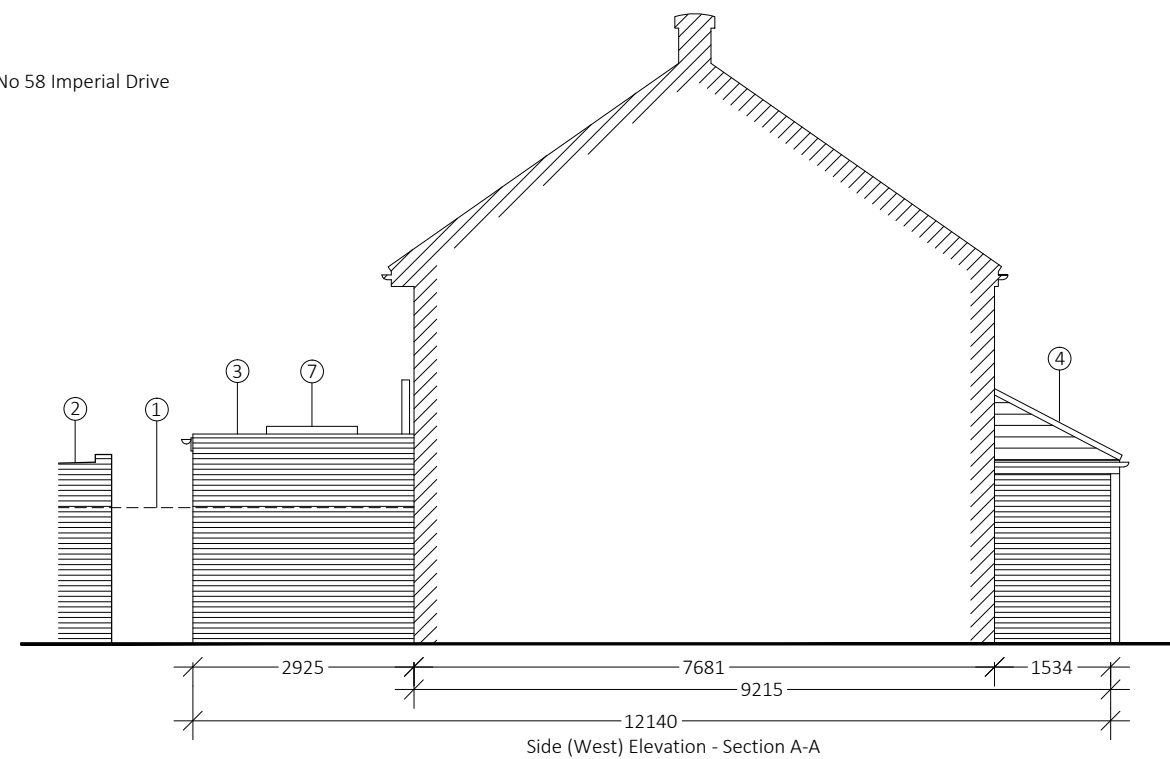

LEDGER


- 1 Boundary fence(Removed for clarity)
- 2 Garage removed / new brick facings
- 3 New rear extension
- 4 New side / front extension
- 5 New fence & gate line
- 6 New PVCu window / Bi-folding doors
- 7 Skylights
- 8 New composite door
- 9 Section through retained garage to No 58 Imperial Drive

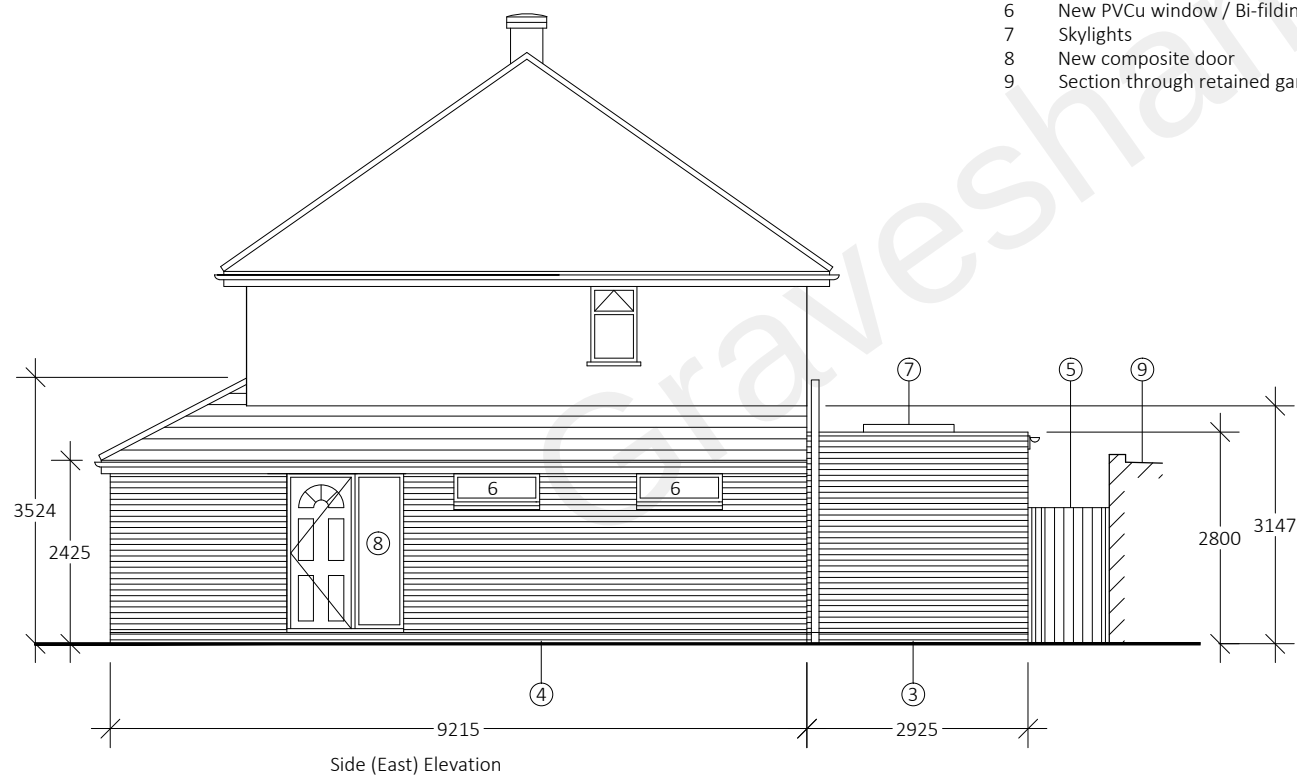

Do not scale this drawing

All dimension must be checked on site before fabrication / construction

Material & workmanship to be to the best of their respective kind and in accordance with current British and European Standards & Codes of Practice, Statutory Authority & Manufacturers recommendations / specification

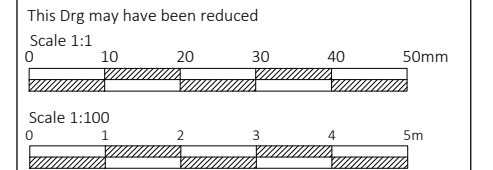

Notes / Ledger

J M D
Property Services

28 Sirdar Strand
Riverview Park
Gravesend
Kent.
DA12 4LP
t : 01474 740299
e: info@jmdd.co.uk

Client / Location

Mr & Mrs Taggart
60 Imperial Drive
Gravesend
Kent
DA12 4LN

Job Title

Single storey extensions
& garage demolition

Drawing Title

Proposed Elevations

Scale

1:100 @ A3

Date

December - 2021

Designed by

MB

Drawn by

MB

Checked by

Client (CL)

Approved by

Client

Drawing No.

JMD-1160-B-110

Revision

P2

Status

Planning Issue

File Ref: JMD-1160-E-01Drawings-02