

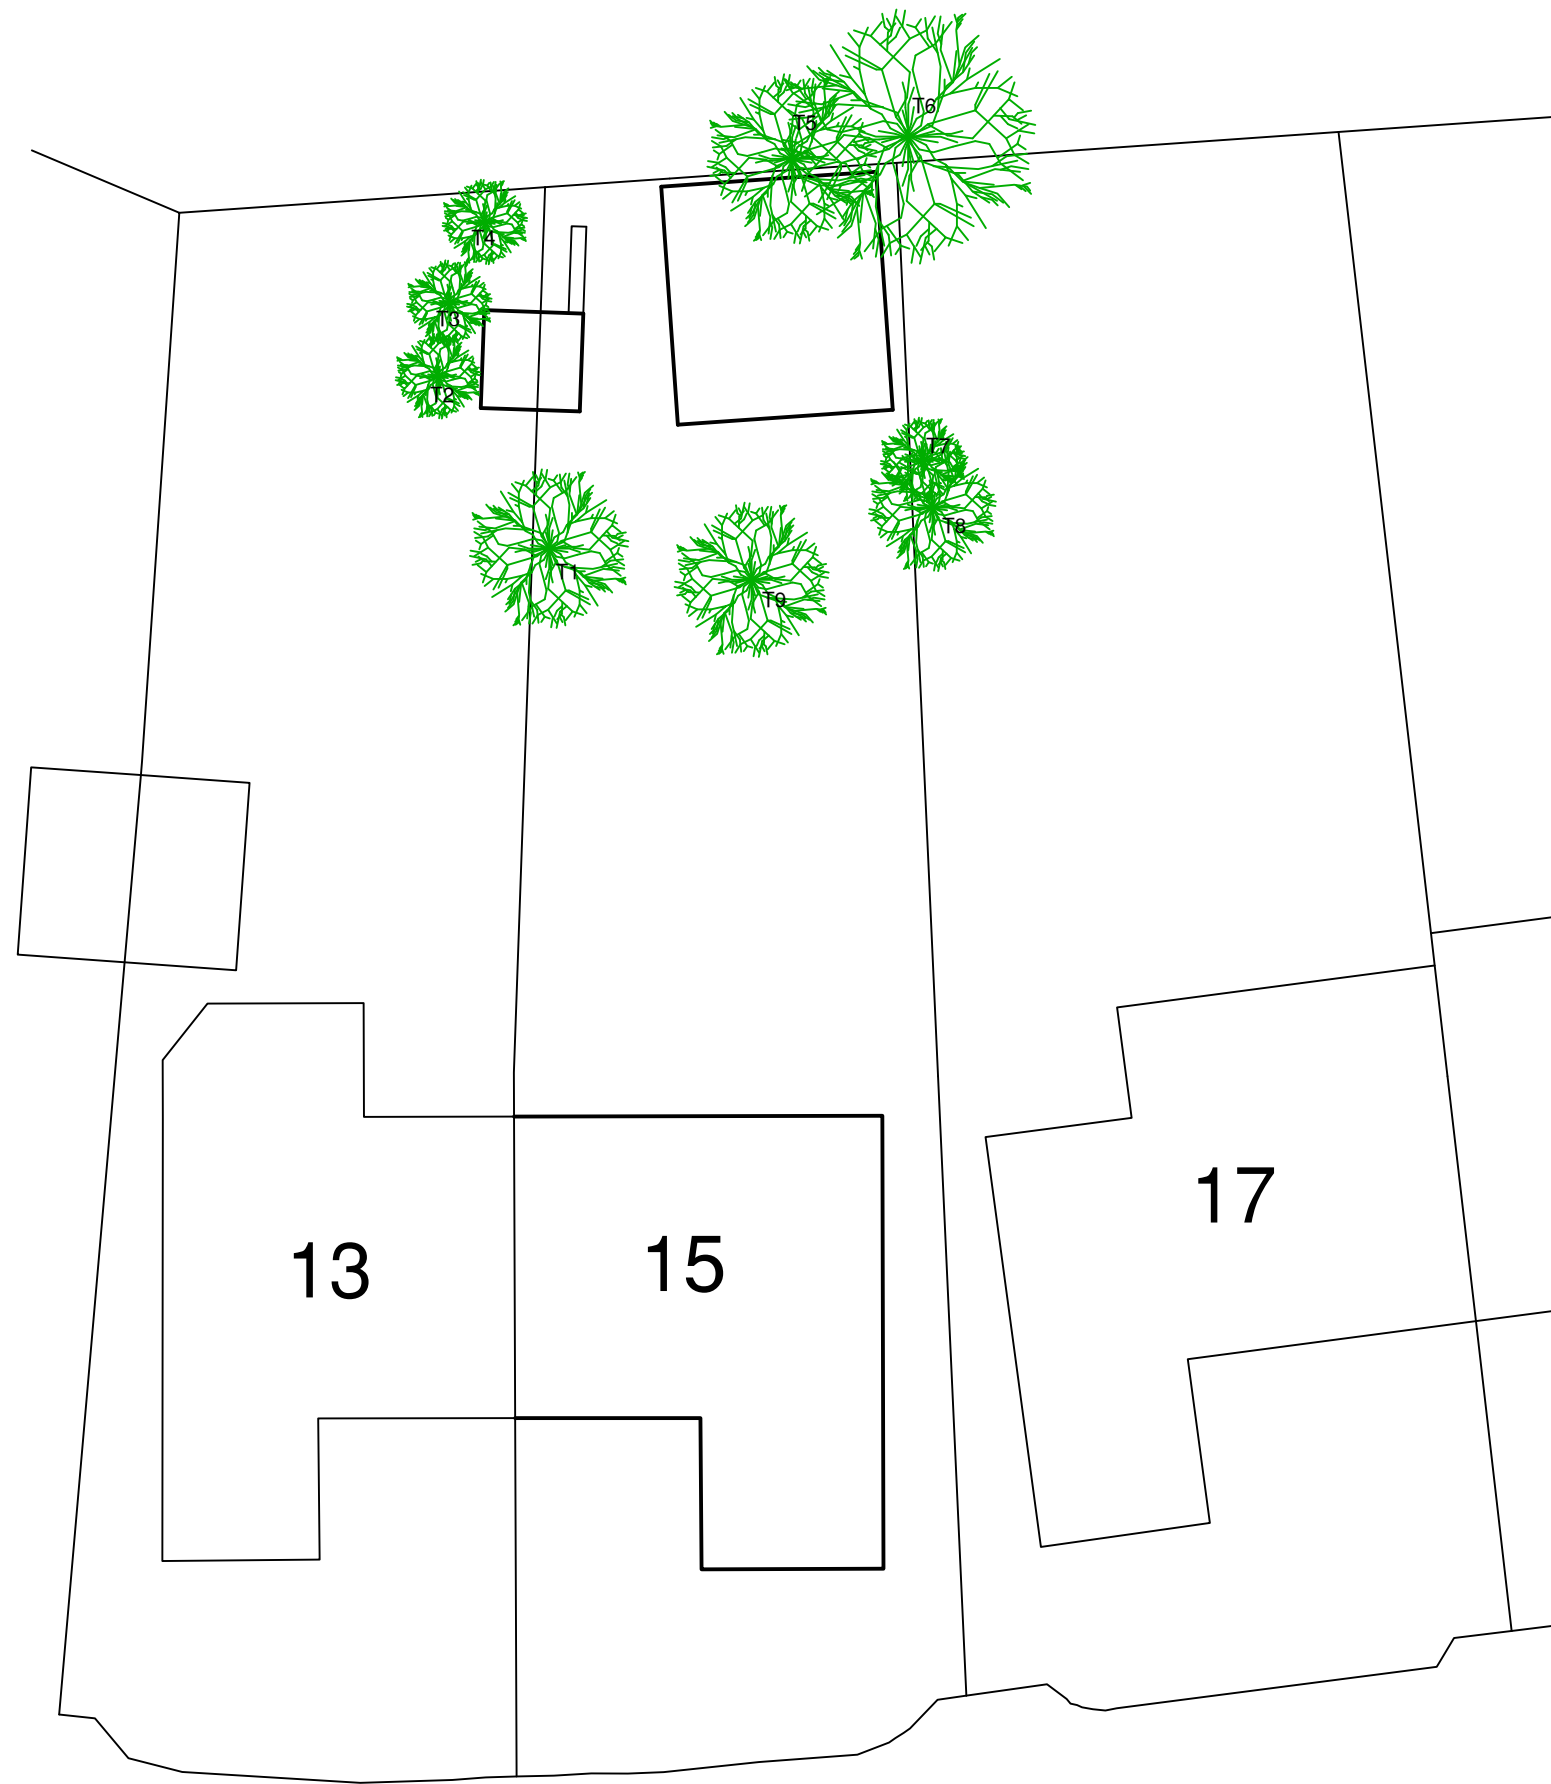


Diagram showing a scale bar from 0 to 4 metres and a distance of 5 metres indicated by a double-headed arrow.

This drawing is the copyright of the Client and cannot be reproduced in any form without express consent. Written and scaled dimensions to be checked on site, any discrepancies reported prior to work commencing.

IF IN DOUBT PLEASE ASK

REV	DATE	DESCRIPTION
-----	------	-------------

[illegible]

15 The Rise Gravesend

Mrs N.Osborne

Existing Site Plan

DATE Nov 21

S C A L E (A3 Size)
1:200

D R A W I N G N U M B E R
TR/002

REVISION