




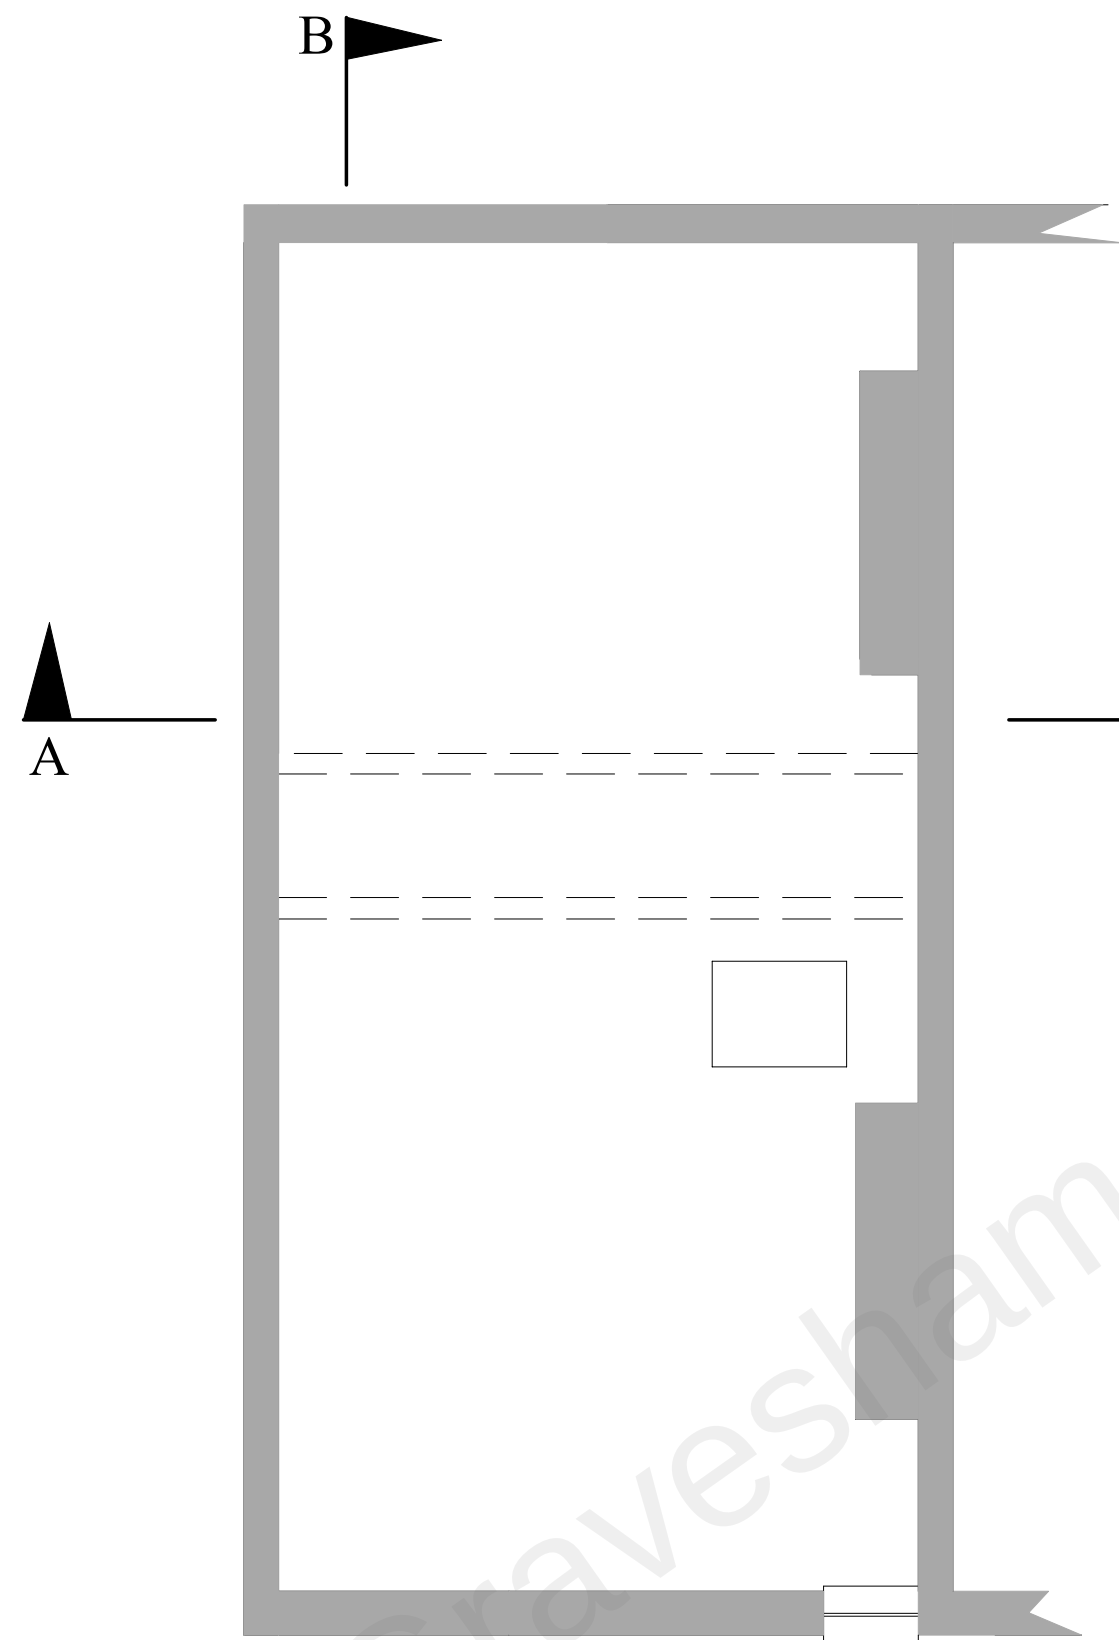

EXISTING

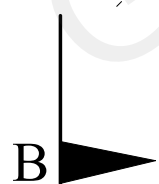

5m

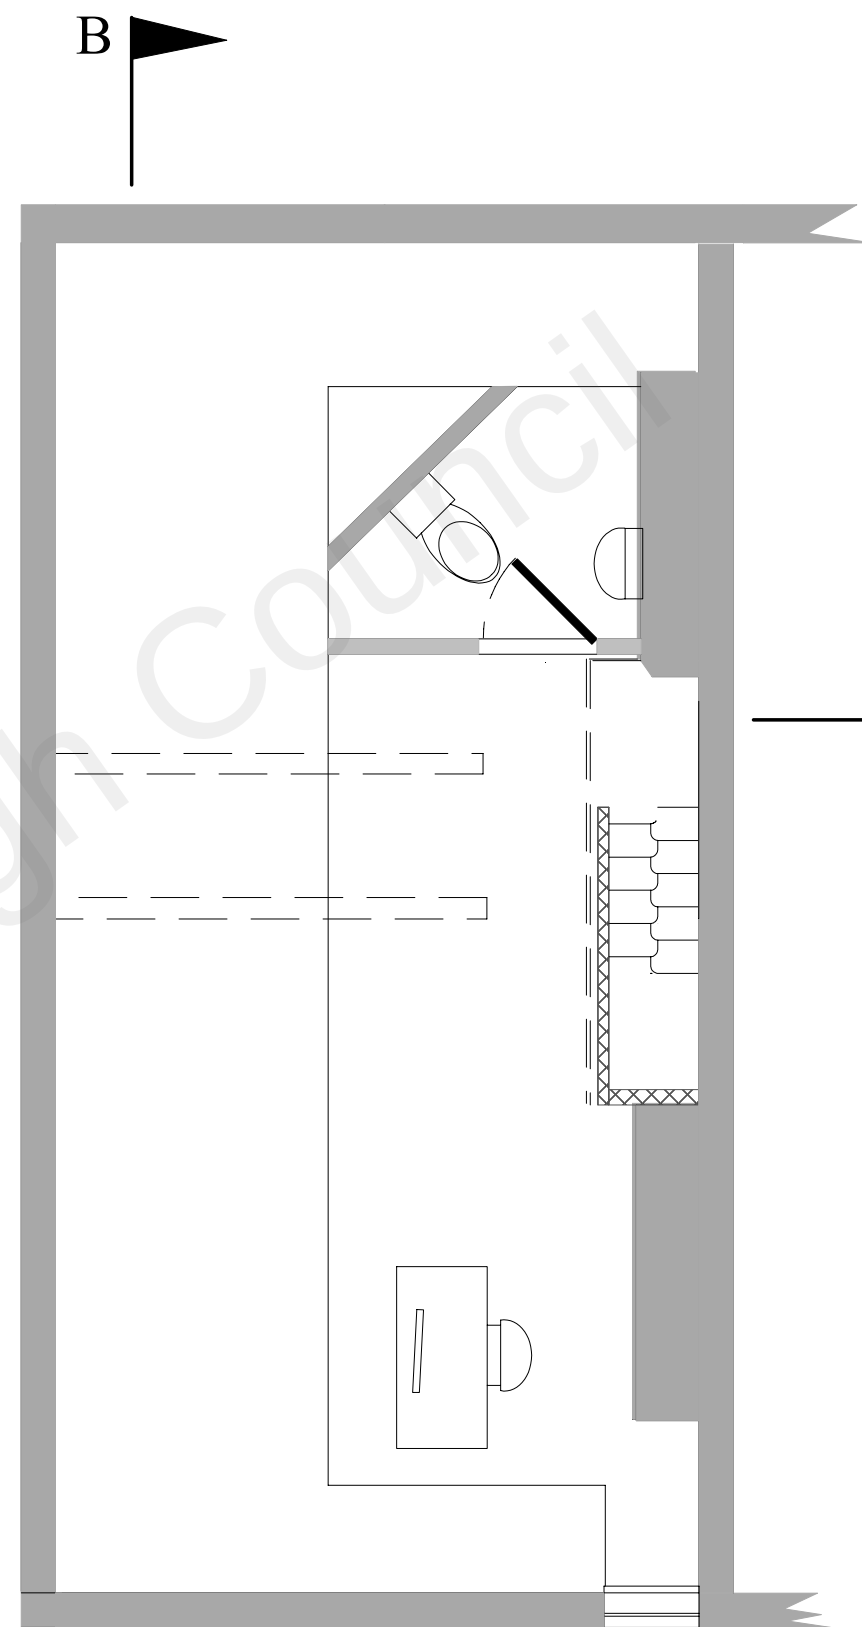

PROPOSED



196 & 197 PARROCK STREET
THIRD FLOOR GALLERY PLAN
EXISTING AND PROPOSED
OPTIONS 1 & 2

Scale 1:50@A3

Drawing Number
PS 021

Revision
1

Date
20/04/2022