


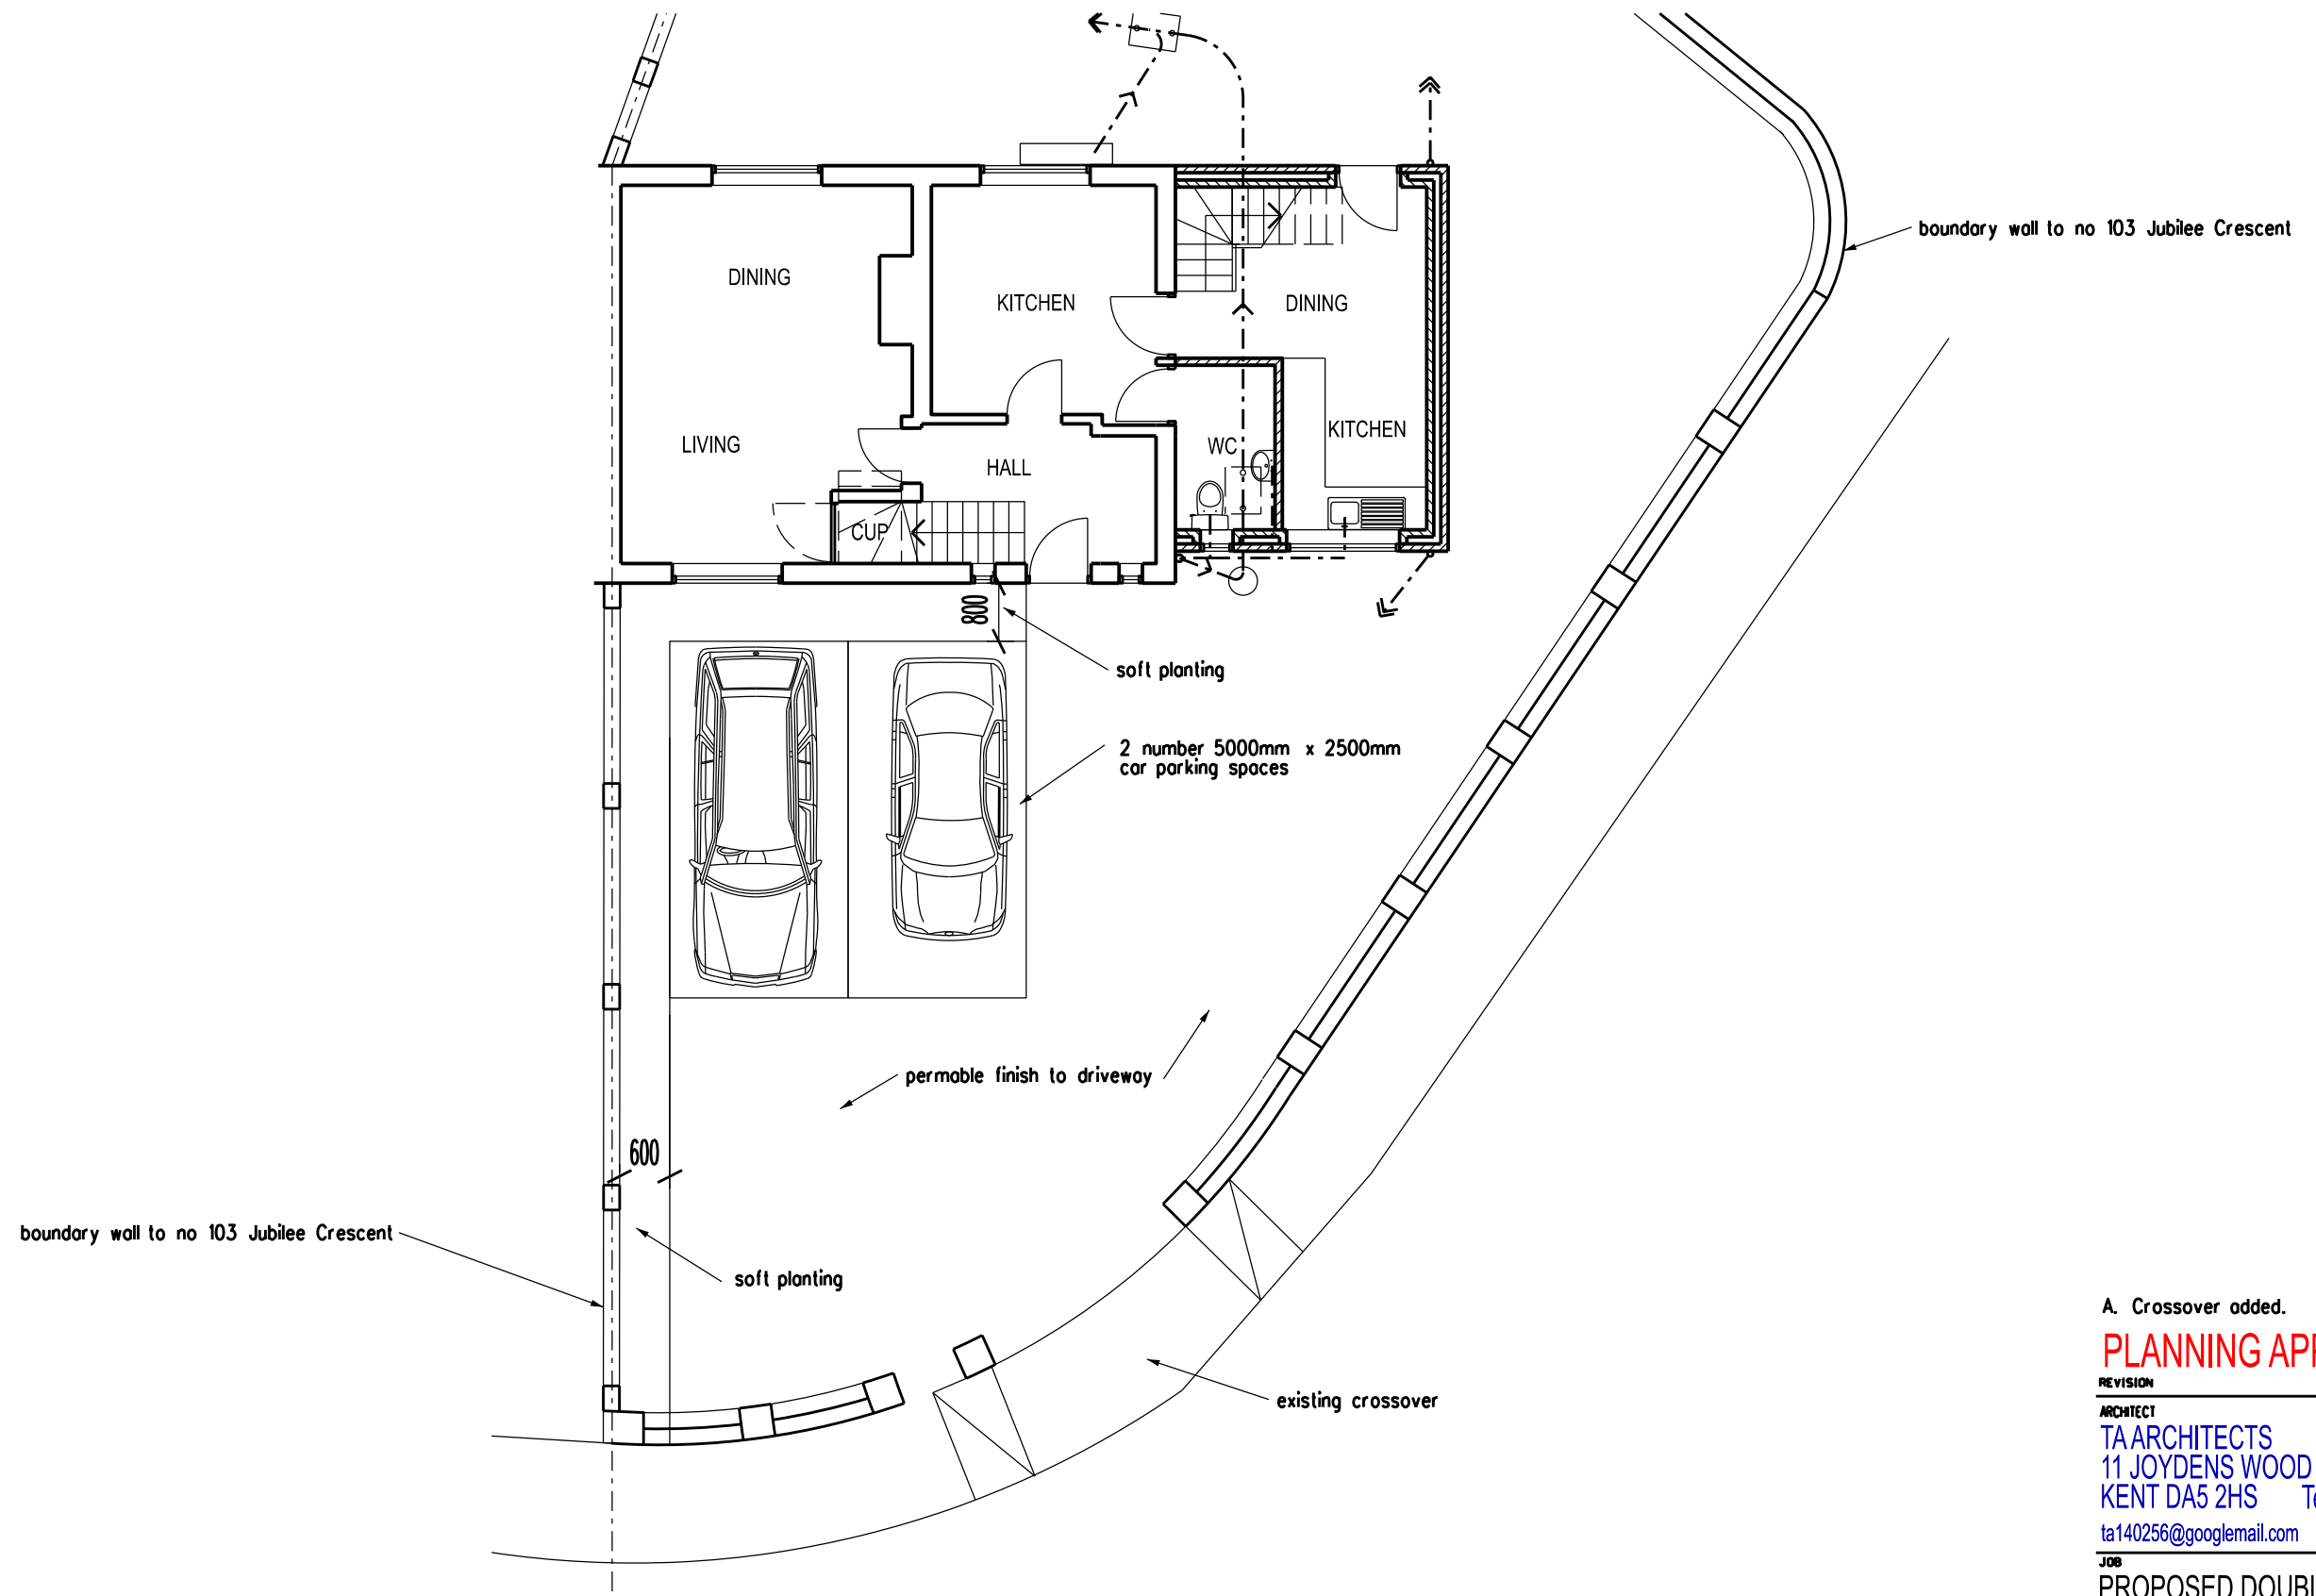

A. Crossover added. 12/09/2024

PLANNING APPLICATION

REVISION DATE

ARCHITECT
TA ARCHITECTS
11 JOYDENS WOOD ROAD BEXLEY
KENT DA5 2HS Tel 07905 130591
ta140256@googlemail.com

JOB
PROPOSED DOUBLE STOREY
SIDE EXTENSION AT
103 JUBILEE CRESCENT
GRAVESEND KENT DA12 4JQ

DRAWING
PROPOSED CAR PARKING PLAN

SCALE DATE
1:100 AT A3 AUG 2024

DRAWING NO.
SM/09 A

0 1 2 3 4 5 10 metres