




01 EXISTING ELEVATION PHOTO
NTS

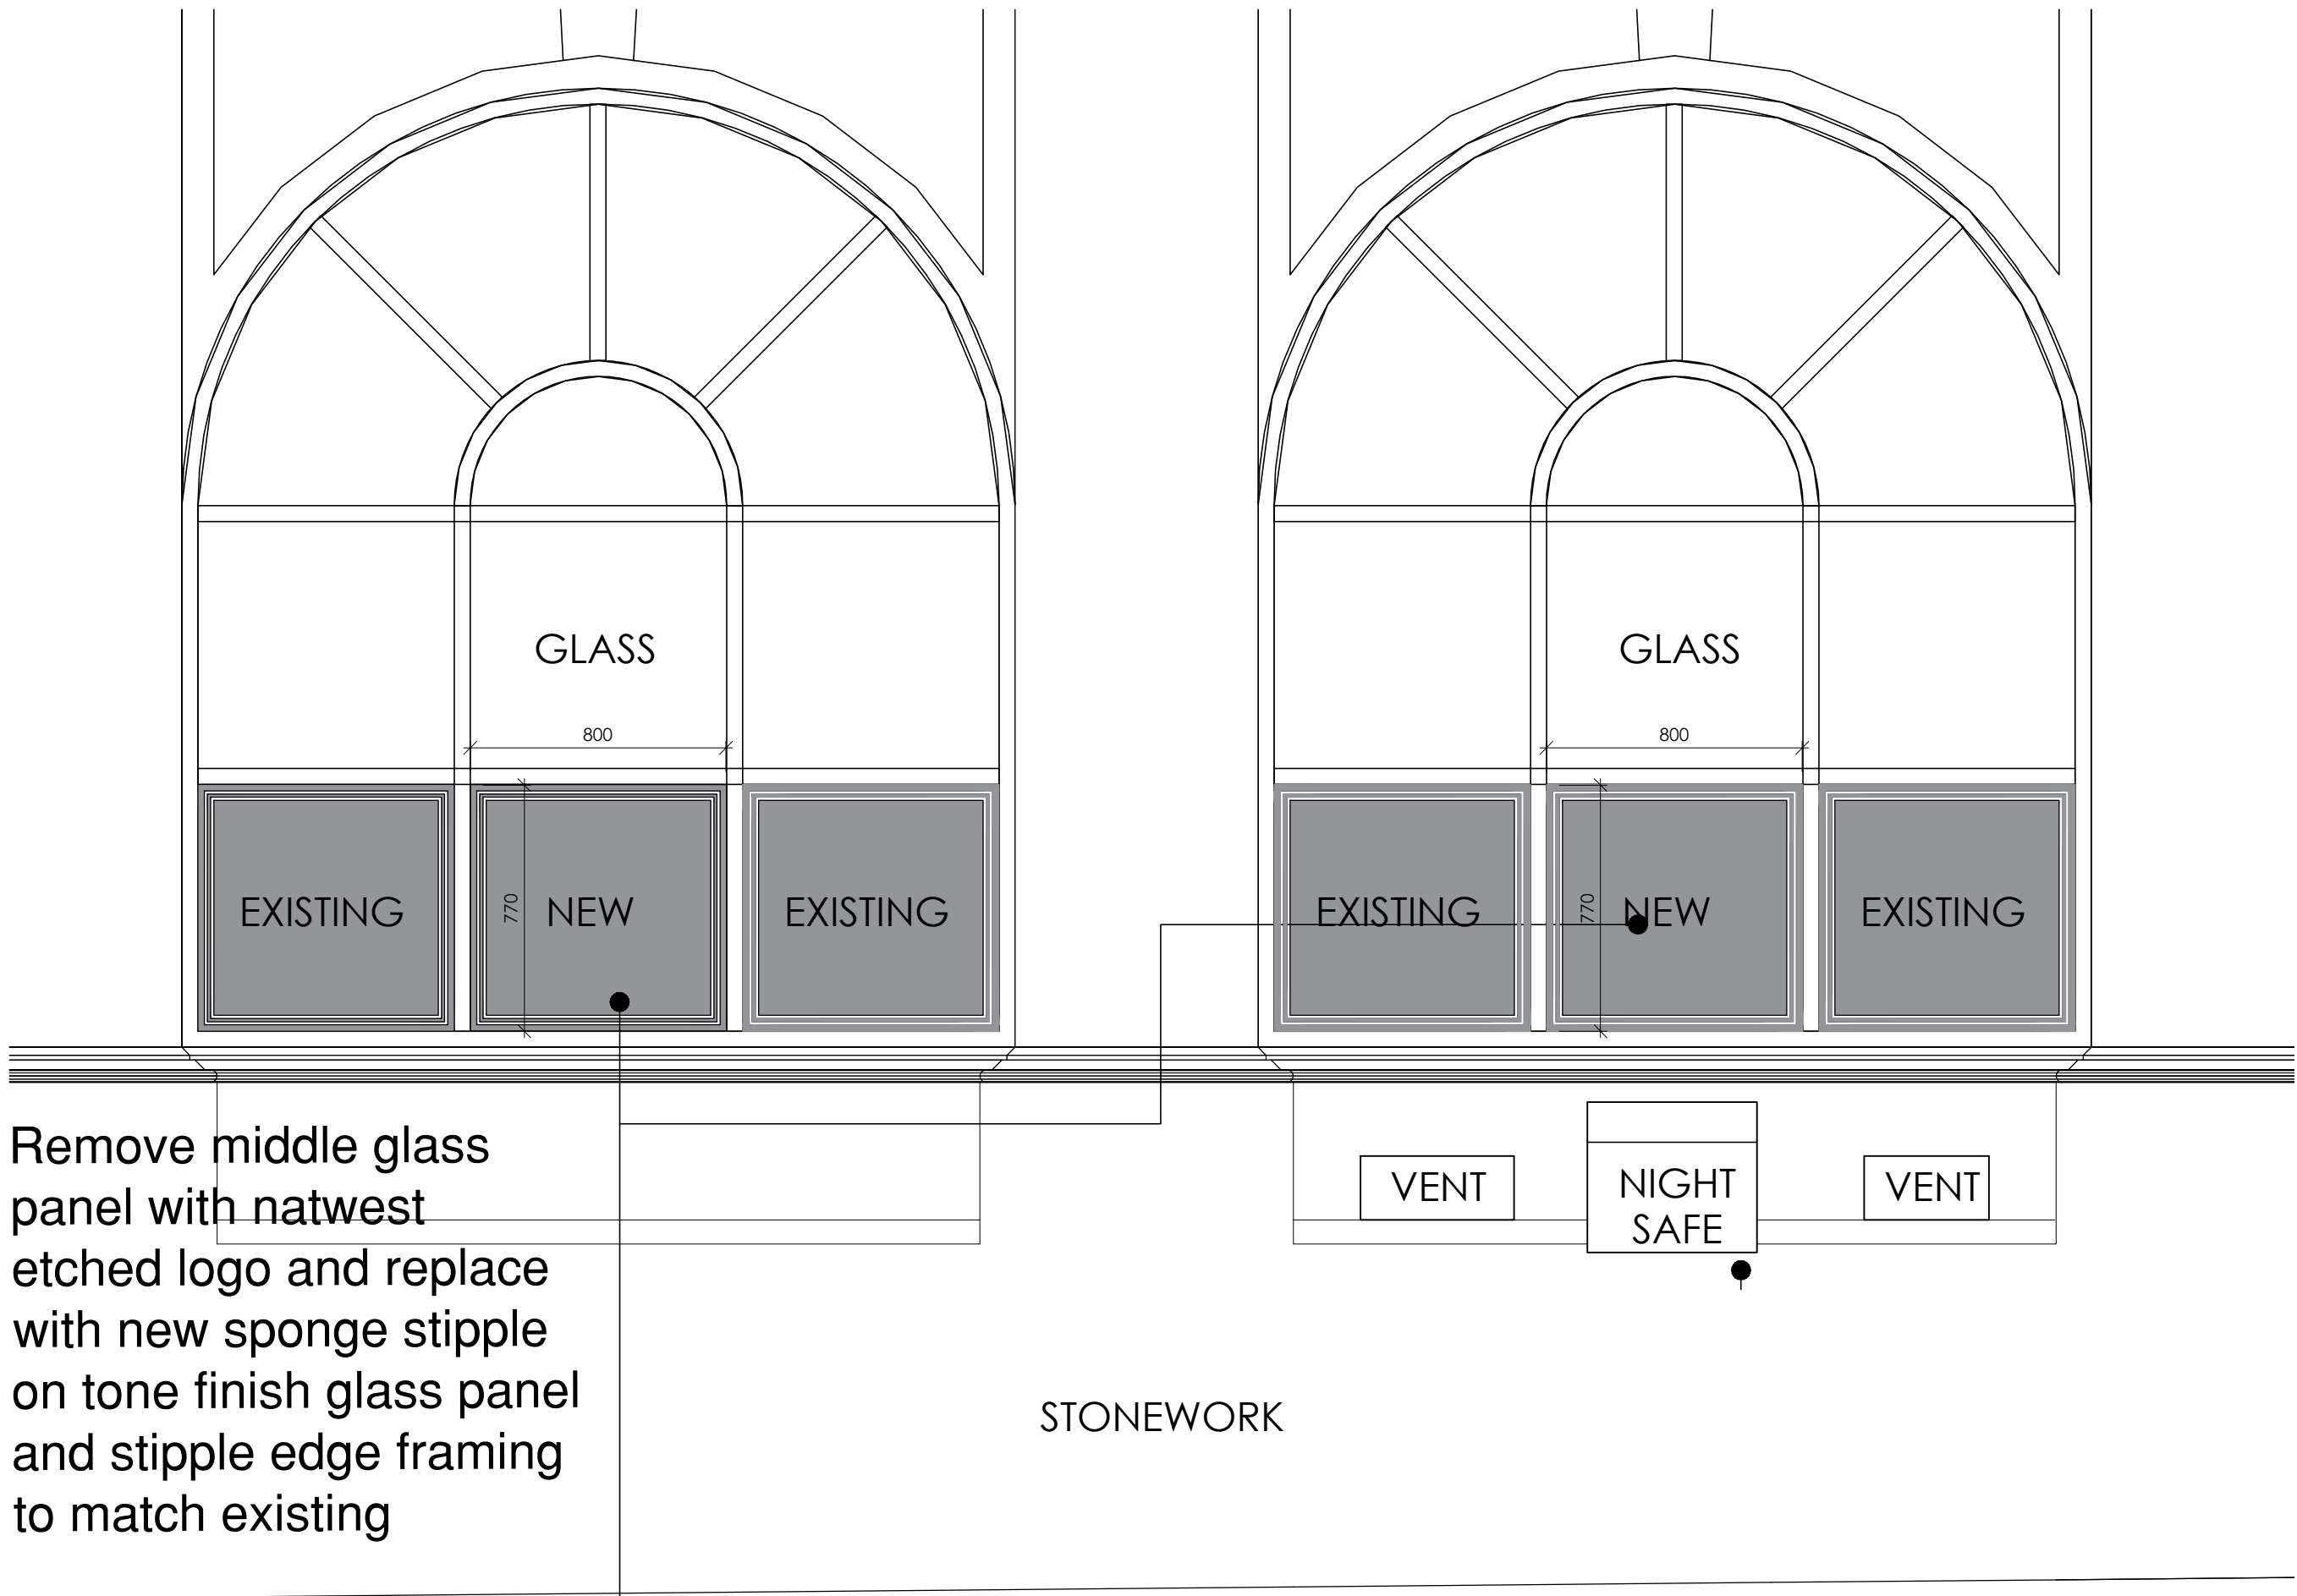

Remove middle glass panel with natwest etched logo and replace with new sponge stipple on tone finish glass panel and stipple edge framing to match existing

STONWORK


ELEVATION 2
WINDMILL STREET

02 PROPOSED ELEVATION 2 WINDOW DETAIL
scale 1:20




ELEVATION 2
WINDMILL STREET

01 EXISTING ELEVATION 2
scale 1:100

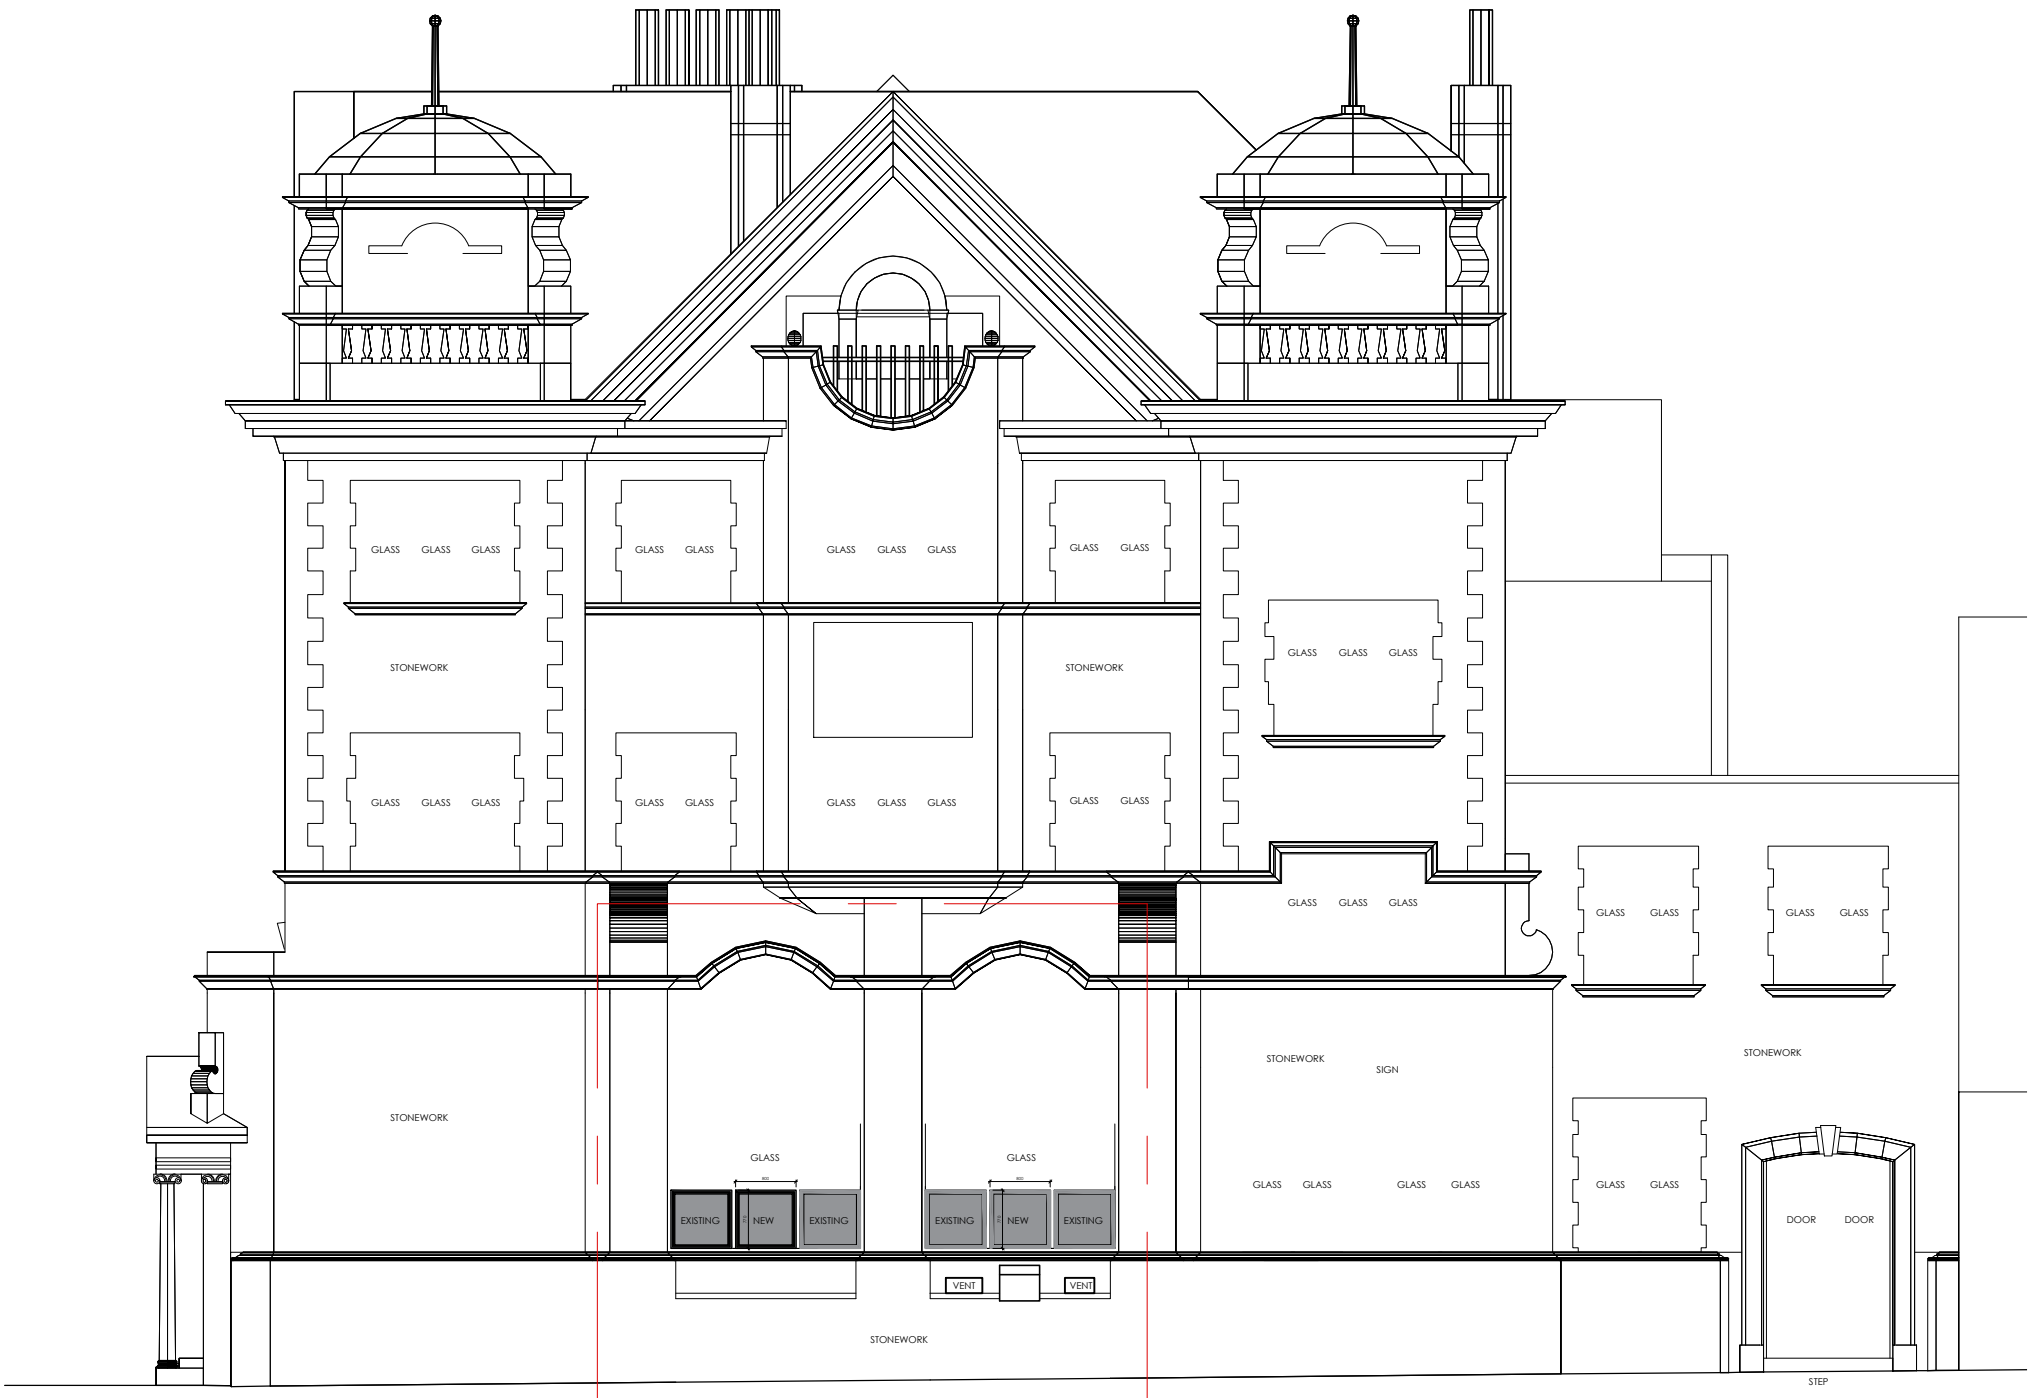

ELEVATION 2
WINDMILL STREET

02 PROPOSED ELEVATION 2
scale 1:100

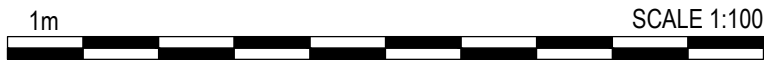

Property Services

This drawing is the copyright and property of NatWest Group plc. It must not be copied or published without written consent.

Do not scale from this drawing.

spaceinvader

KEY

- NO WORKS
- DOWNTAKINGS / REMOVALS
- REINSTATEMENTS

D	11/09/24	Amendment to drawing information - added scale bar	CJS	NL
C	03/09/24	Additional detail of replacement glazing panels	CJS	NL
B	30/08/24	Amendments following discussion for planning	CJS	NL
A	02/05/24	Amendments following discussion with contractors	CJS	NL
REV	DATE	DESCRIPTION	DRAWN	CHECKED



address

NATWEST GRAVESEND,
30 KING STREET,
GRAVESEND,
DA12 2XX

ref no.

sortcode

description

EXISTING & PROPOSED
ELEVATION 2

status

IPMS1	sqm
IPMS2	sqm
IPMS3	sqm
scale	1:100@A1
dm	CJS
date	11.09.24
brand	
rev.	D
drawing number	SID24019-006-109