

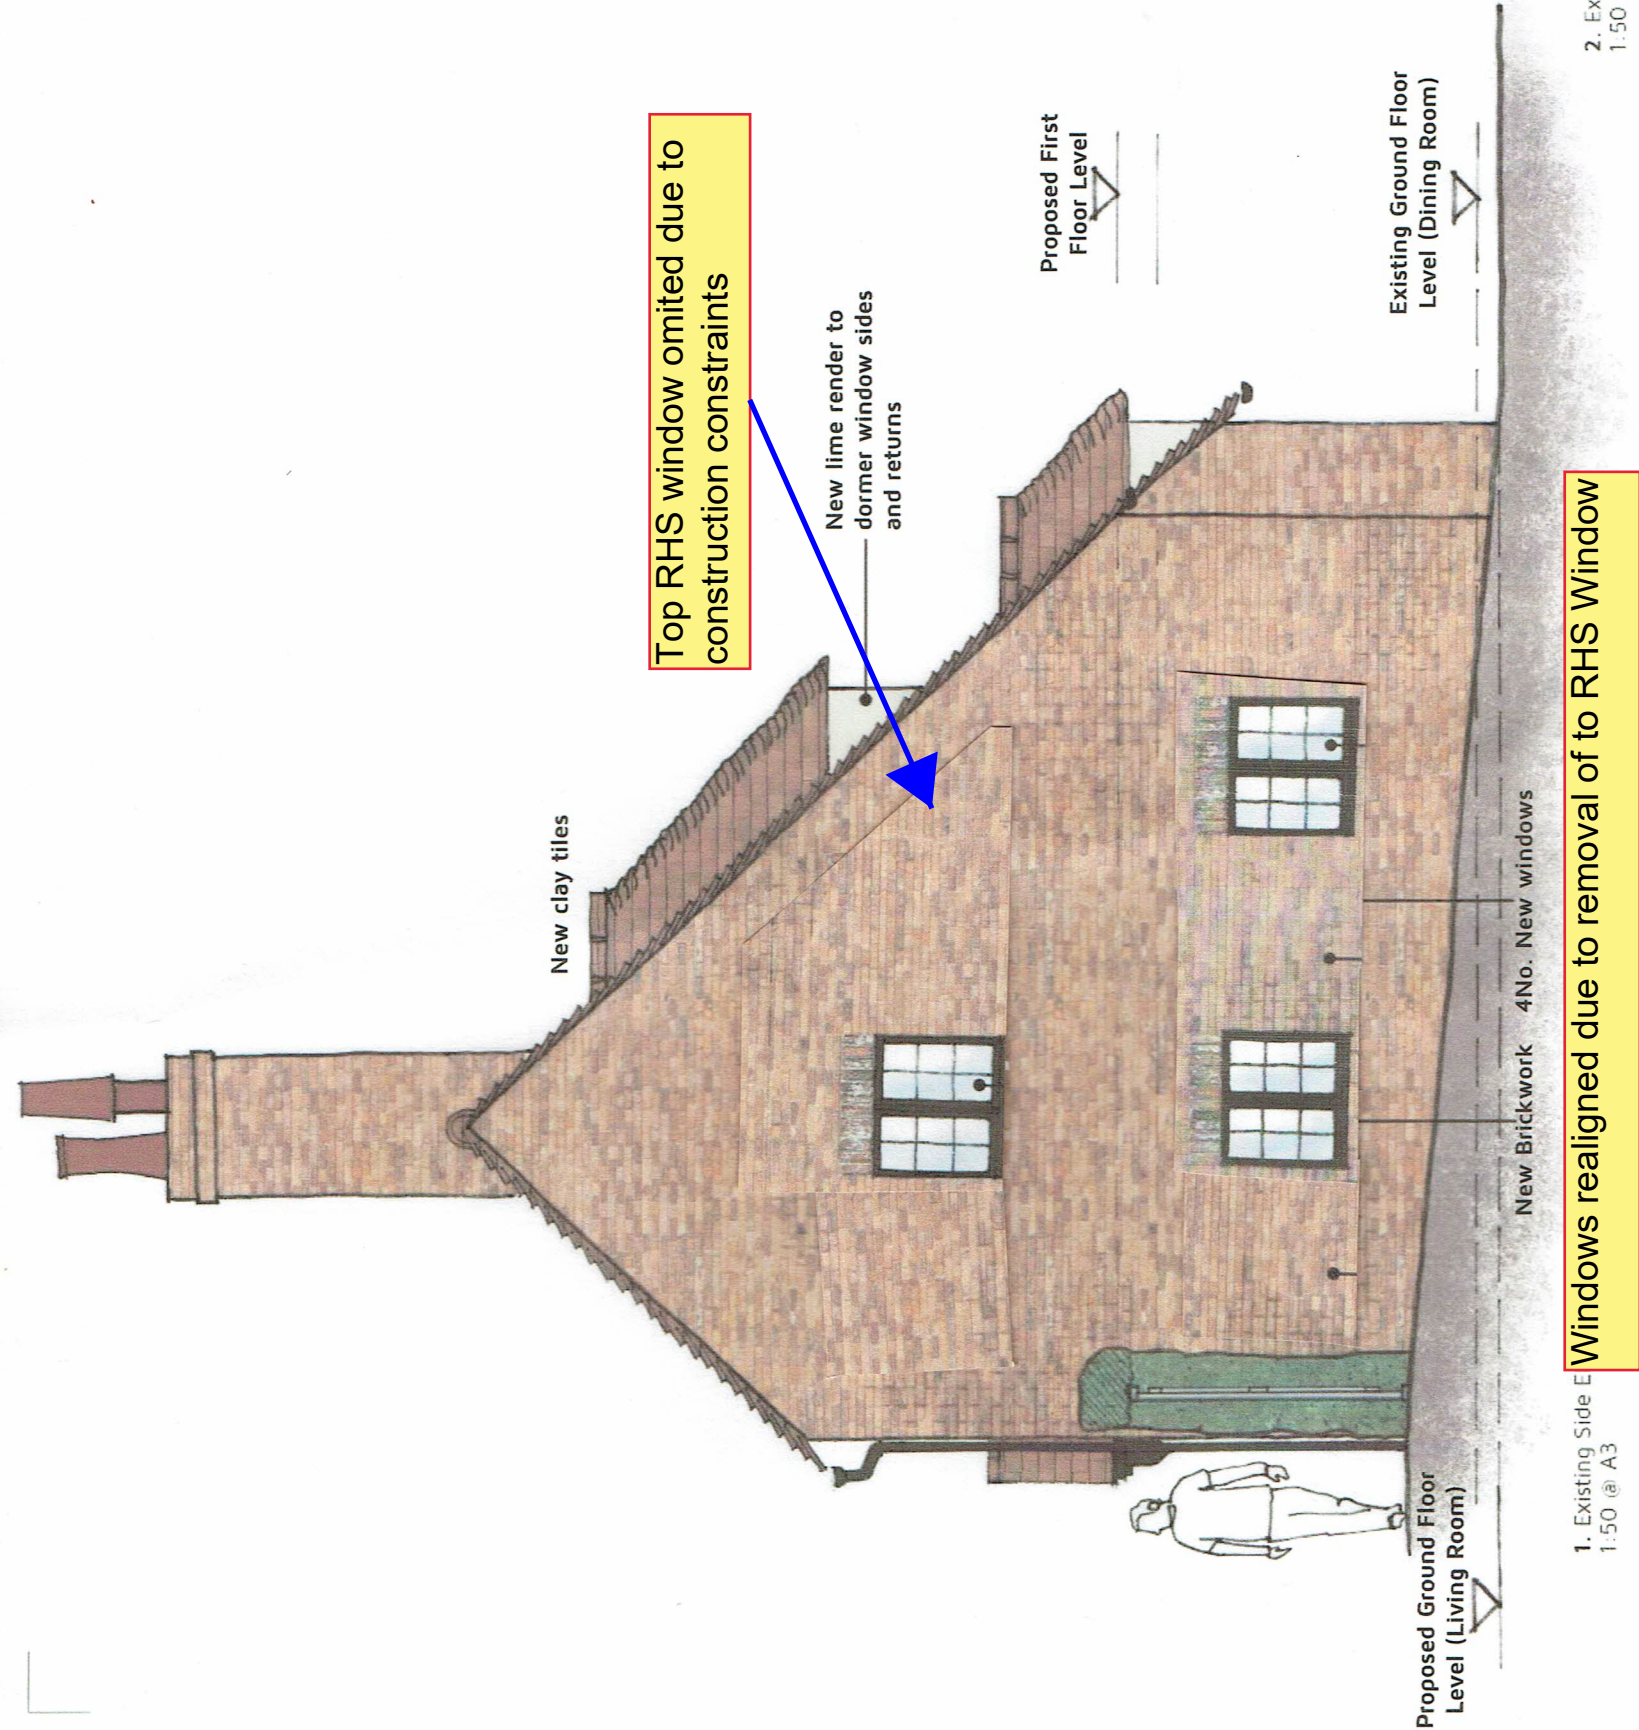


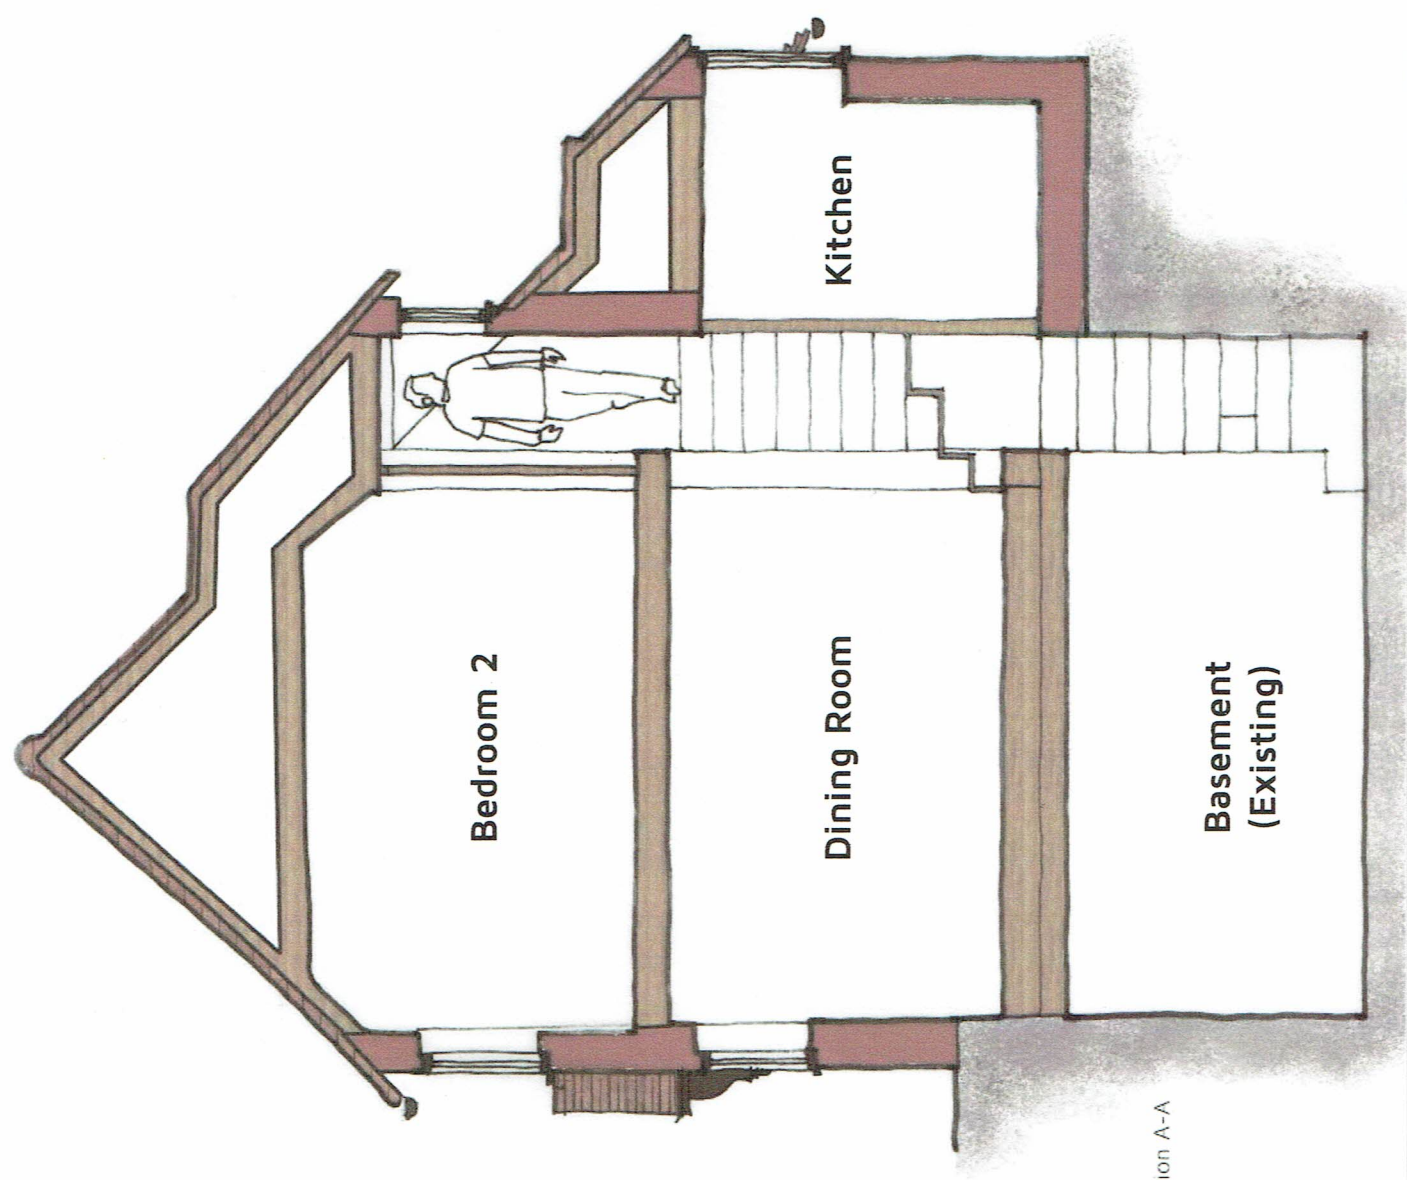

1. Existing Side Elevation
1:50 @ A3

Proposed Side Elevation and Section
1:50 @ A3

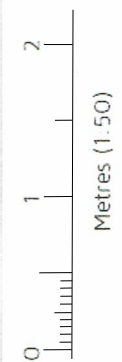

2. Existing Section A-A
1:50 @ A3

Client	MR A. SMITH	Date	
Project	2 CHURCH COTTAGES, WROTHAM ROAD, MEOPHAM, GRAVESEND, KENT, DA13 0A	Rev	
Title	PROPOSED SIDE ELEVATION AND SECTION	Scale	1:50
Drawing	DHA/14283/16	Date	FEB 2020
Date 20.12.22 Drawn - AS Drawing No - SK002 Title - Proposed Updated End Elevation Rev -			
No reproduction by any method of any part of this document is permitted without the consent of the copyright holders. Produced for Town and Country planning purposes only. © Crown Copyright 2019. All rights reserved. Licence Number: 100013961			
CAD Reference: DHA_14283_CHURCH_COTTAGES.dwg			