




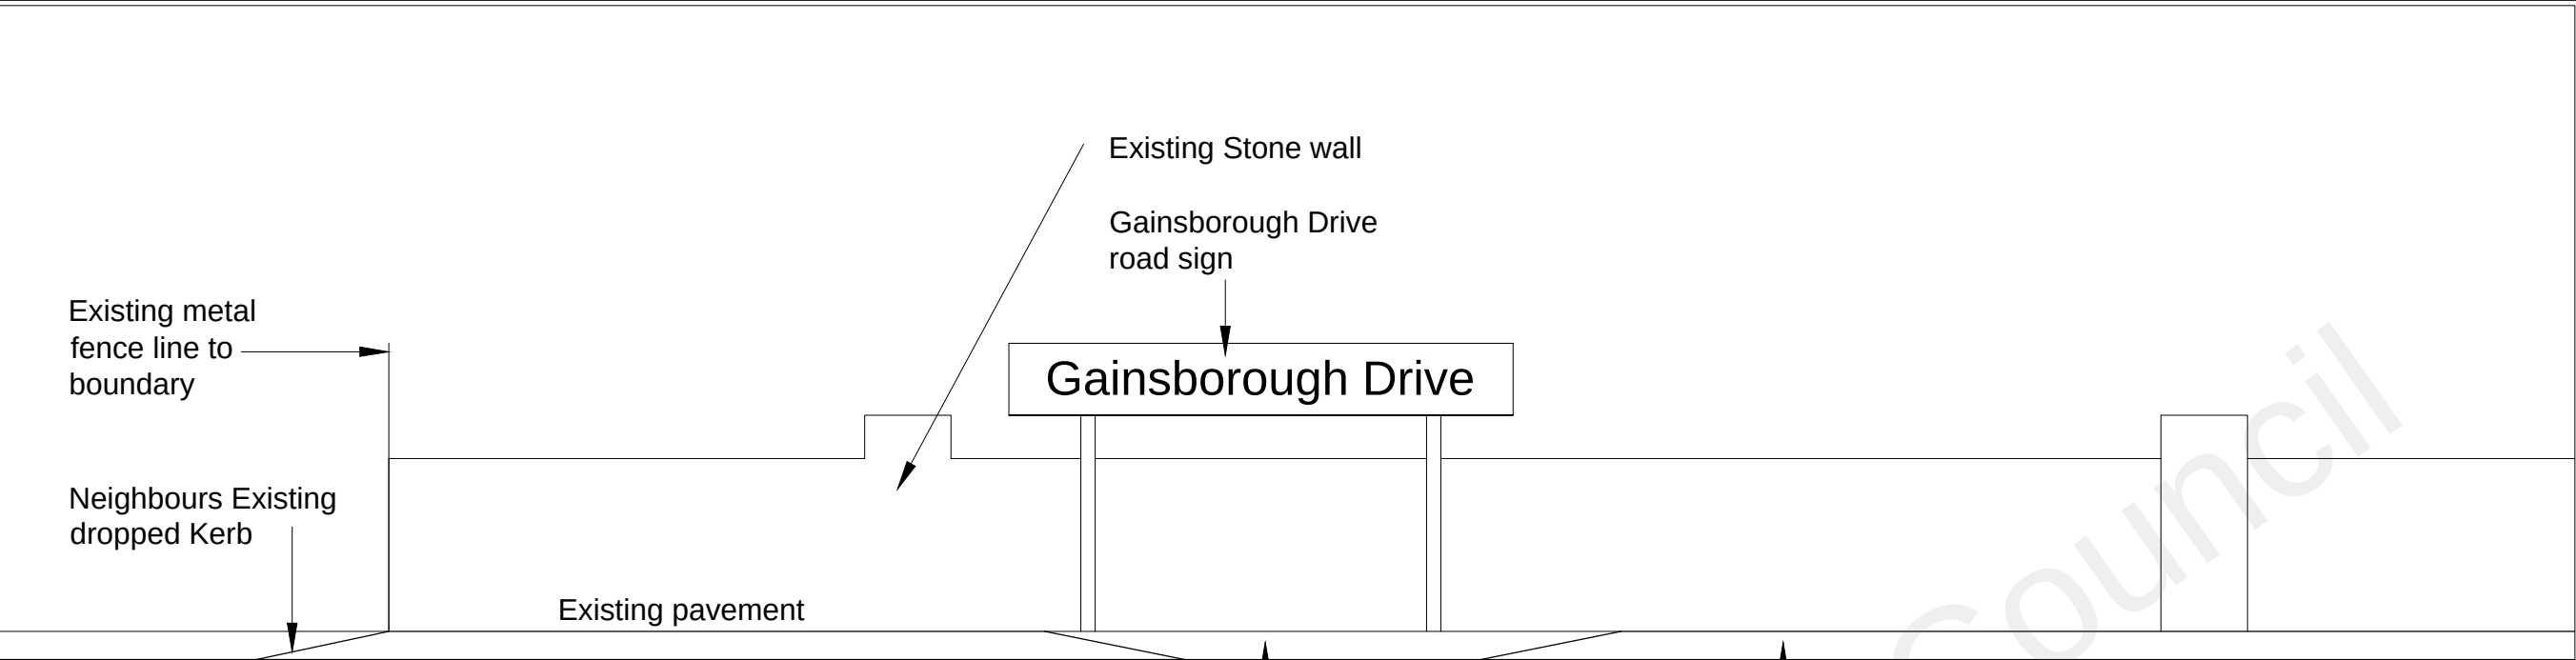

Existing Elevation 01
Scale @ 1:25

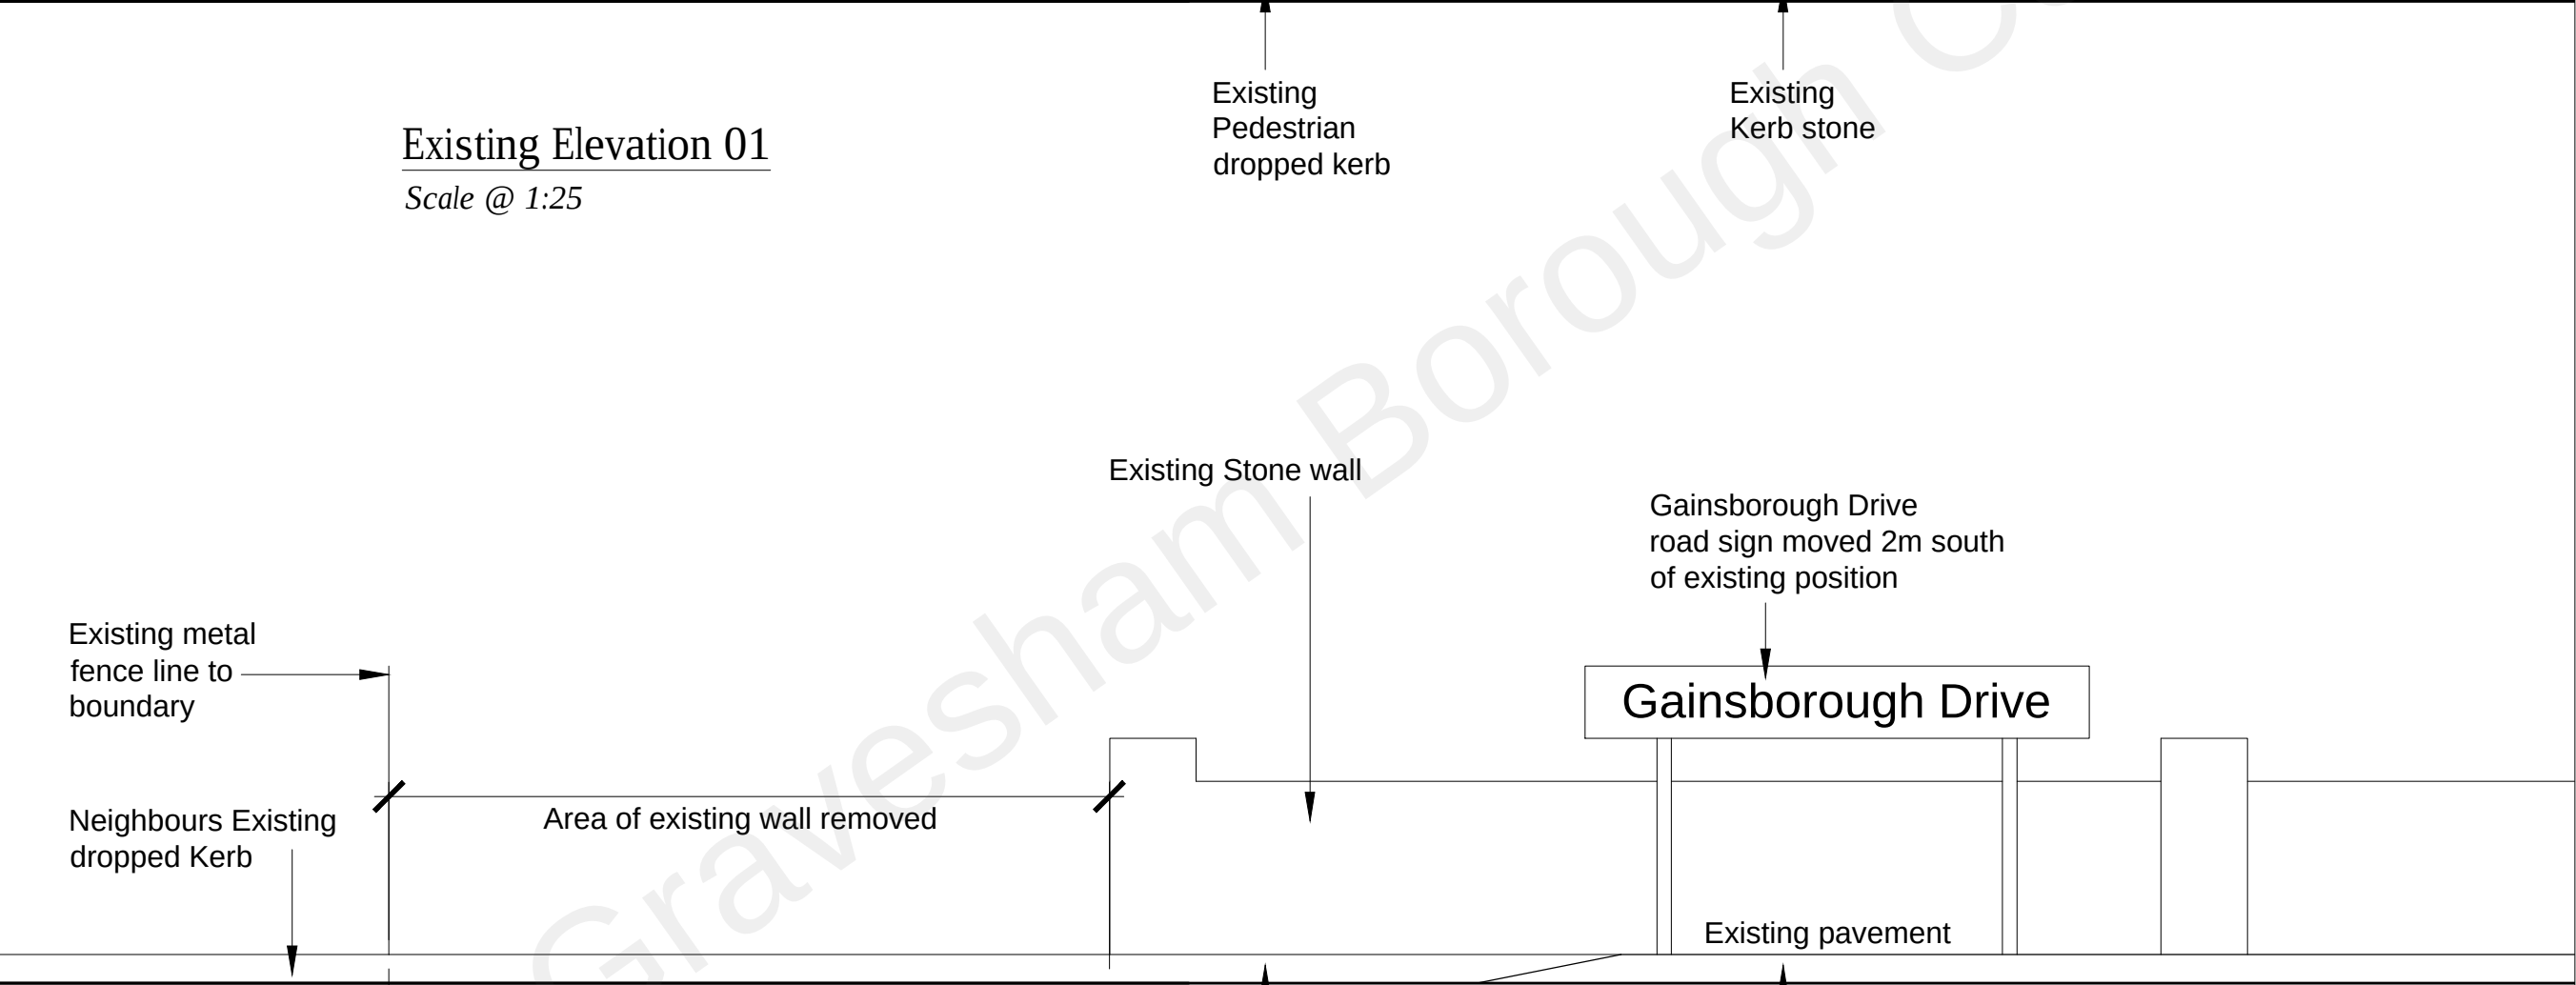

Proposed Elevation 02
Scale @ 1:25

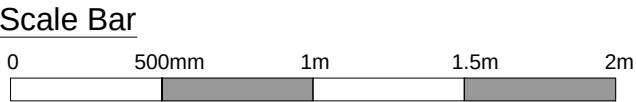

General Notes
This drawing is to be read in conjunction with all relevant design team specifications and drawings.
All dimensions are to be checked on site prior to commencement of work any discrepancies reported to the Project Architect.
All materials and components are to be handled, stored, protected, installed and finished strictly in accordance with the manufacturer's recommendations.
© copyright SILVER JETTY LIMITED

Notes:

P1	23.03.2022	Planning Issue	CJB
REV	DATE	DESCRIPTION	INITIALS

Author
Angela Bowie

Project title
Dropped kerb - 25 Landseer Avenue

Project address
25 Landseer Avenue
Northfleet
Gravesend
DA11 8NN

Project title
Existing Elevation 01 and Proposed Elevation 02

Drawing scale
1:25 @ A3

Project number P-030	Issue P1	
Drawn by CJB	Drawn by CJB	
Date 23.03.2022	Author JA	
Project title PLANNING		