



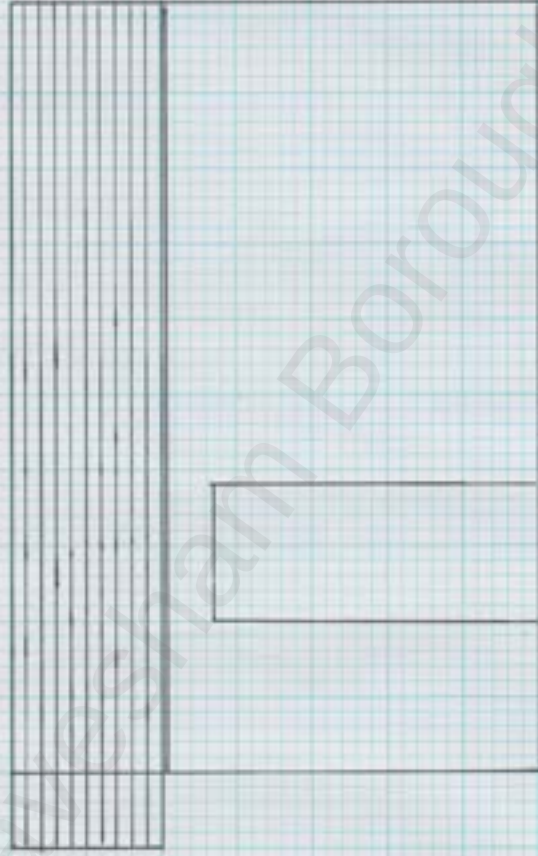

DRAWING TITLE : PROPOSED SIDE ELEVATION
(4 CERNE ROAD VIEW)

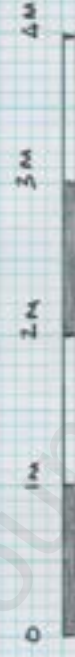

SCALE 1:50 ON A3

ADDRESS : 6 CERNE ROAD GRAVESEND KENT DA12 4BW