


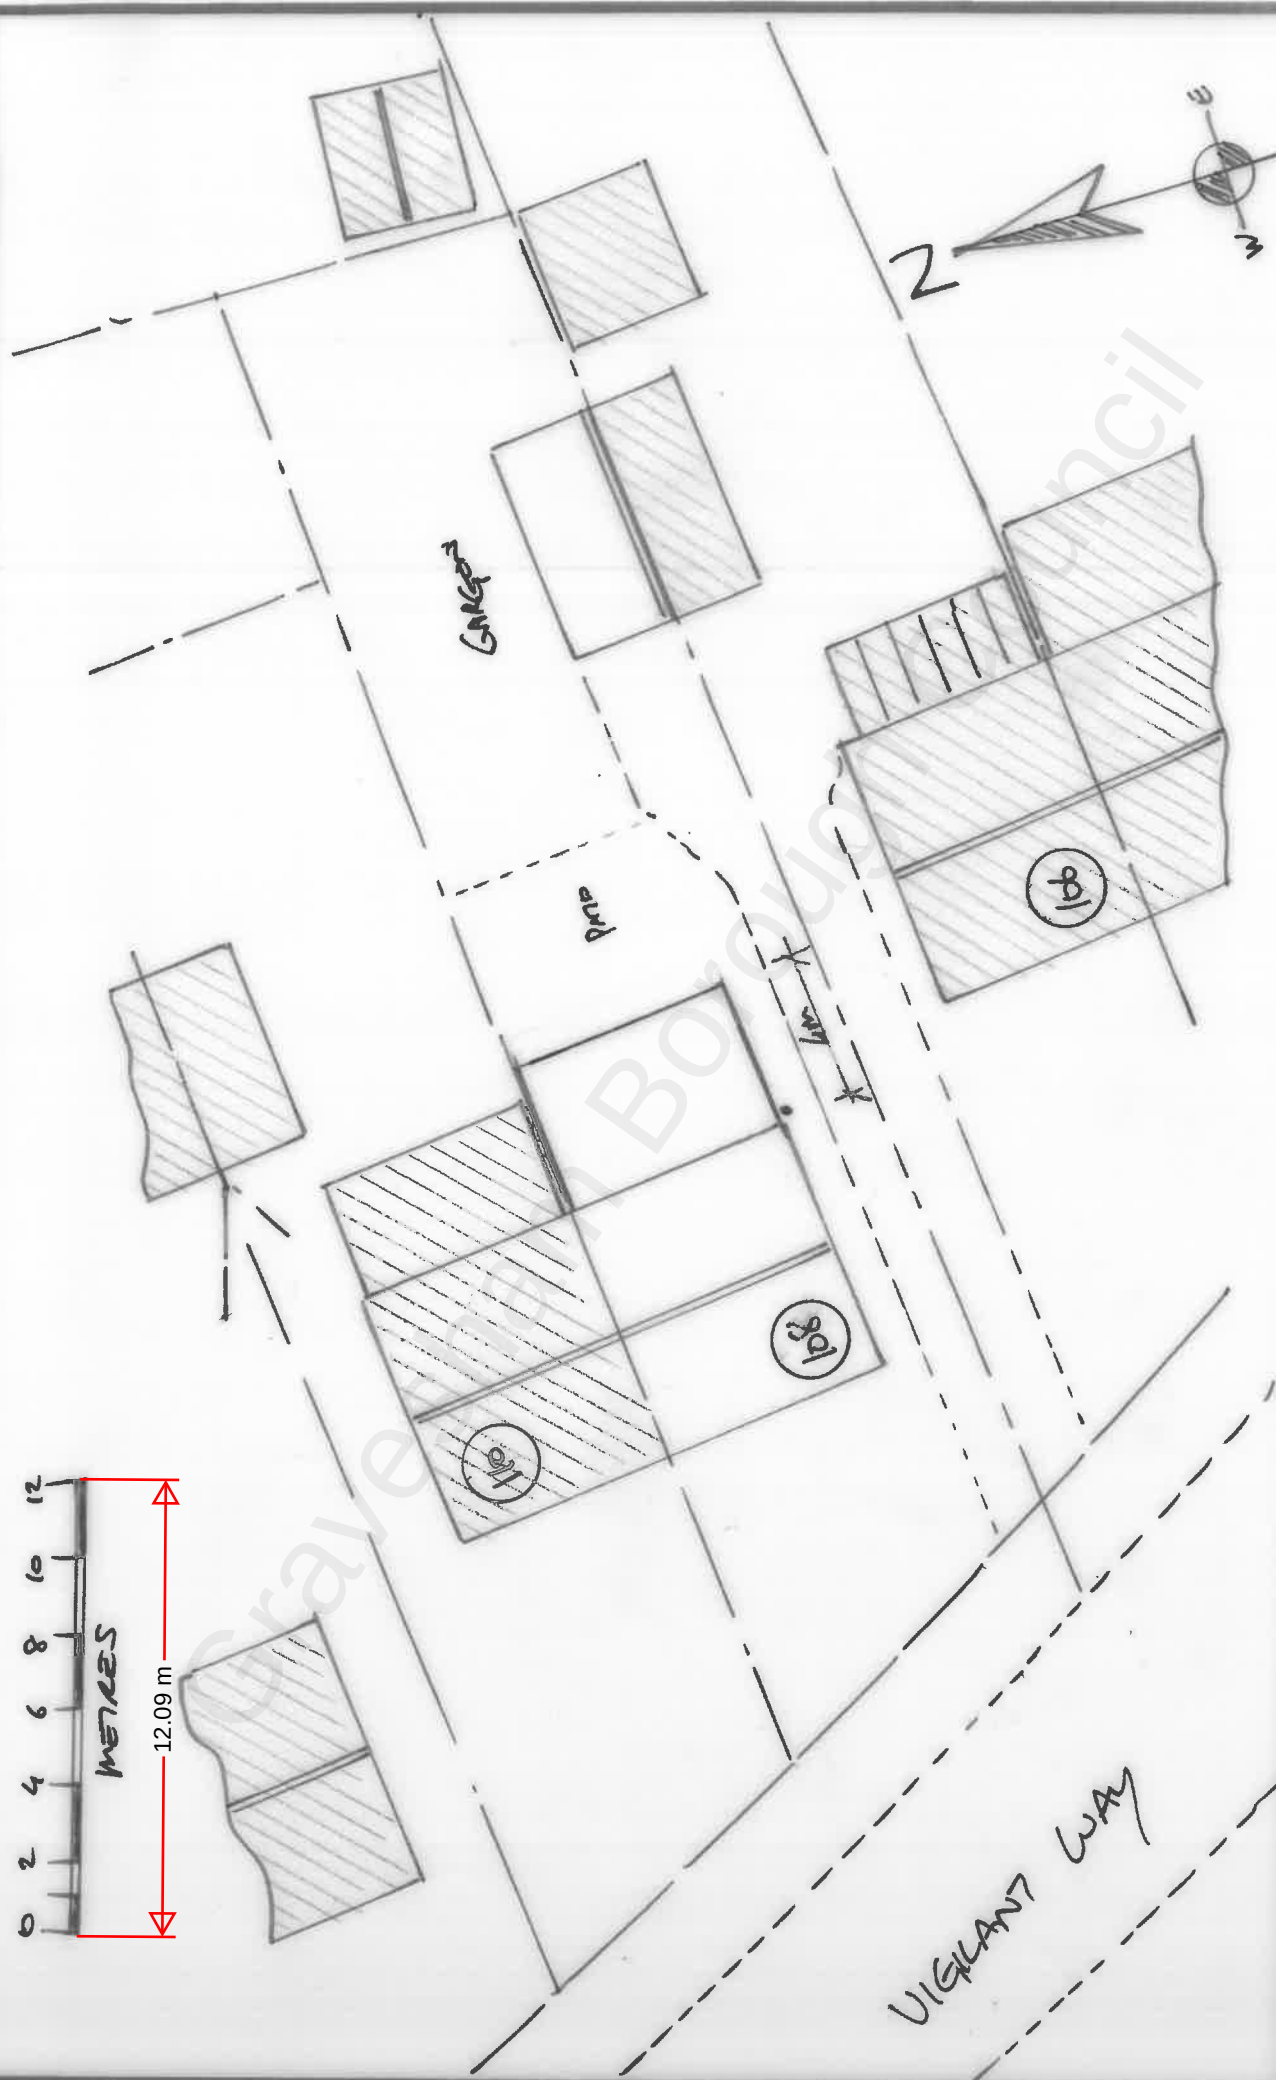

PROJECT	TITLE	SCALE	DATE	DRAWING	REV
108 VIGILANT WAY	PROPOSED BLOCK PLAN	1:200 eA4	July/2021	DKM/5311/02	02