
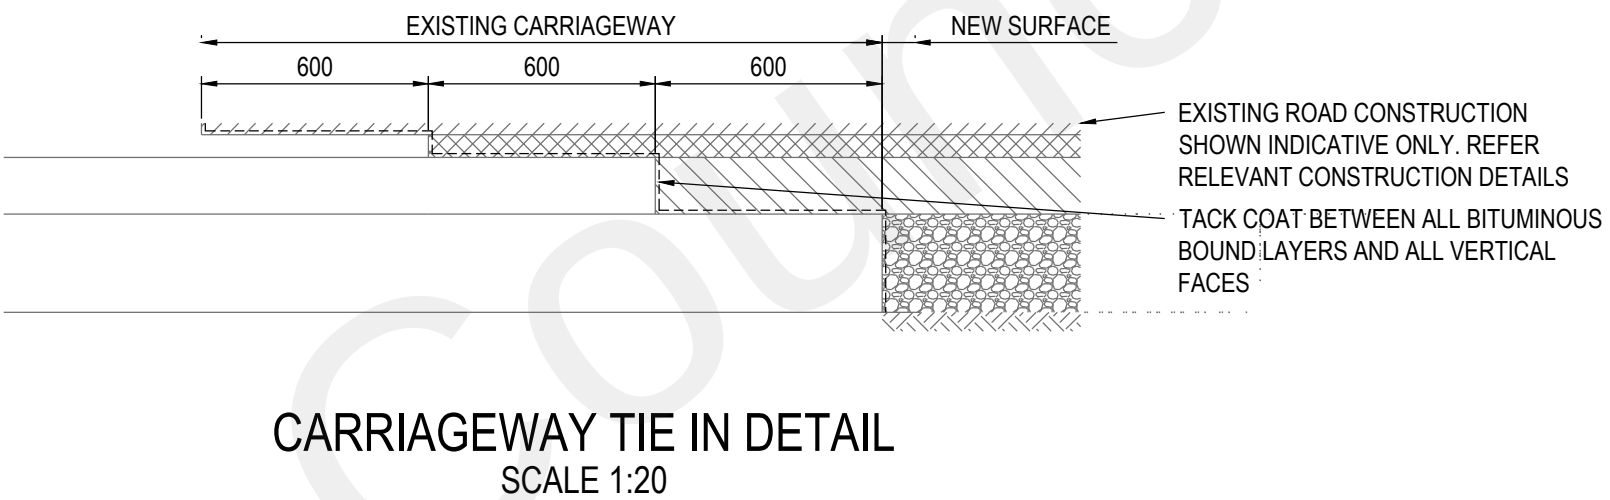
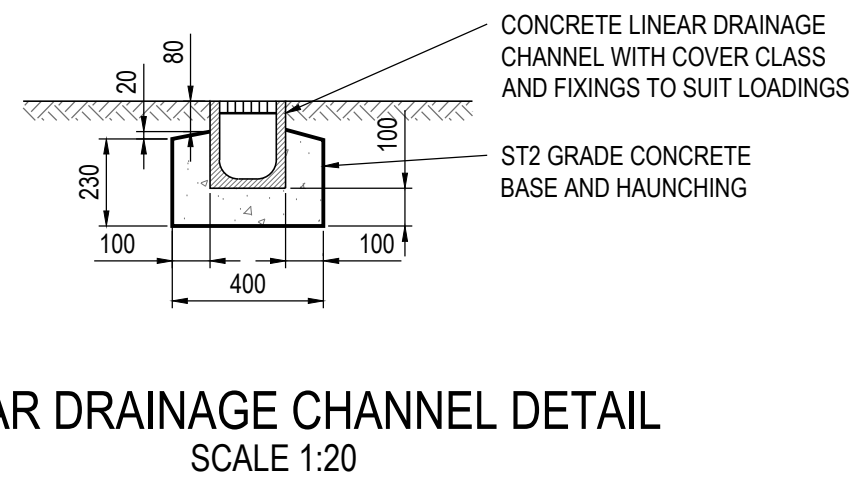
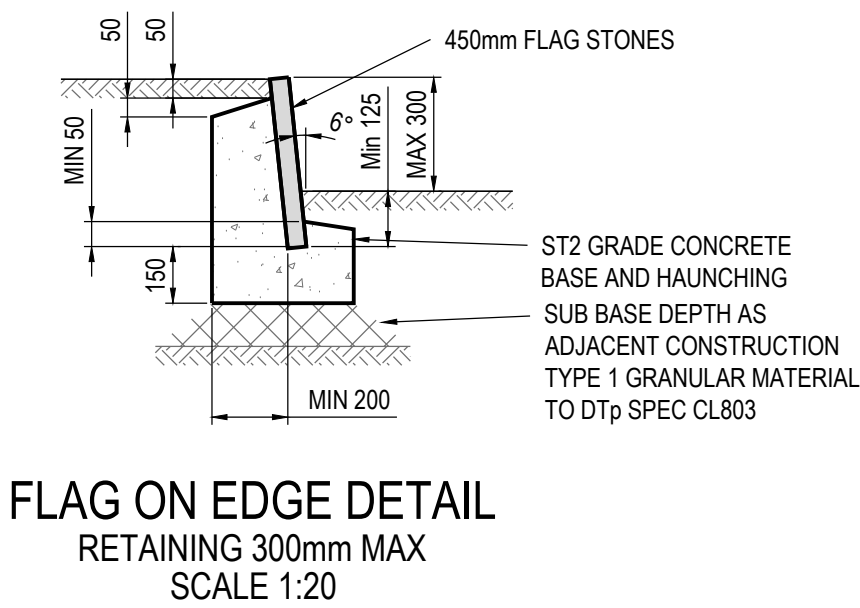
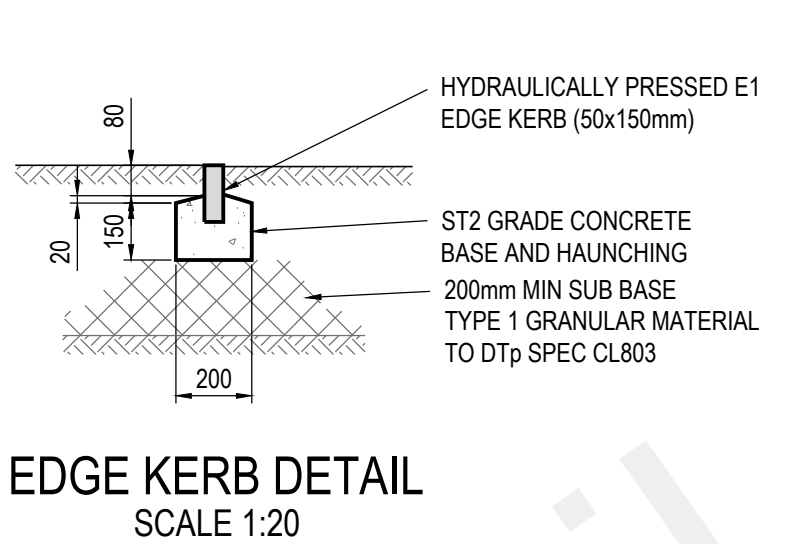
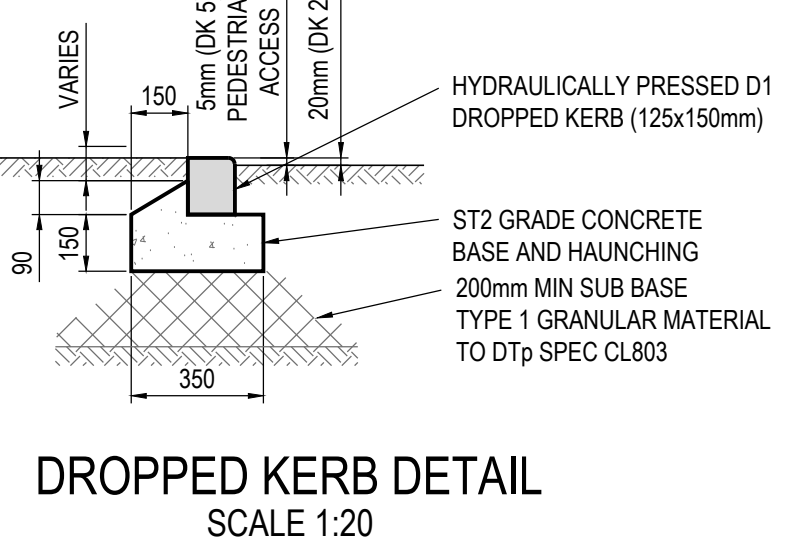
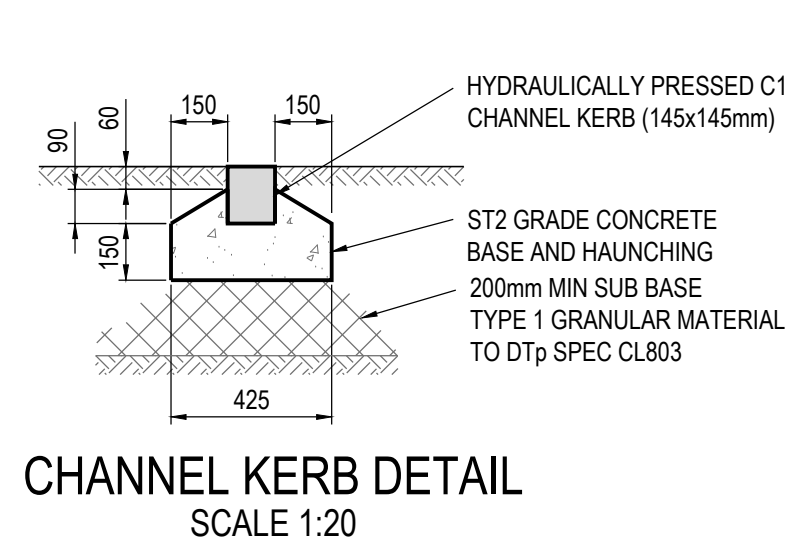
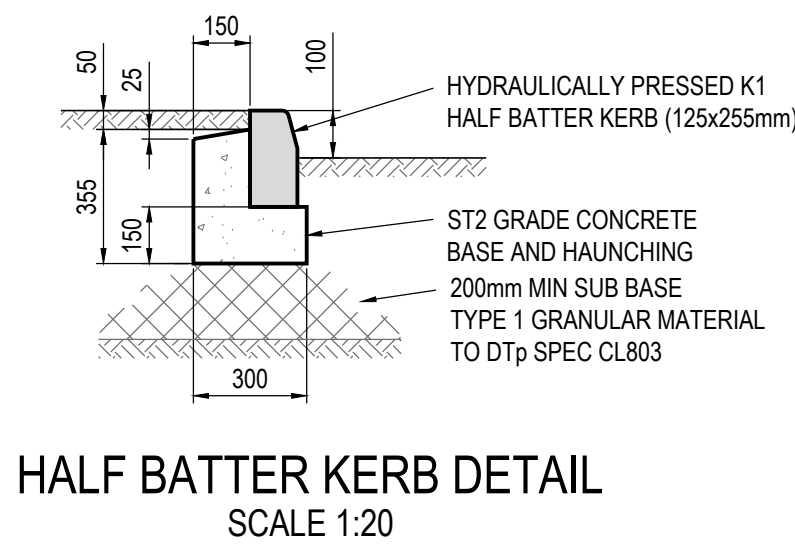


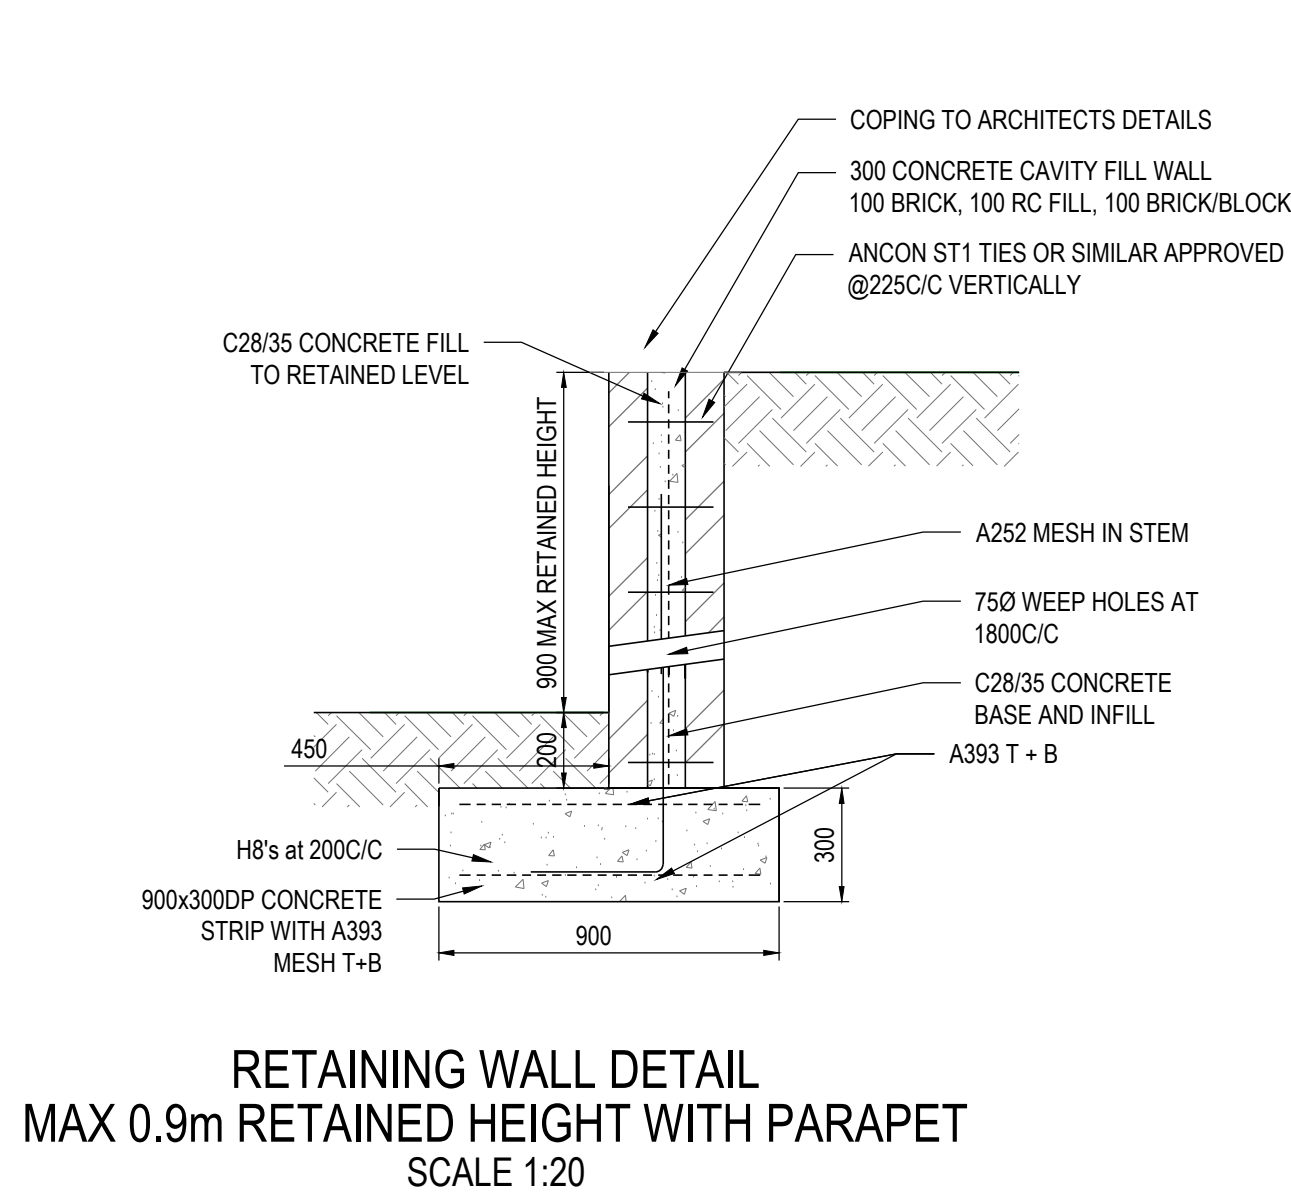

EXISTING ROAD TO BE MADE GOOD TO MATCH EXISTING CONSTRUCTION

FOOTPATHS TO BE MADE GOOD TO MATCH EXISTING CONSTRUCTION, LAYERS IN 300mm MIN STEPS SIMILAR TO DETAIL AS SHOWN

DO NOT SCALE

For the avoidance of doubt, no approvals, reviews, comments or indication of satisfaction given by ARC Engineers in terms of subcontract drawings, products or proposed materials shall reduce or extinguish the obligation of the sub-contractor or supplier to adhere to the specification, general arrangement drawings, statutory requirements and good working practice. ARC Engineers accept no liability for the selection of materials or workmanship in the execution of the works.

- GENERAL NOTES**
- These notes are intended to augment drawings and specifications. Where conflict of requirements exists the order of precedence shall be as shown in the specifications. Otherwise the strictest provision shall govern.
 - This drawing is to be read in conjunction with all other relevant Engineers and Architects drawings.
 - Drawings not to be scaled.
 - All dimensions to be checked on site by the contractor. Any discrepancies to be notified to the Engineer/Architect and further instructions obtained before work is commenced.
 - The structure is designed to be self-supporting and stable after the building is fully complete. It is the contractors sole responsibility to determine the erection procedure and sequence and ensure that the building and its components are safe during erection. This includes the addition of whatever temporary bracing, guys or tie-downs which may be necessary, such material remaining the property of the contractor upon completion.
 - All work to comply to current building regulations and to be in accordance with the relevant British Standards and appropriate Codes of Practice.
 - For further notes refer to Project Notes.

SAFETY, HEALTH & ENVIRONMENTAL INFORMATION

In addition to the hazards/risks normally associated with the types of work detailed on this drawing, note the following risks and information.

Risks listed here are not exhaustive. Refer to Risk Assessment Register: XXXXXXX

Construction:

ADD PROJECT NOTES HERE

Demolition
No Unusual hazards/risks

For information relating to Use, Cleaning and Maintenance see Health & Safety File

It is assumed that all works will be carried out by a competent contractor working, where appropriate, to an approved method statement

	INDICATES A RESIDUAL RISK REQUIRING A COMPULSORY ACTION
	INDICATES A RESIDUAL RISK FOR INFORMATION
	INDICATES A RESIDUAL RISK REQUIRING PROHIBITIVE ACTION
	INDICATES A RESIDUAL RISK AS A WARNING

T2	RETAINING WALL DETAIL ADDED	JAB	07.10.2022
T1	AMENDED TO TENDER ISSUE	JAB	27.04.2022
P1	INITIAL ISSUE	PJH JAB	19.04.2022
REV	DETAIL	BY CHK	DATE

CONSULTING STRUCTURAL AND CIVIL ENGINEERS

3 CADMAN COURT, LEEDS, LS27 0RX
Phone: 0113 253 3904
www.arc-engineers.co.uk

CLIENT:

AVERY

PROJECT:

CARE HOME,
CENTRAL AVENUE,
GRAVESEND

TITLE:

EXTERNAL WORKS
KERB DETAILS

DRAWING STATUS:

TENDER

DRAWN:	DATE:	CHECKED:	DATE:
PJH	14.03.2022	JAB	19.04.2022

CONTRACT No.	SCALE @ A1:
22026	1:20

PROJECT No.	ORIGINATOR	ZONE	LEVEL	TYPE	DISCIPLINE	NUMBER	REVISION
22026	ARC	XX	XX	DR	C	0651	T2

© ARC ENGINEERS LTD 2022