

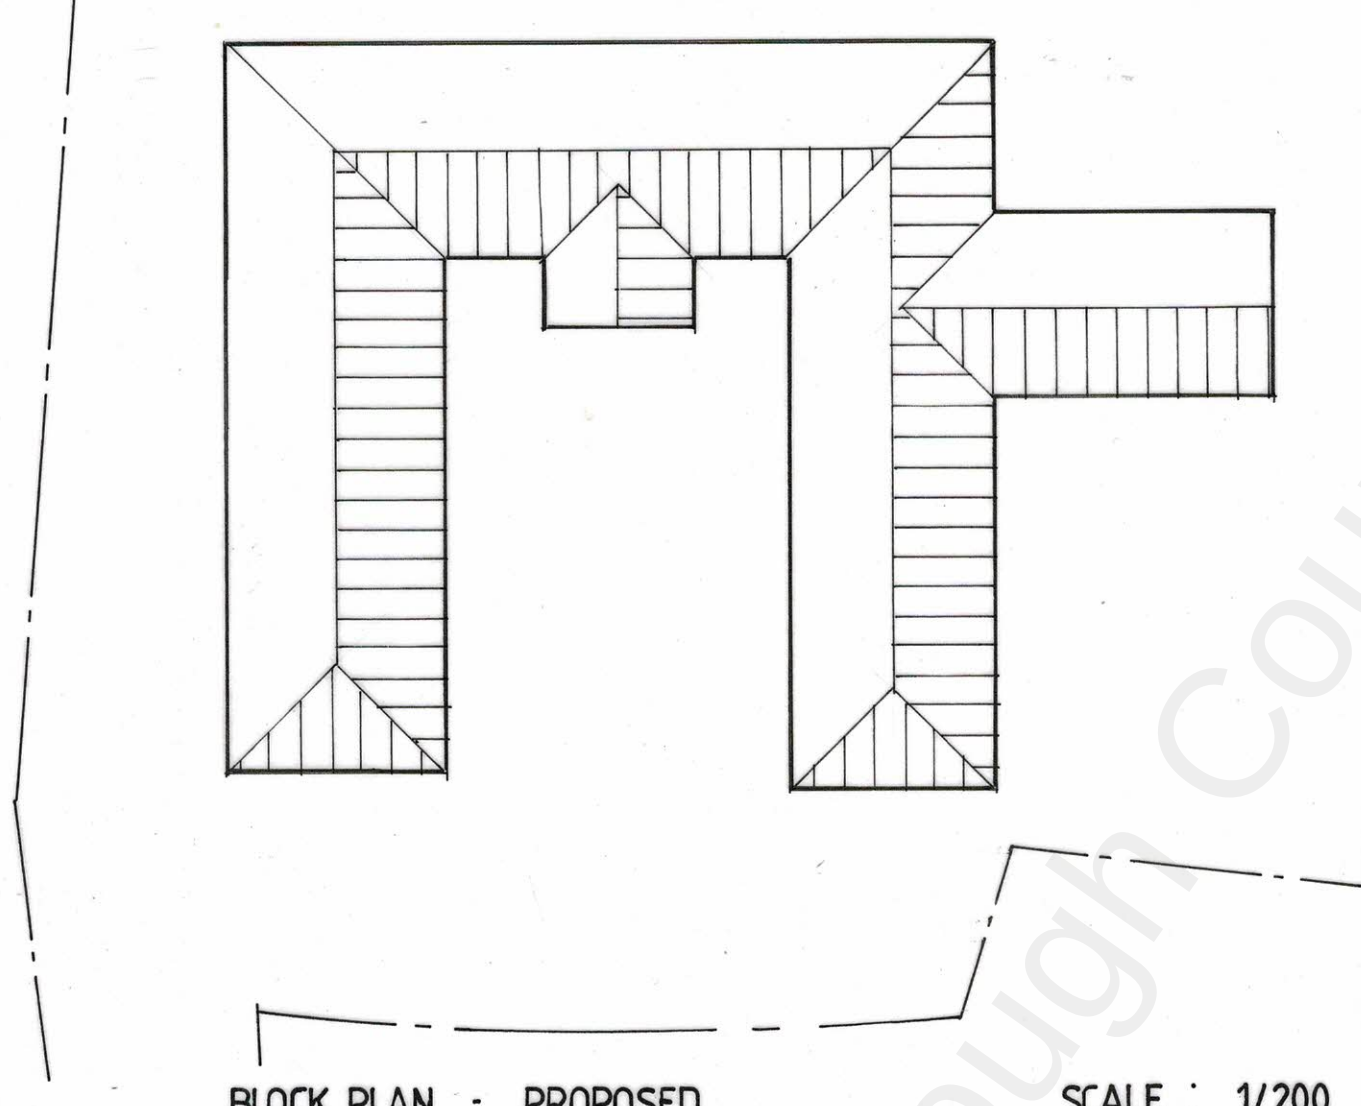


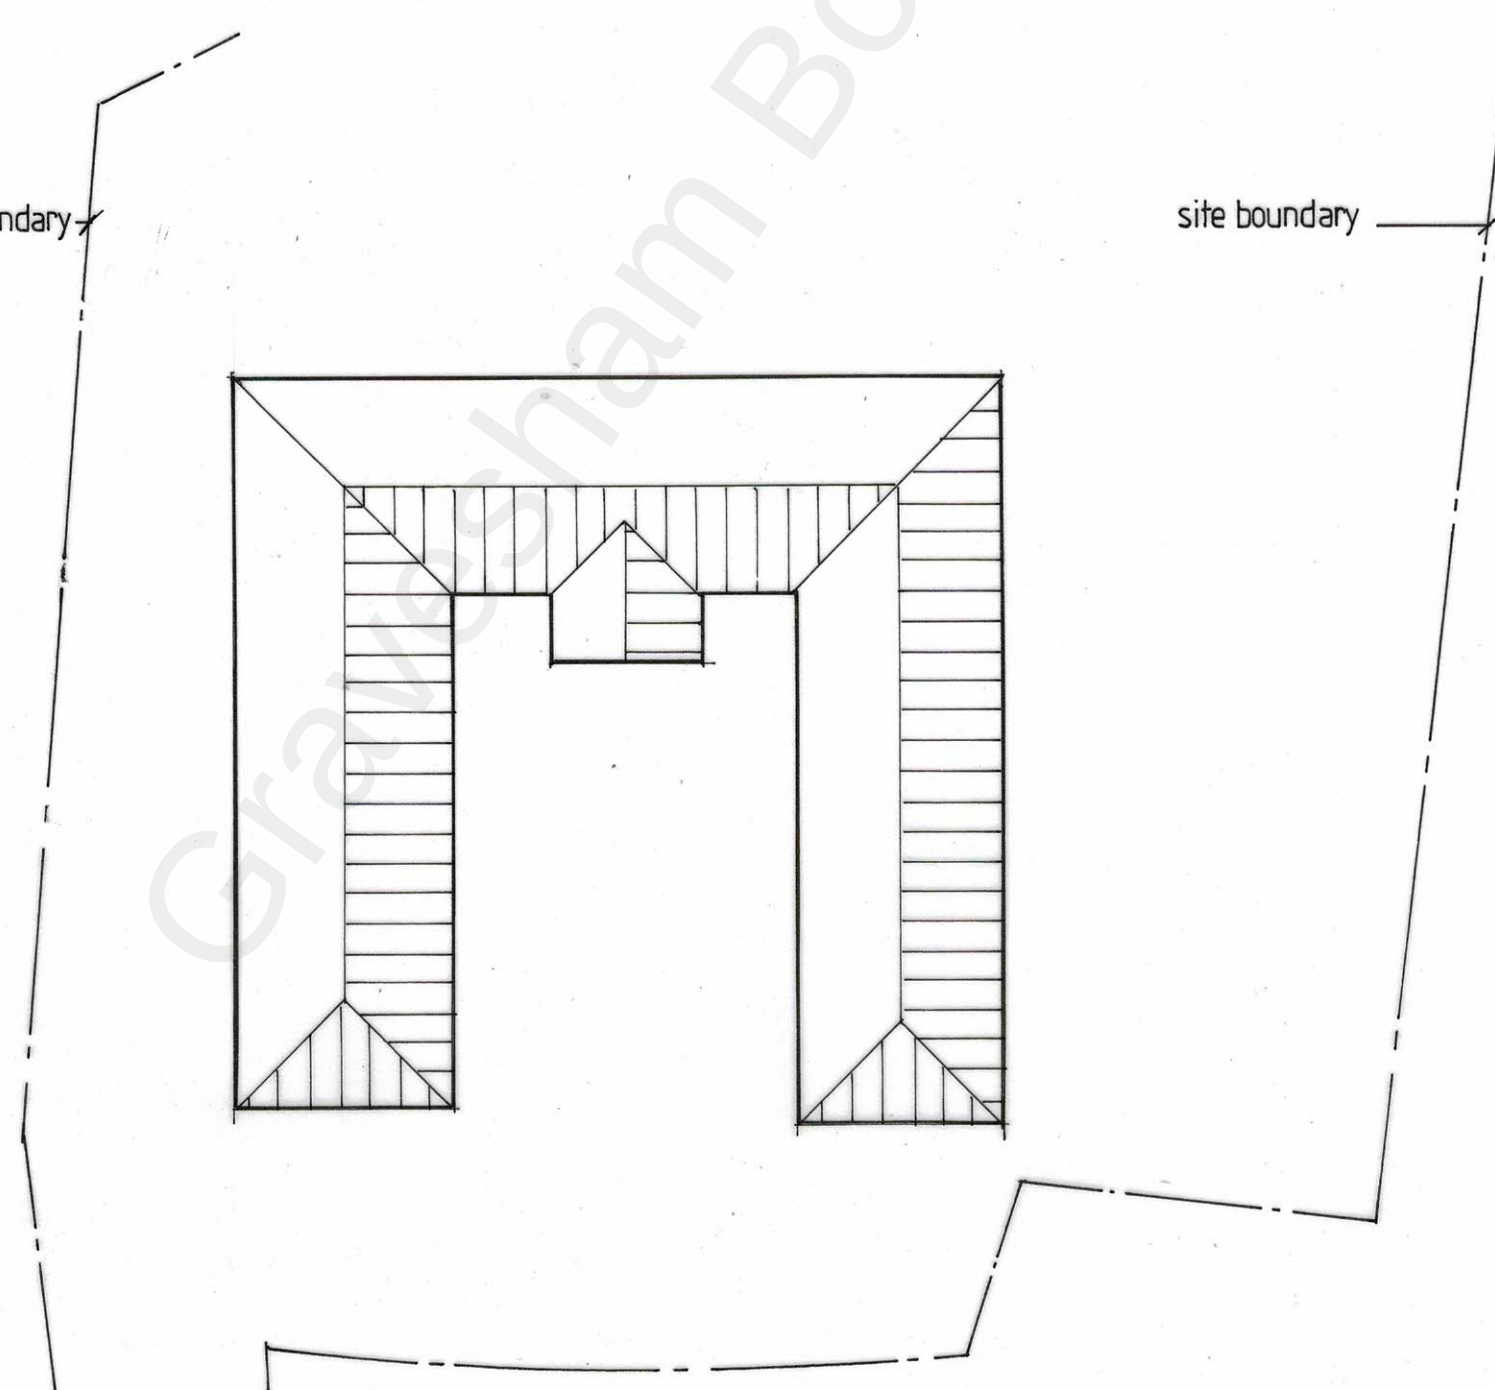

BLOCK PLAN - PROPOSED

SCALE : 1/200.

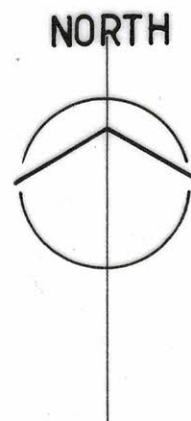

BLOCK PLAN - EXISTING

SCALE : 1/200



SCALE	1/200	TITLE	
DATE	12/2022.	PROPOSED SINGLE STOREY SIDE EXTENSION AT ...	
DRGN ^o	1783/5	'THE COACH HOUSE', WESTDOWN FARM,	
		SHIPLEY HILLS ROAD, MEOPHAM	

STEWART ELCOMB
Architectural & Planning Consultants

Ivy Cottage, Staplestreet, Hernhill, Faversham, Kent. ME13 9UB
Telephone : 01227 751262 or 07944 658615. Email : stewartelcomb@aol.com