



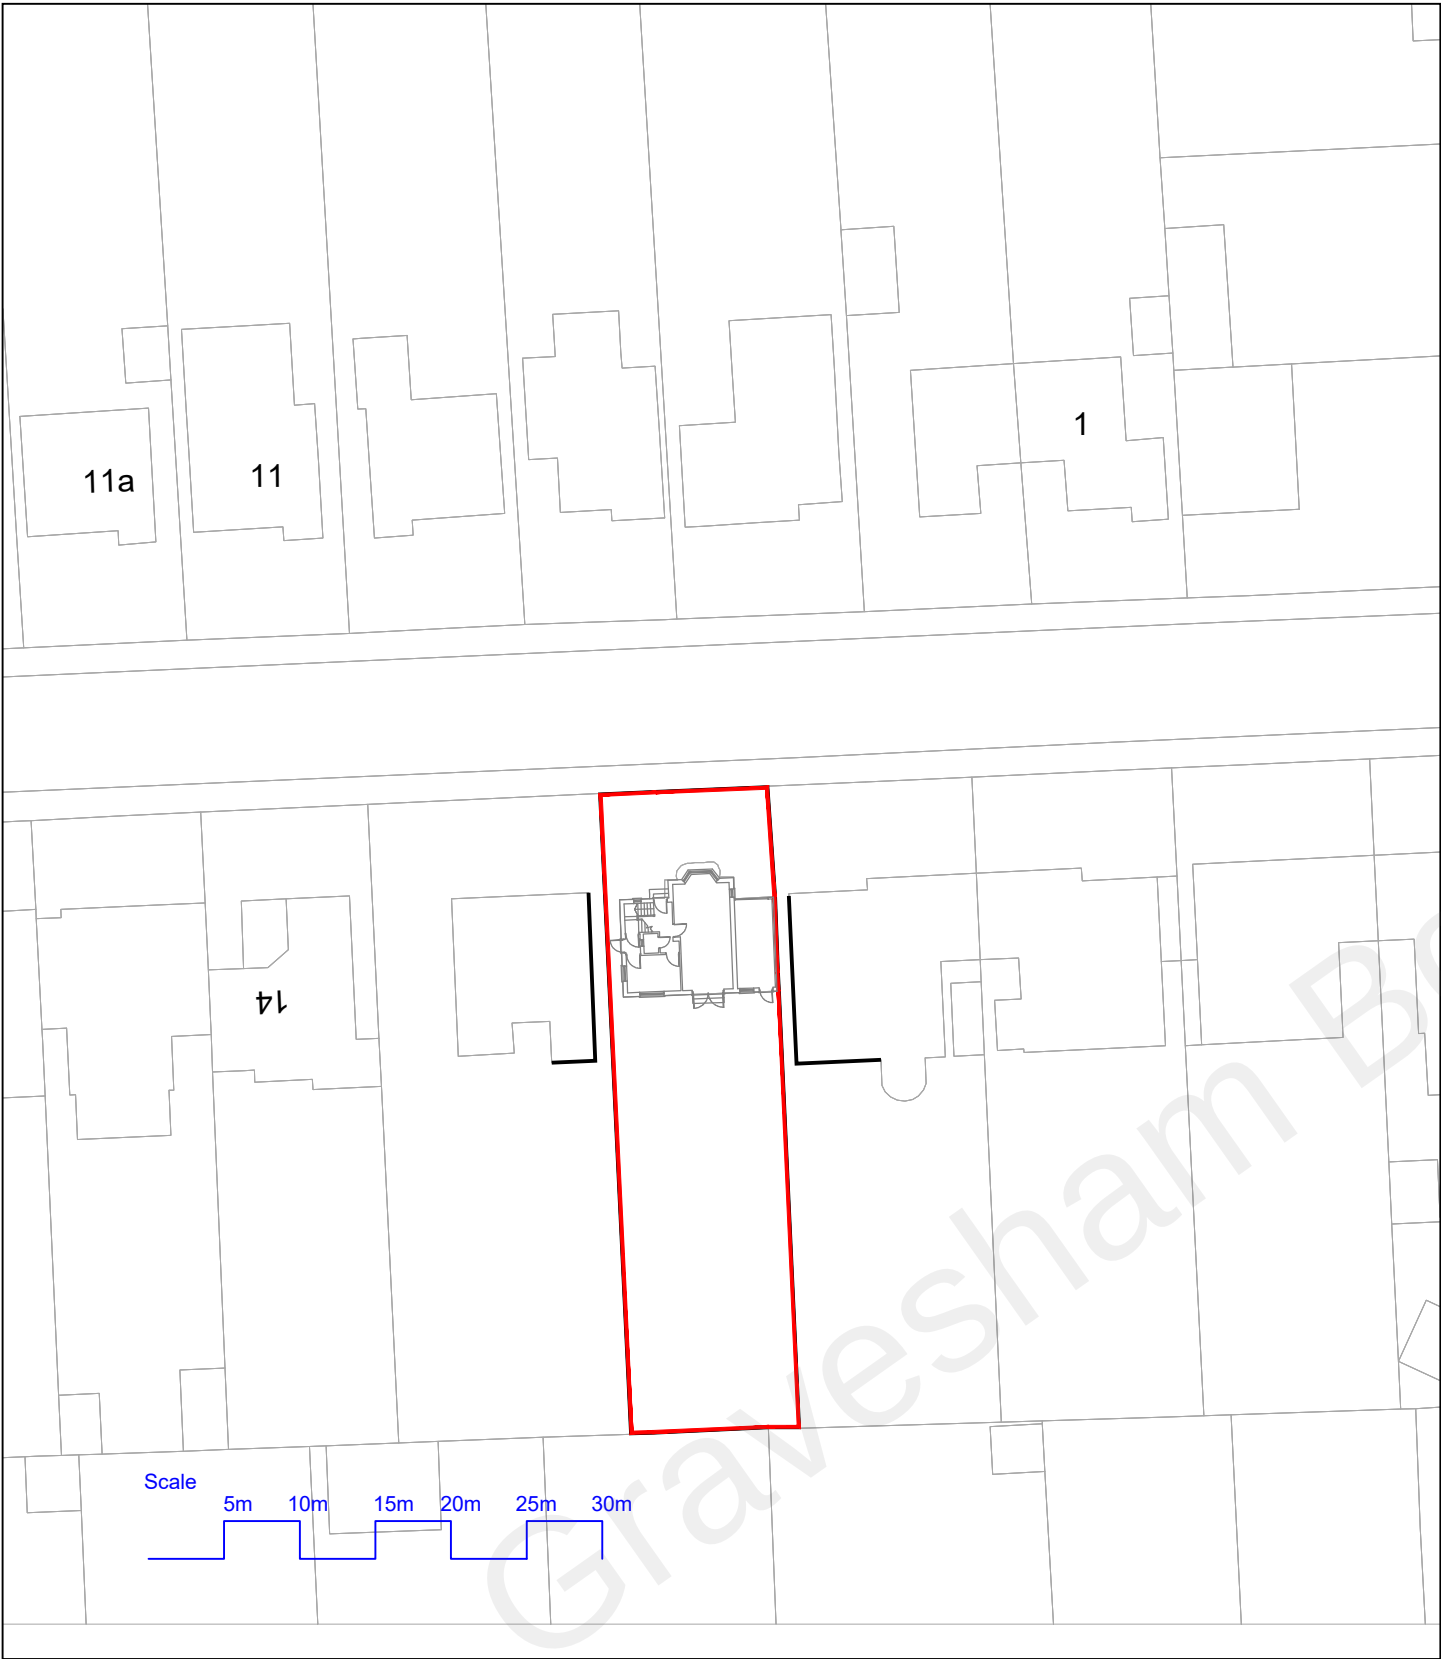

EXISTING SITE BLOCK PLAN

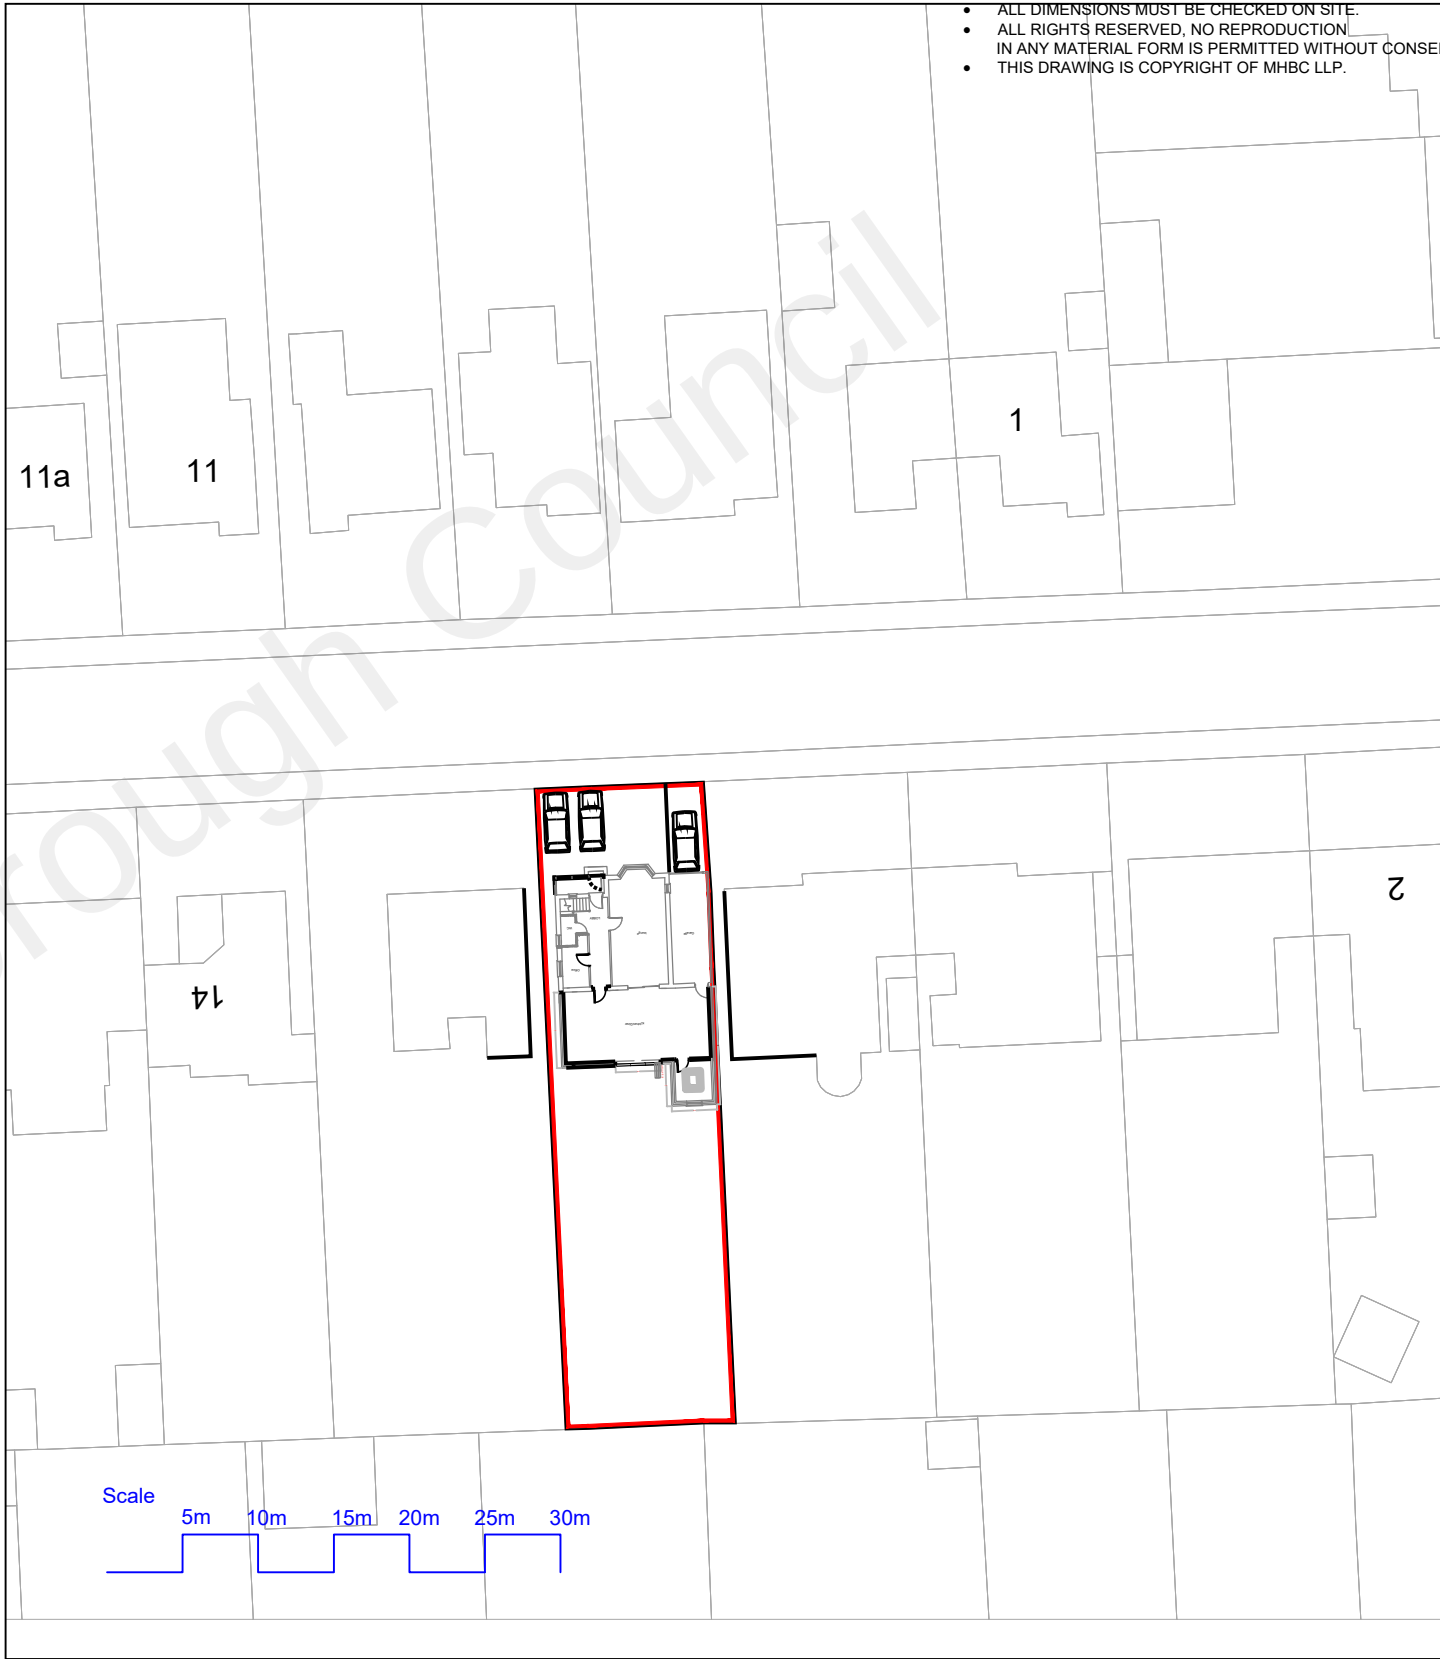

PROPOSED SITE BLOCK PLAN

- NOTES
- DO NOT SCALE FROM THIS DRAWING.
 - ALL DIMENSIONS MUST BE CHECKED ON SITE.
 - ALL RIGHTS RESERVED, NO REPRODUCTION IN ANY MATERIAL FORM IS PERMITTED WITHOUT CONSENT.
 - THIS DRAWING IS COPYRIGHT OF MHBC LLP.

client	
MR & MRS SINGH	
scales	source dwg
1:500 @A3	

4 St Paul's Churchyard, London,
EC4M 8AY
TEL: 020 7029 3888
FAX: 020 7029 3889
www.thisismhbc.com



title	
EXISTING & PROPOSED SITE BLOCK PLANS	
project	
10 BRENCHLEY AVENUE, GRAVESEND, KENT, DA11 7RQ	

REVISION		DATE	DRAWN
drawing no.	revision	rev date	
BA-001-100		checked	
drawn	date	status	
mss	28.09.18		