
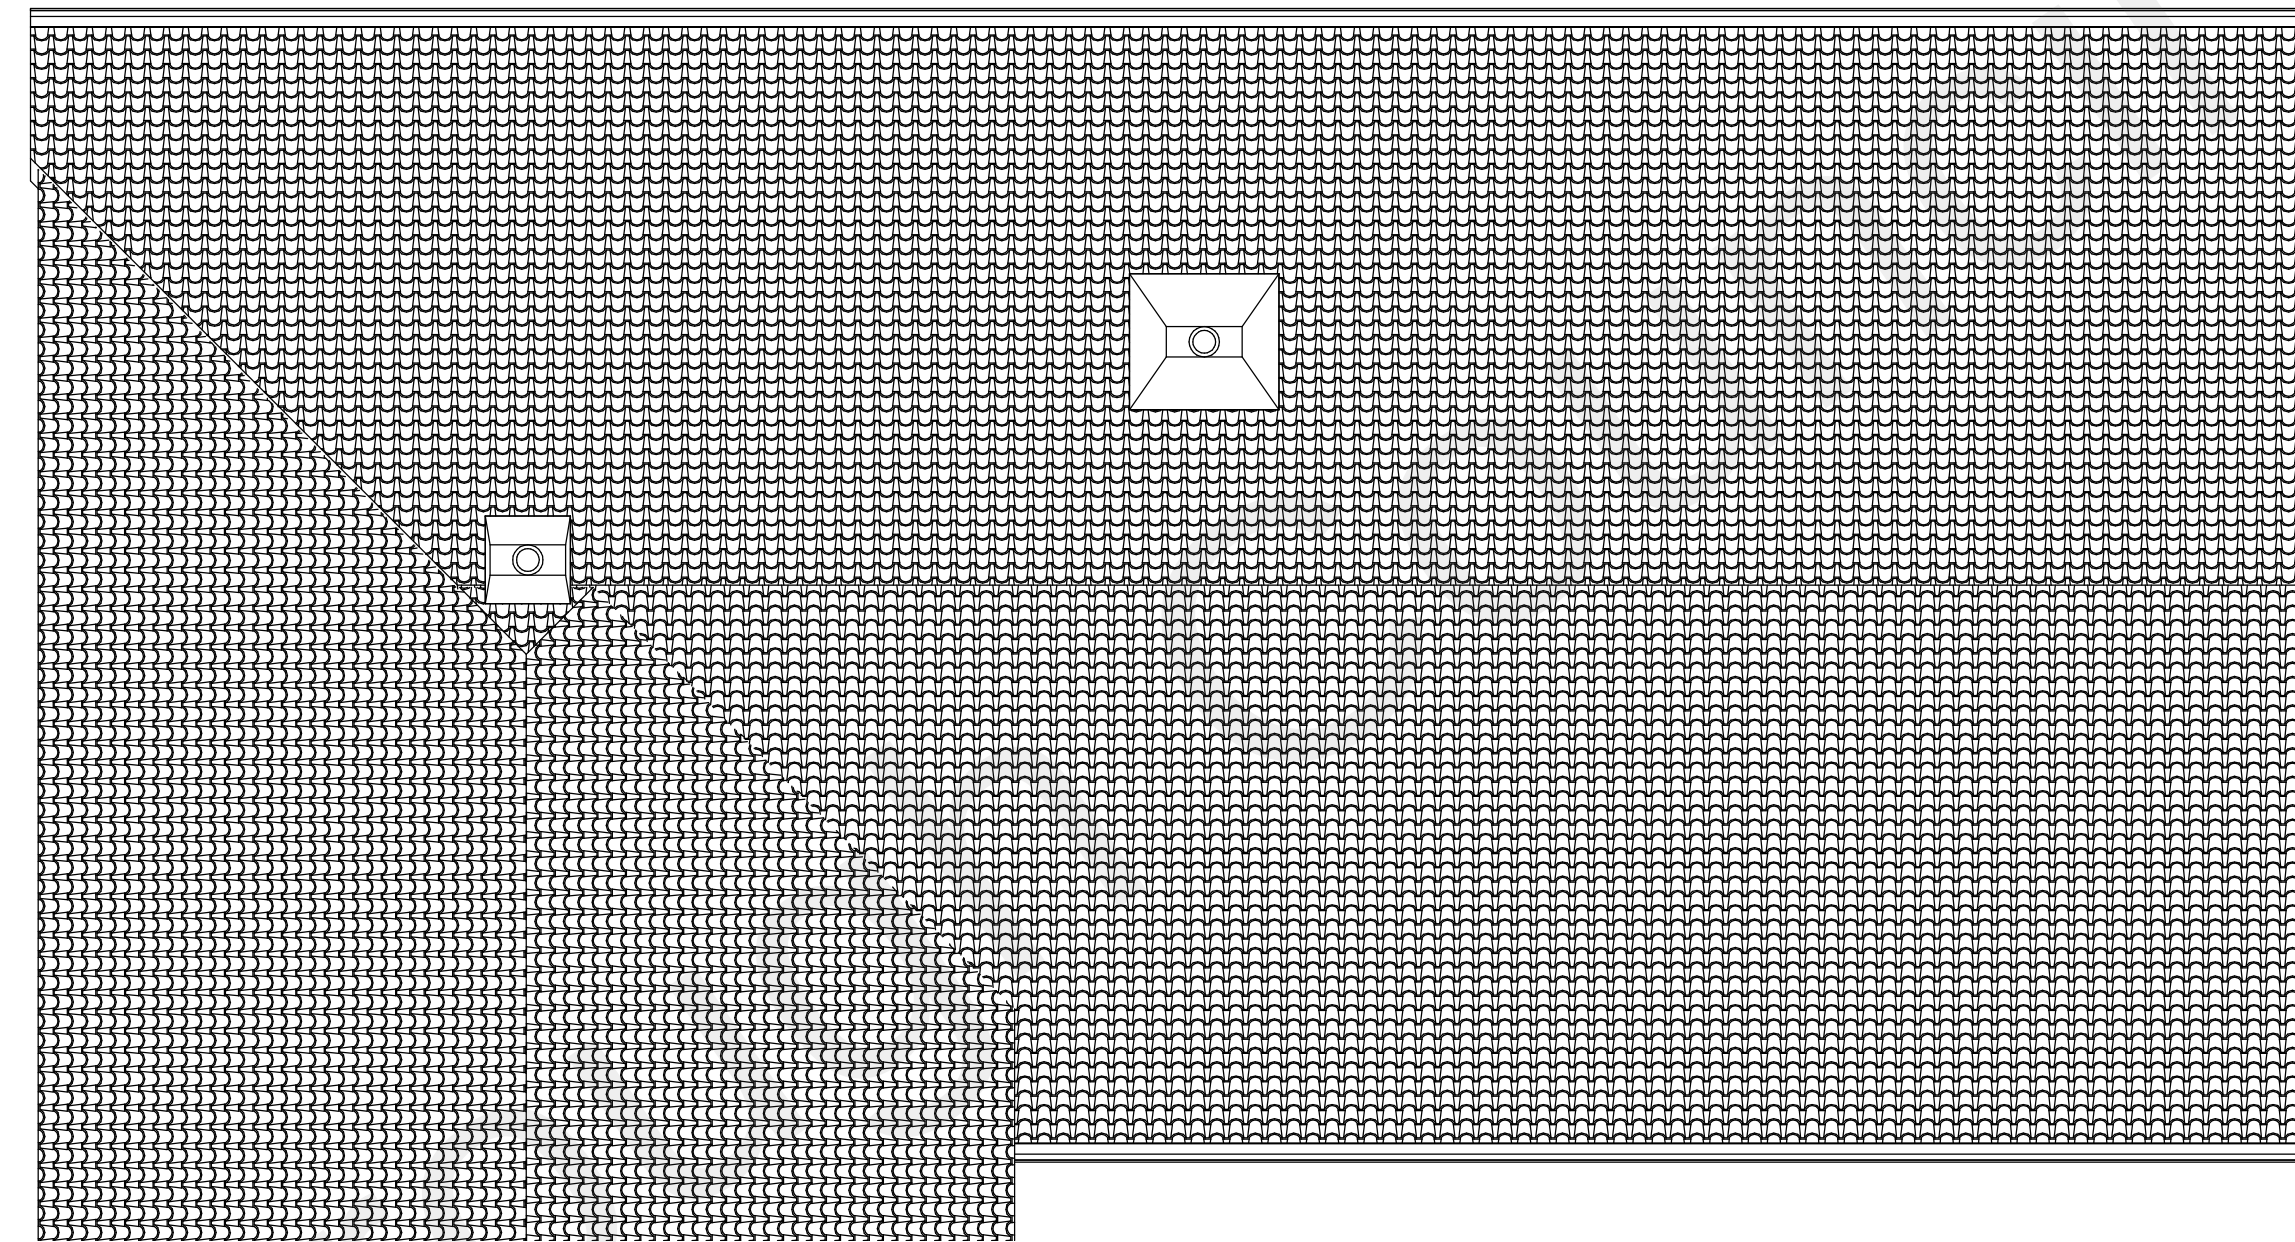
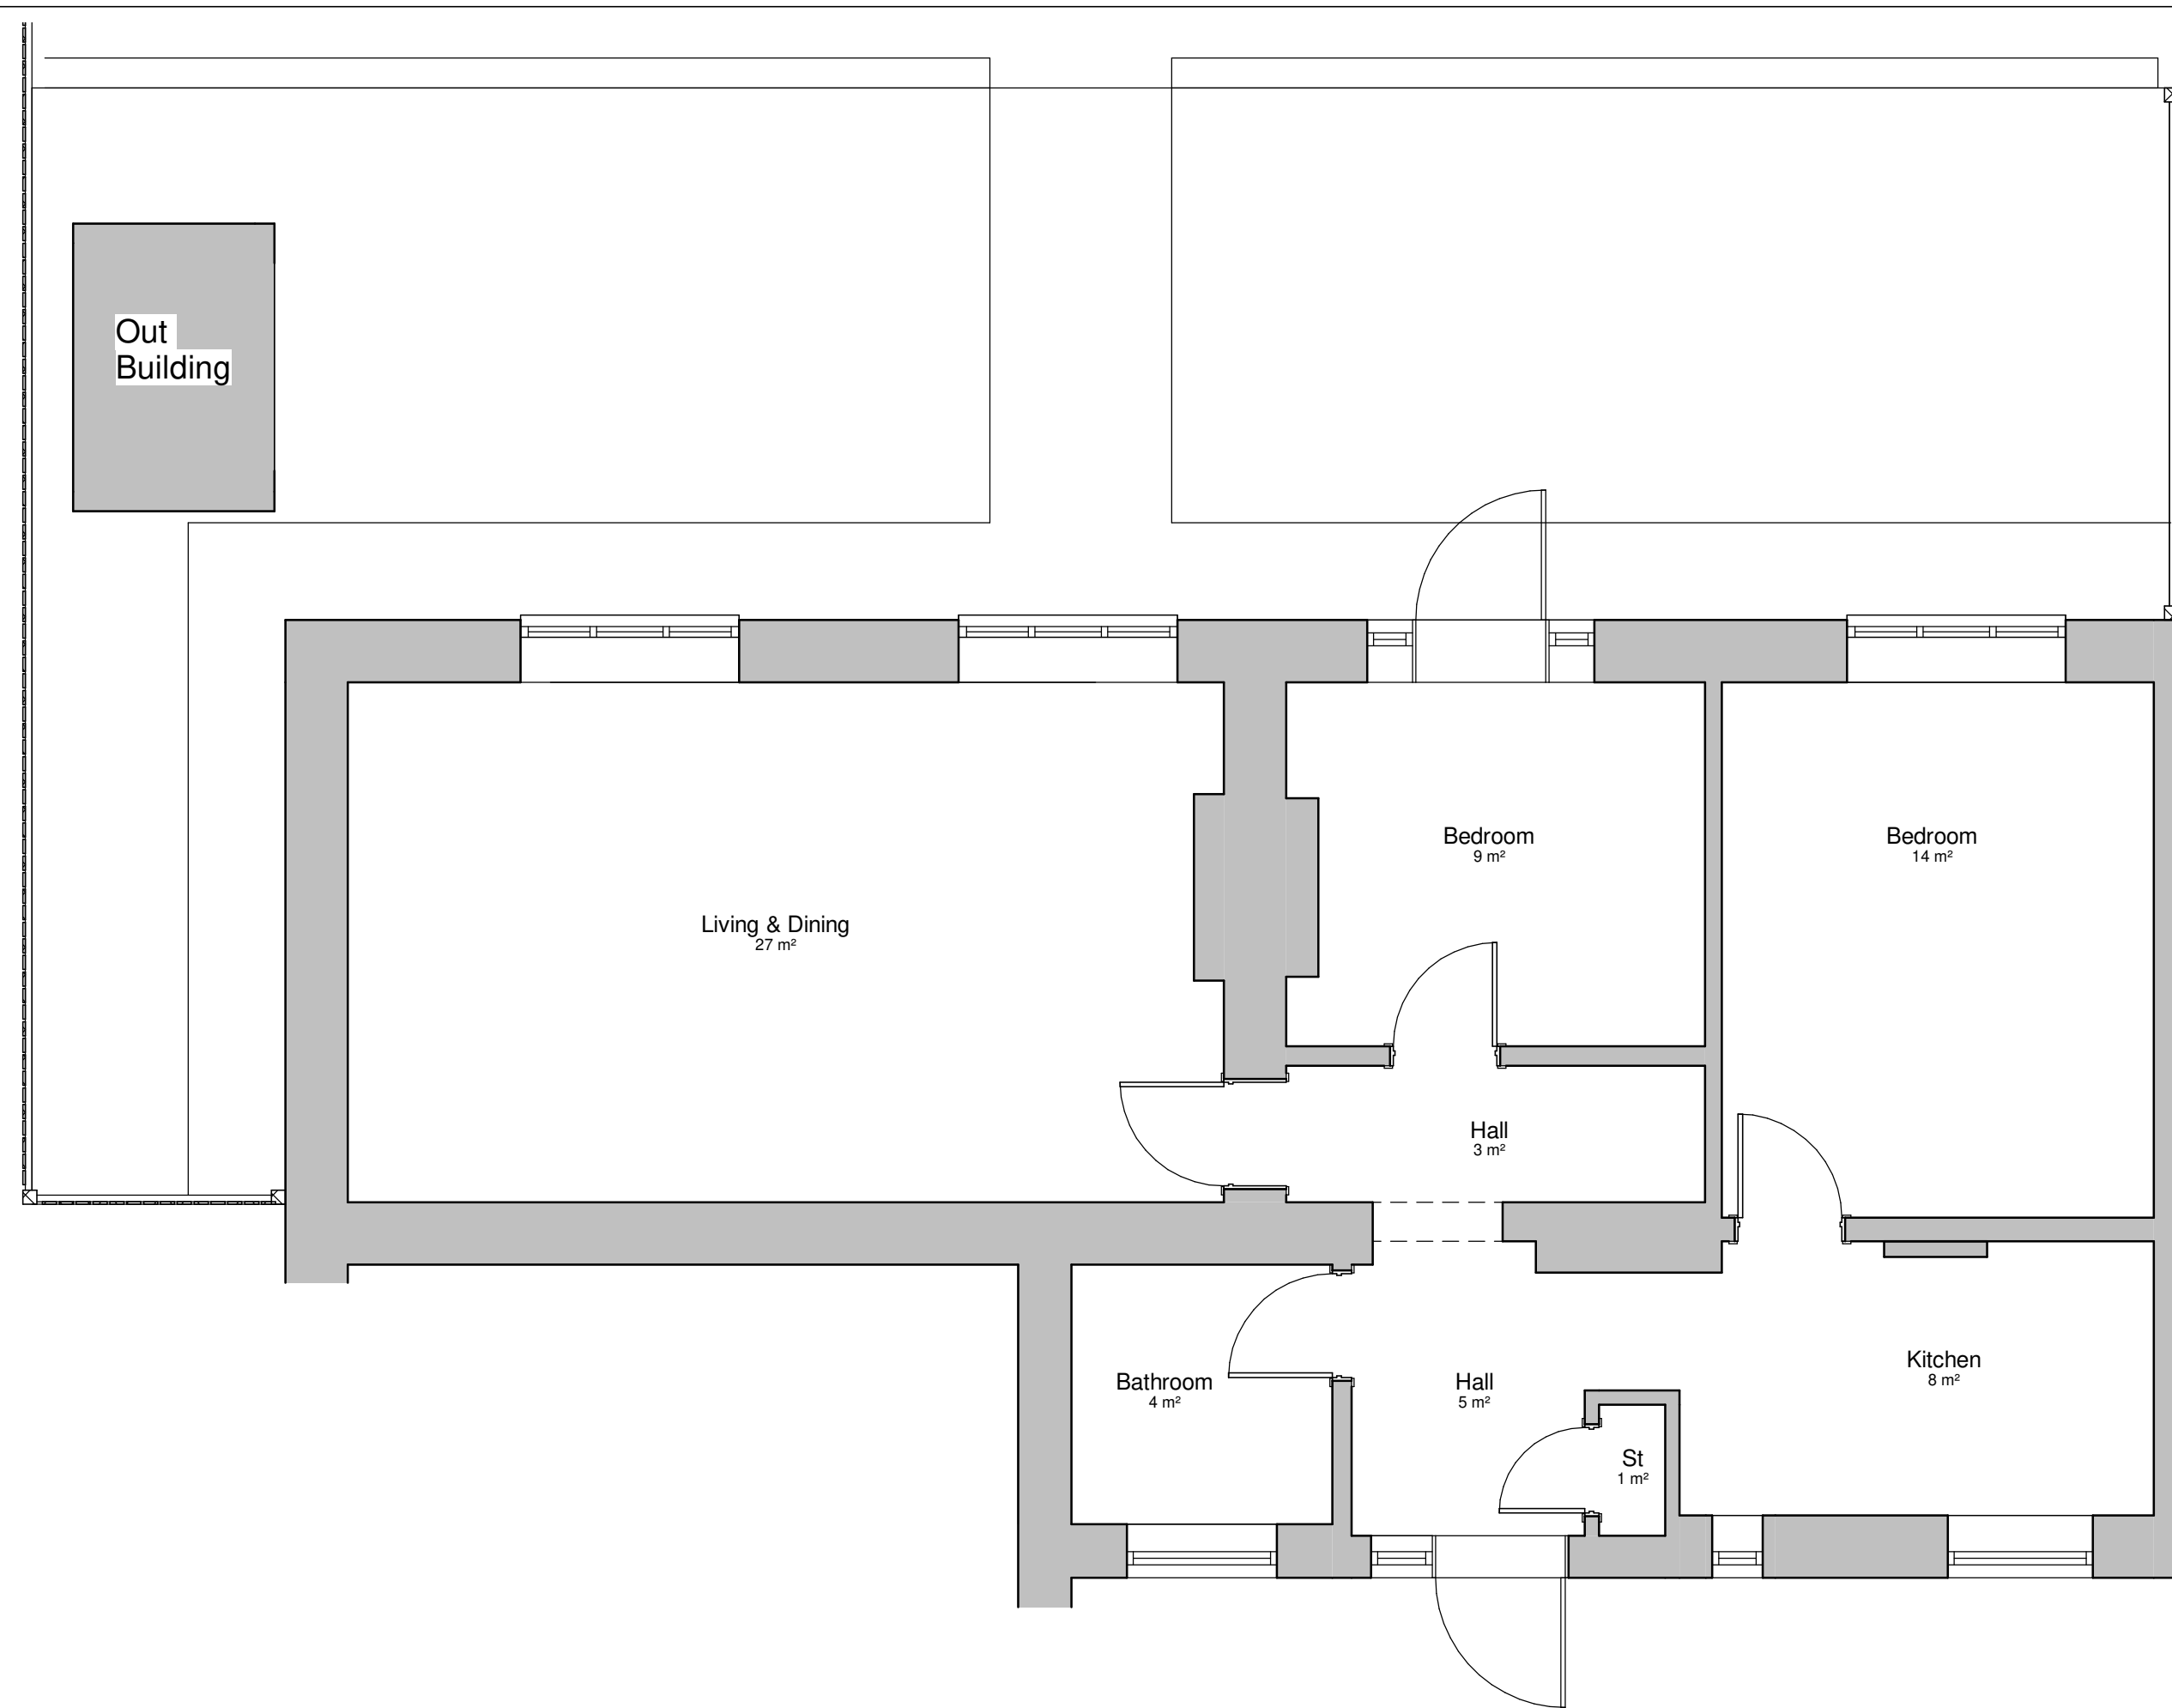


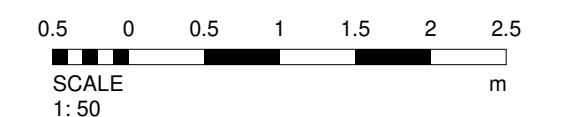

This drawing is protected under copyright

[illegible]

PROJECT	
---------	--

Stable Cottage DA13
0AA

TITLE

Existing Drawing

CLIENT	
--------	--

DRAWN BY
AK

CHECKED BY
AK

DATE	30/08/22
------	----------

SCALE (@ A1)
1:50

PROJECT NUMBER	455
----------------	-----

DRAWING NUMBER
PL003

REV
