



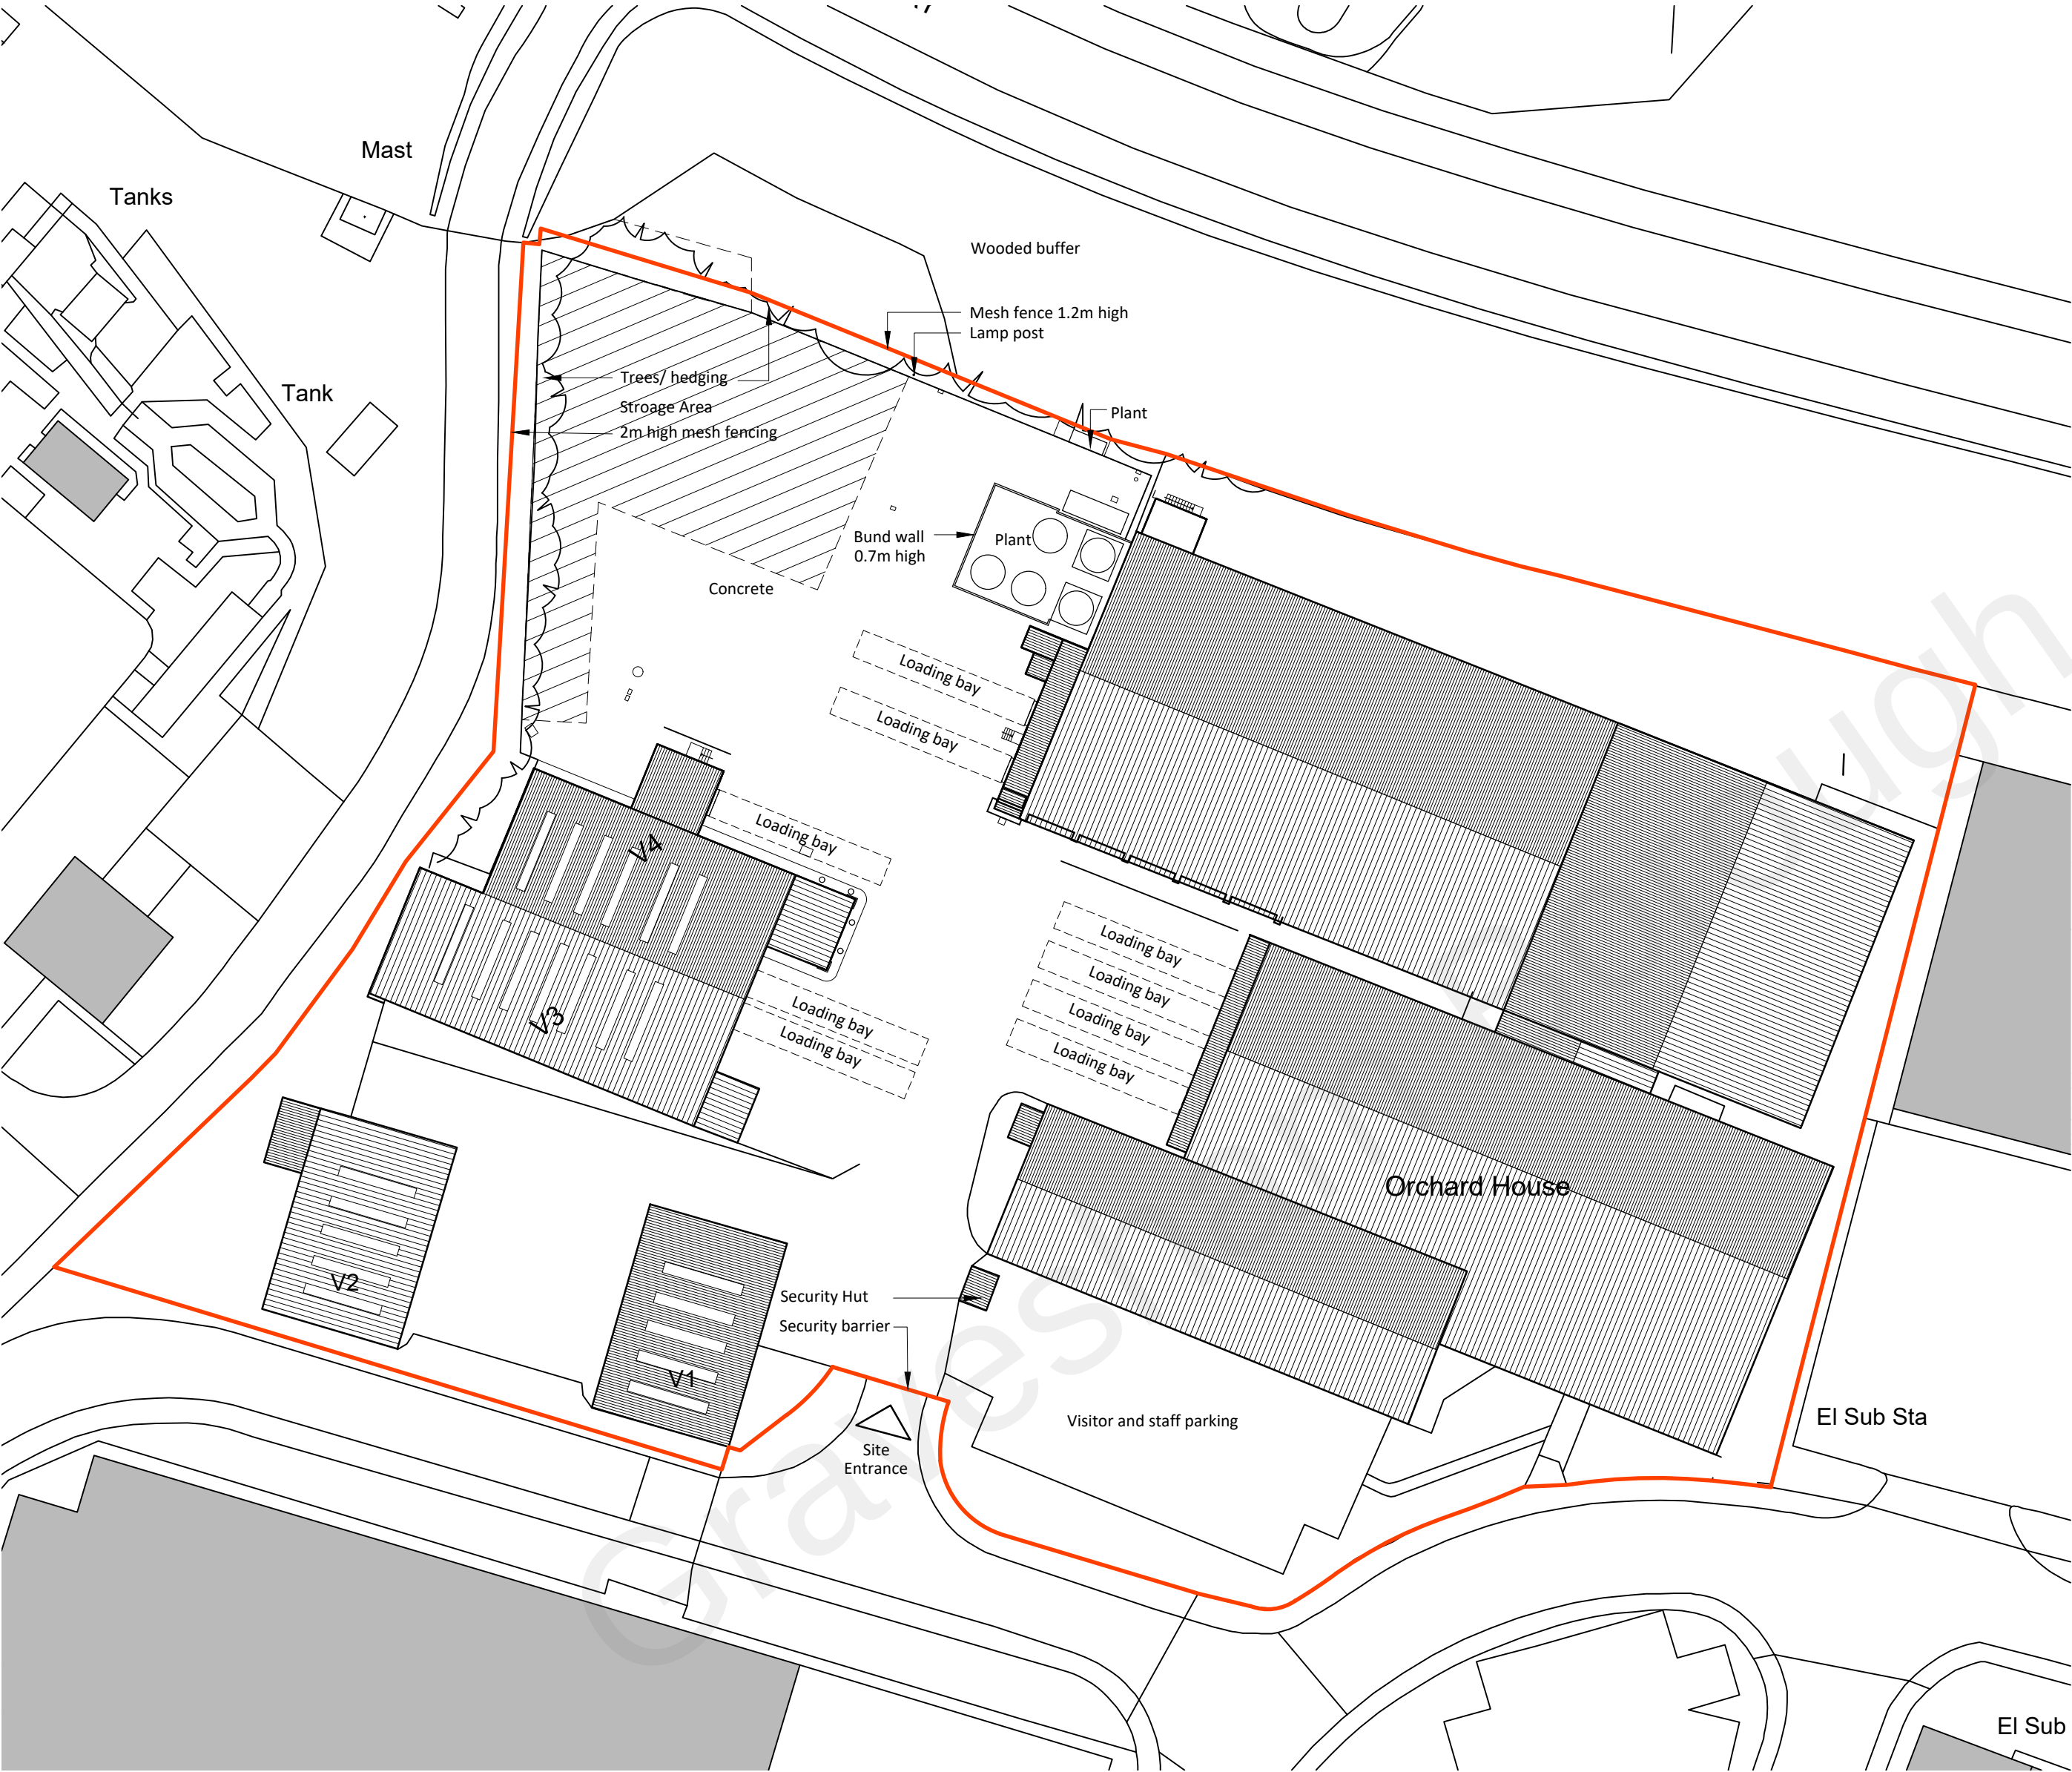

Existing Block Plan
1:500

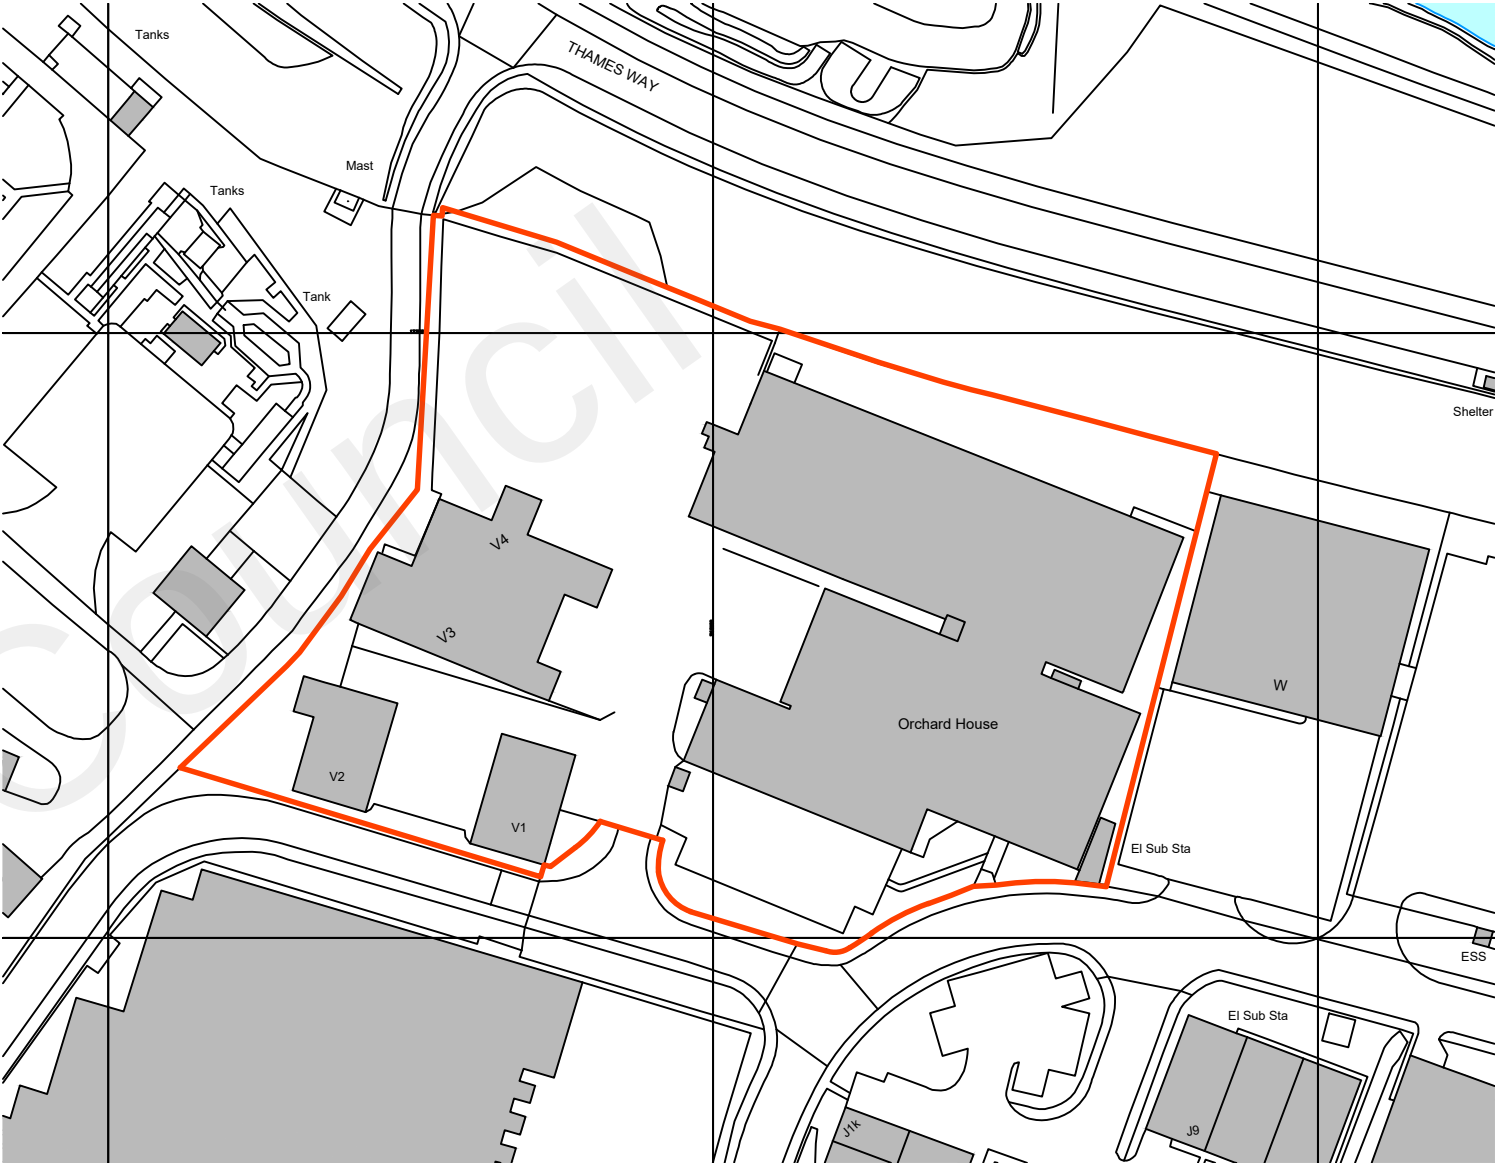

Site Location Plan
1:1250



2 The Parade, Ash Road, Hartley
Longfield, Kent DA3 8BG

Tel: 01474 703705

www.grahamsimpkinplanning.co.uk

Email: webmail@grahamsimpkinplanning.co.uk

Project Title Land next to Orchard House, Springfield Enterprise Park, Gravesend, Kent DA11 8HN		Job No 3642
Drawing Title Site Location and Existing Block Plan	Drawing No 01	Revision -
Date 10.08.2022	Drawn by DA	Checked by PN
Scale 1:500 and 1:1250@ A2	Note Site Area: 12451m ²	

