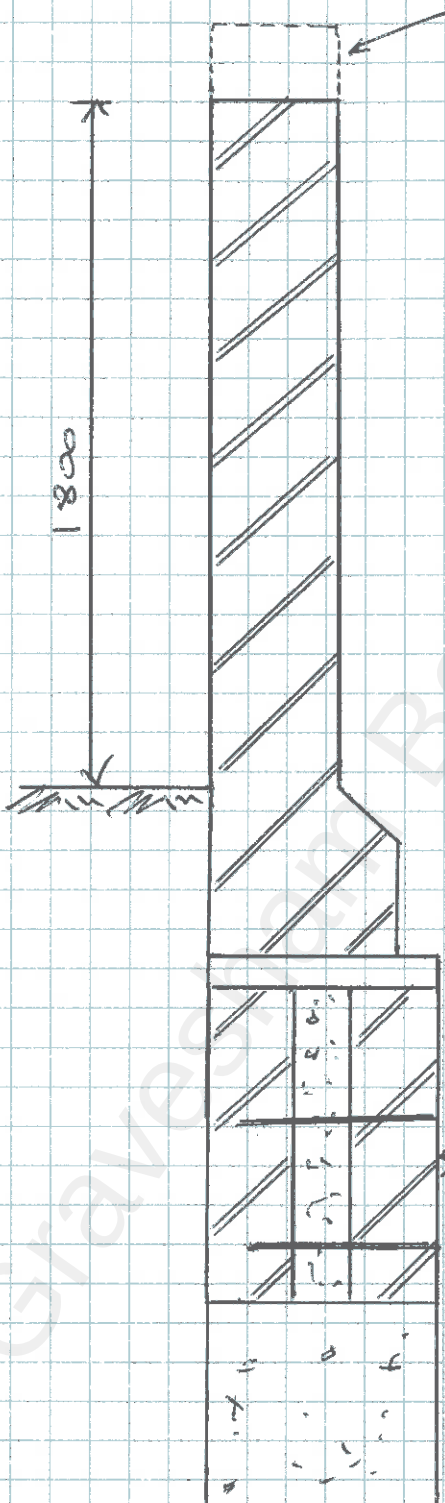


Project: LAND AT ARMOURY DRIVE GRAVESEND			
Part of Calcs: REMEDIAL WORKS TO BOUNDARY		Job Ref: 21-0741	
Calcs by: SMS	Checked by:	Date: APRIL 2022	Sheet No: RW / ST01

Ref:	Calculations	Output
	 Remove top courses of wall and rebuild and replace coping Maximum height of back of wall to be 1800mm. Make good any damaged brickwork and stitch any fractures with Helibars. Repoint as necessary. Clean out cavity. Tie both leaves of brickwork together with Dryfix wall ties at 750mm horizontal and 450mm vertical centres. Infill cavity with concrete using 10mm aggregate. Make good external brickwork.	