


Site Area: 2.80 Ha

 Application Boundary

Rev:	Reason:	Date:
Client:		
M SCOTT PROPERTIES LTD		
Project:		
LAND WEST OF SCHOOL LANE, HIGHAM		
Title:		
SITE LOCATION PLAN		
Drawing No:	Rev:	Scale:
DHA/35718/01		1:1250
		Date:
		MAR 2026

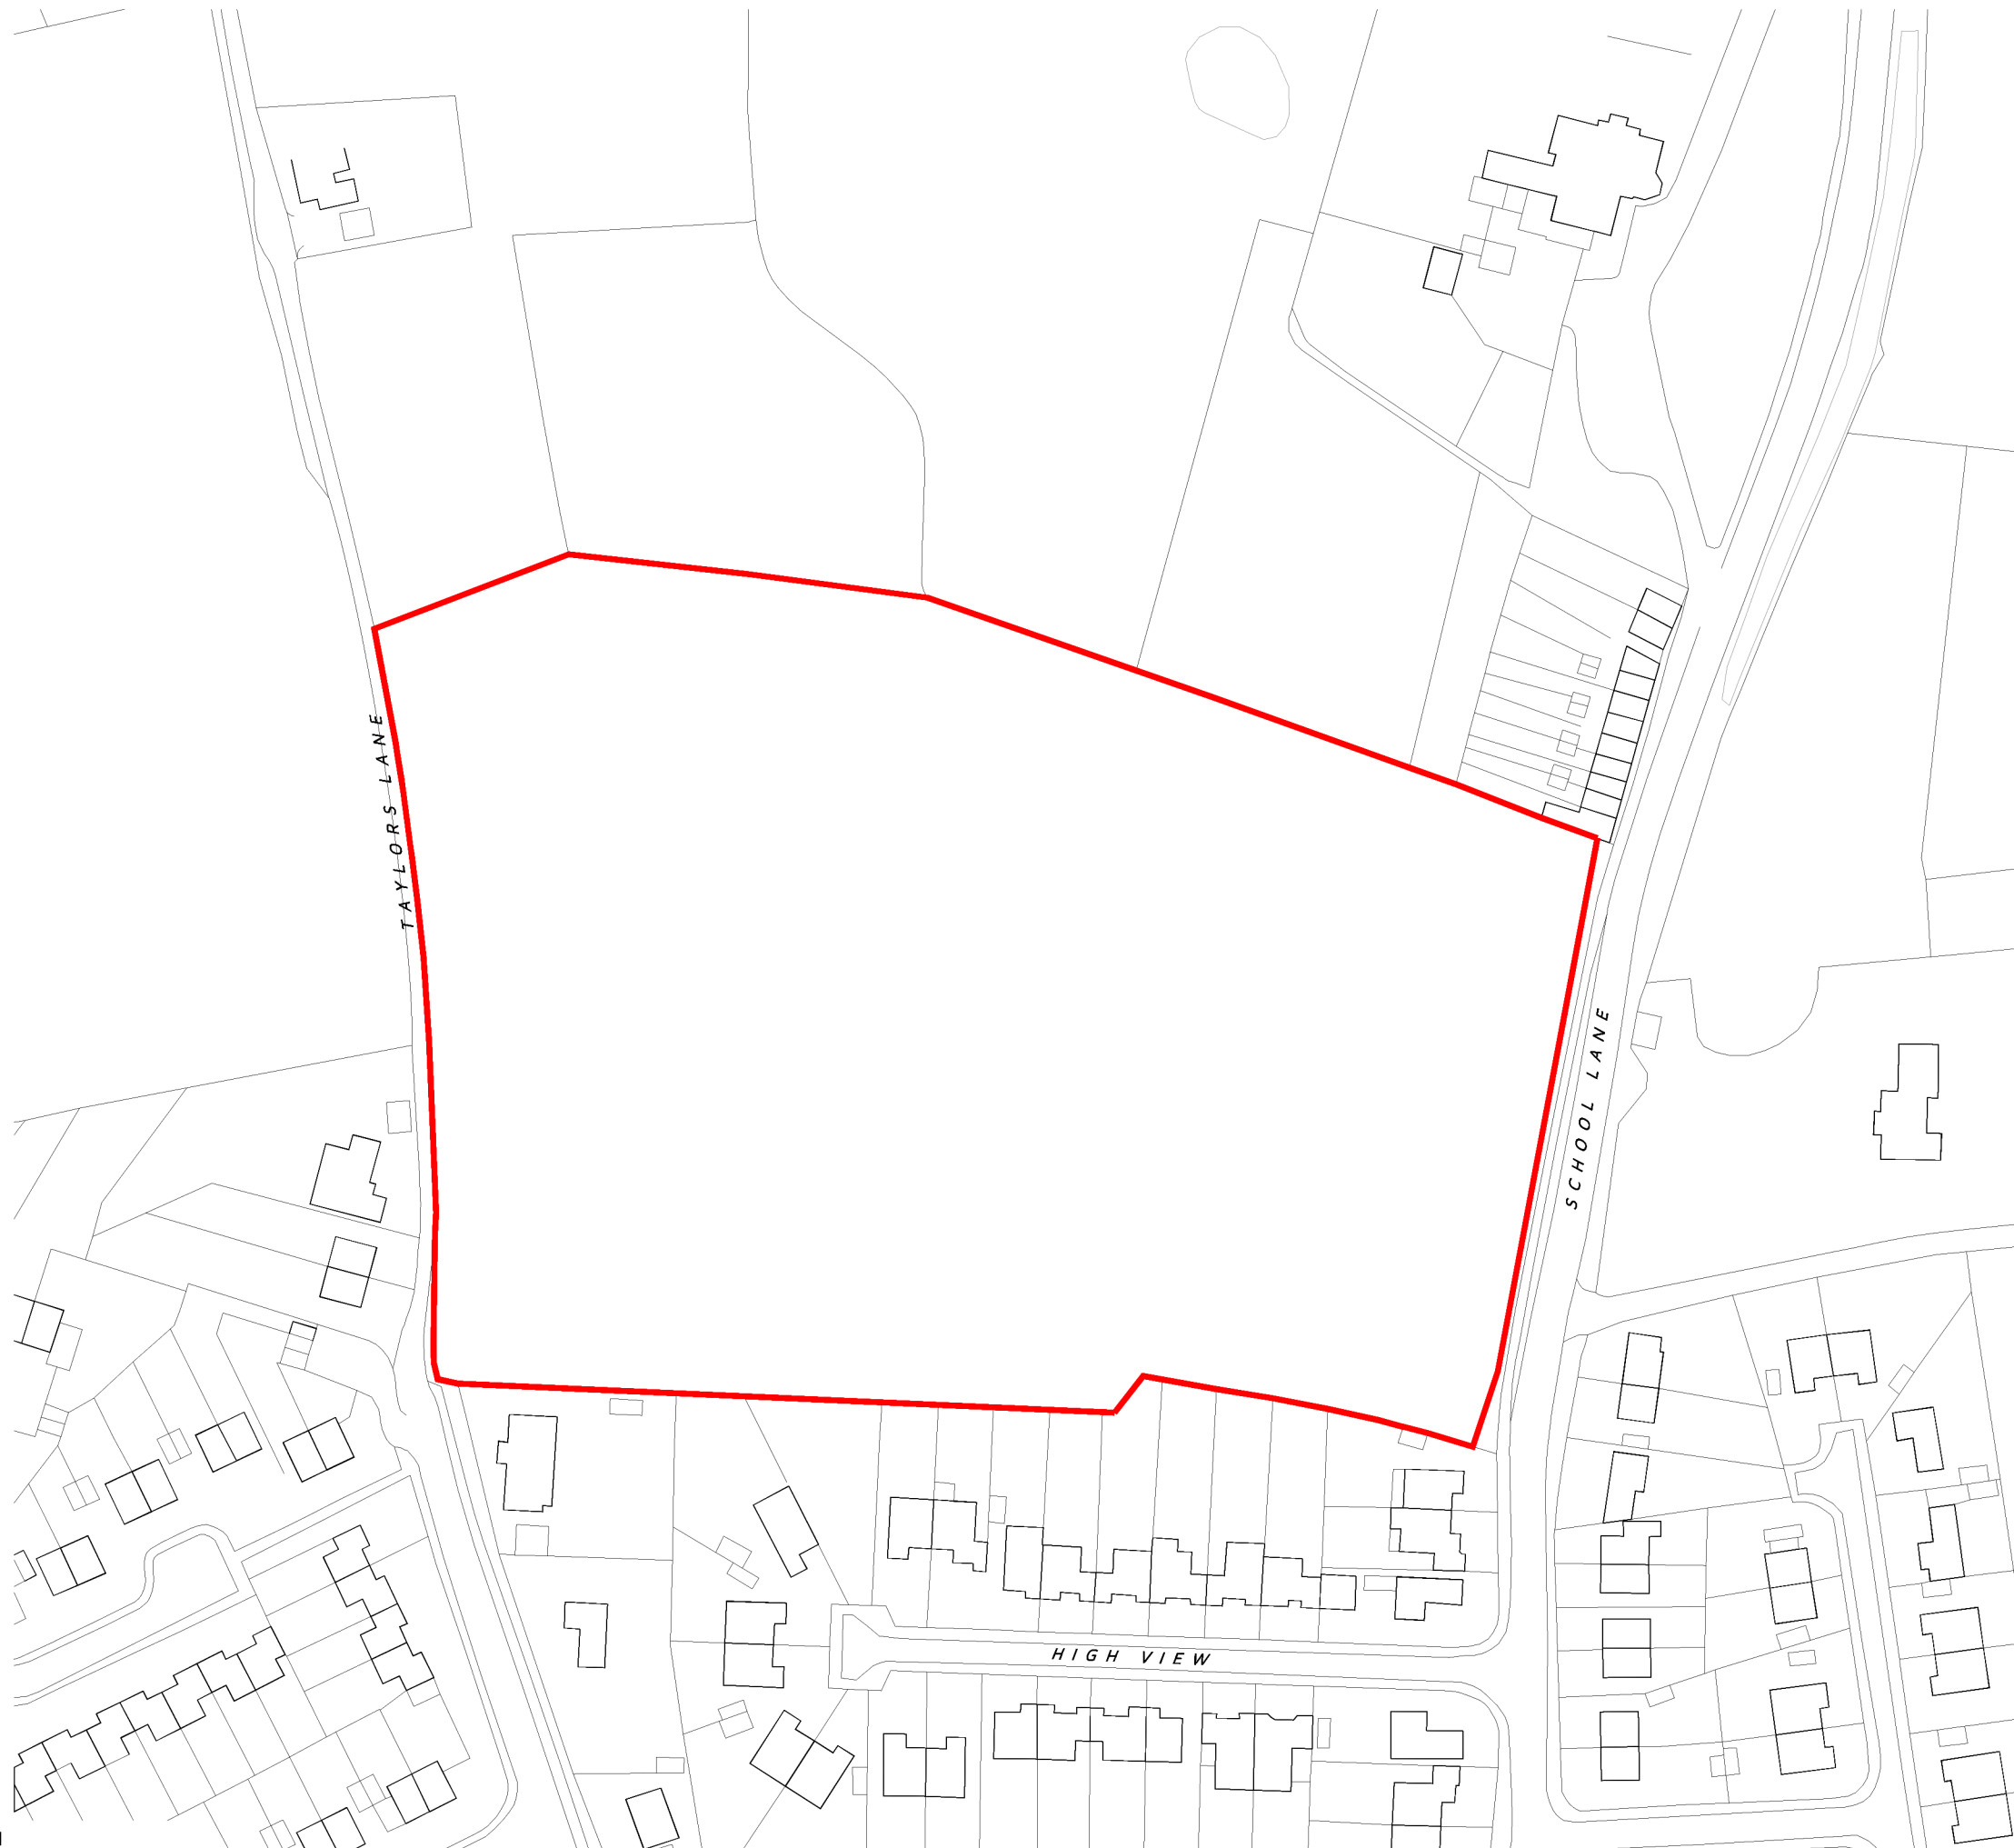

Eclipse House, Eclipse Park, Sittingbourne Road
Maidstone, Kent. ME14 3EN
t: 01622 776226 f: 01622 776227
e: info@dhaplanning.co.uk w: www.dhaplanning.co.uk
No reproduction by any method of any part of this document
is permitted without the consent of the copyright holders.
Produced for Town and Country planning purposes only.
© Crown Copyright 2025. All rights reserved. Licence Number: 100031961
CAD Reference: DHA_35718_Higham_CW01

SITE LOCATION PLAN
1:1250@ A3