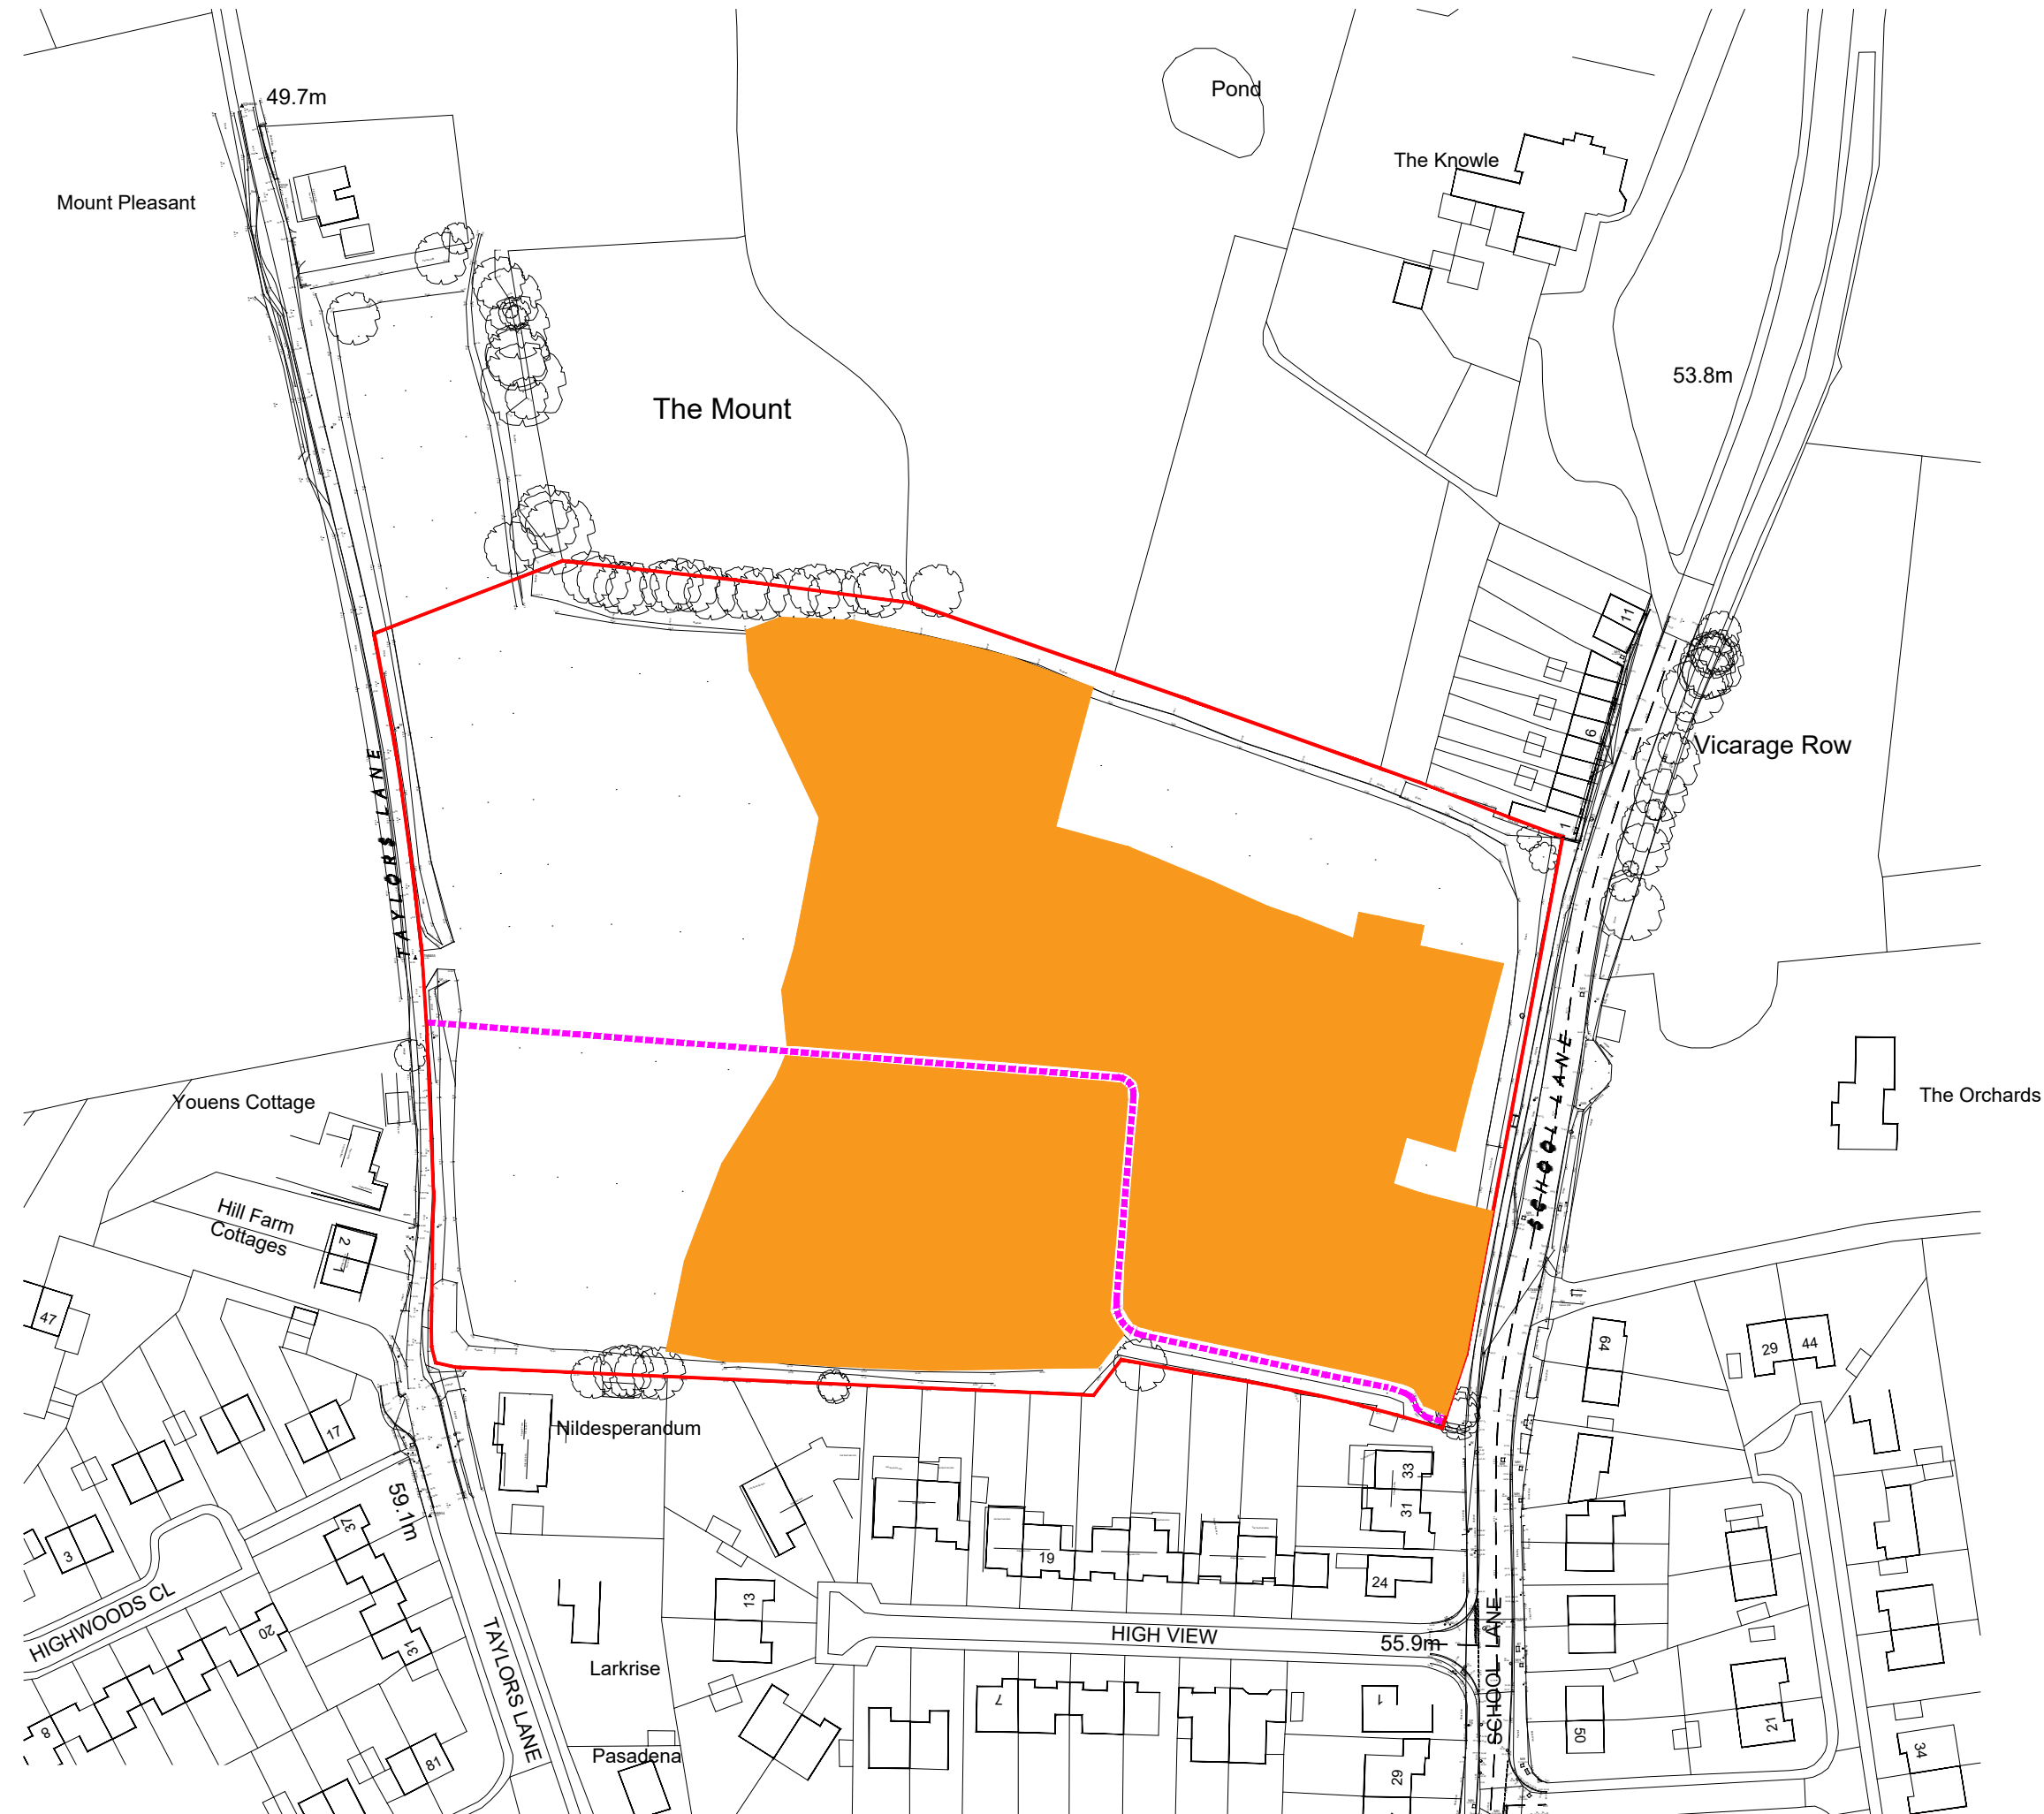


Site Area: 2.80 Ha

- Application Boundary
- Up to 2-storeys
- PRoW NS153

A Rev: Layout changes due to drainage comments Reason: 02/07/2026 Date:

Client:
M SCOTT PROPERTIES LTD

Project:
LAND WEST OF SCHOOL LANE, HIGHAM

Title:
OUTLINE PARAMETER PLAN - SCALE

Drawing No: DHA/35718/05 Rev: A Scale: 1:1250 Date: MAR 2026



Eclipse House, Eclipse Park, Sittingbourne Road
Maidstone, Kent. ME14 3EN
t: 01622 776226 e: info@dhaplanning.co.uk f: 01622 776227 w: www.dhaplanning.co.uk

No reproduction by any method of any part of this document is permitted without the consent of the copyright holders. Produced for Town and Country planning purposes only.

© Crown Copyright 2025. All rights reserved. Licence Number: 100031961

CAD Reference: DHA_35718_Higham_CW01 A3

SCALE PLAN
1:1250@ A3