


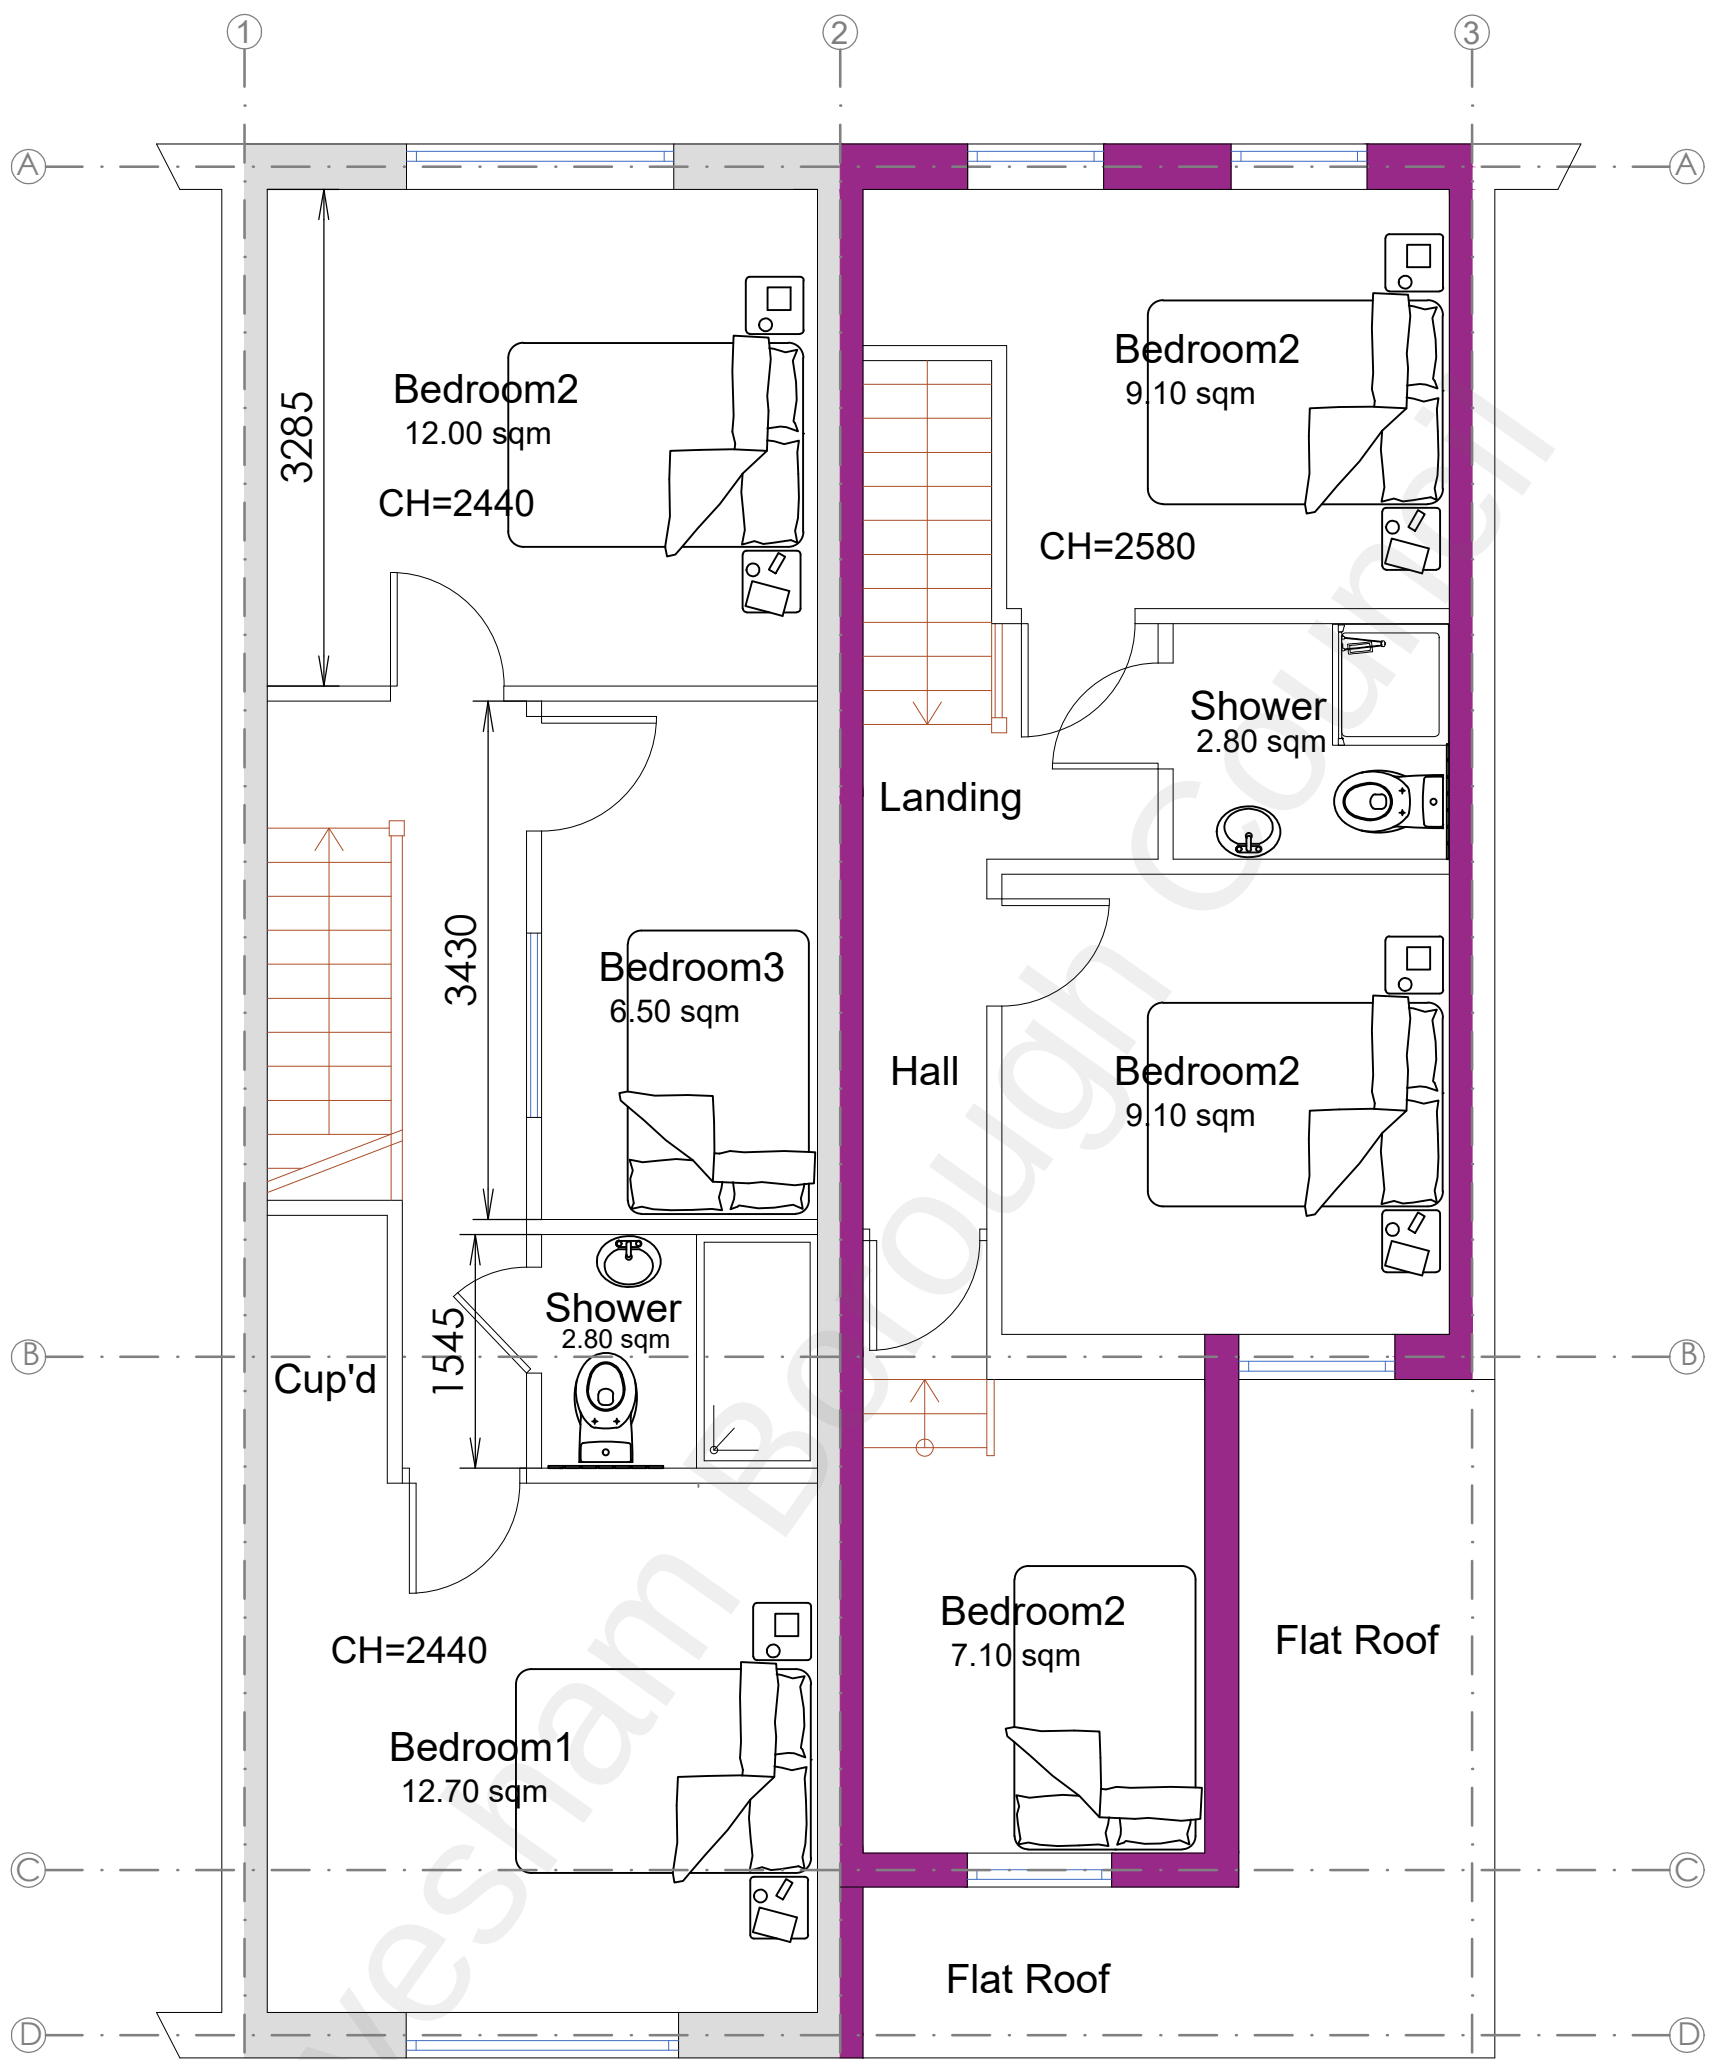

**Existing First Floor  
(No.12)**  
GIA = 43.90 sqm

**Existing First Floor  
(No.11)**  
GIA = 37.30sqm



|             |                      |  |  |  |   |                                       |   |   |
|-------------|----------------------|--|--|--|---|---------------------------------------|---|---|
| DWG. TITLE: | Existing First Floor |  |  |  | PROJECT:   | CLIENT                                | SITE:   | GLOBPROJECT LIMITED<br>Chartered Architects<br><br>Yeoman House, 7th Floor<br>63 Croydon Road<br>London<br>SE20 7TS<br><br>M 07961761712<br>E gprojectltd@gmail.com |
| JOB No.     | GPR-112/2021         |  |  |  |   |                                       |   |   |
| DWG. No.    | 112/03/EFF           |  |  |  | Retrospective planning application<br>for retention of Nos.11&12 as 2X3<br>bed, self-contained residential units<br>including internal modifications | Mr Jagdev Singh Malkotia              | 11-12 East Milton Rd<br>Gravesend<br>Kent<br>DA12 2JL   |   |
| REVISION:   | -                    |  |  |  |   |                                       |   |   |
| SCALE:      | 1 : 50 (A3)          |  |  |  |   |                                       |   |   |
| DRAWN:      | BM                   |  |  |  |   |                                       |   |   |
| DATE:       | 17.11.2021           |  |  |  | Issue   | Retrospective Planning<br>Application | Note: Accurate measurements to be determined on site<br>This is a planning drawing and a separate building<br>control drawings will produced after planning approval.<br>Owner is advised to start negotiation with the neighbour<br>about Party Wall Matters at this stage. |   |
| CHECKED:    | BM                   |  |  |  | 18.11.2021   |                                       |   |   |