


Block Plan Existing for drop kerb on 22 Chiltern Road Gravesend DA11 8NR

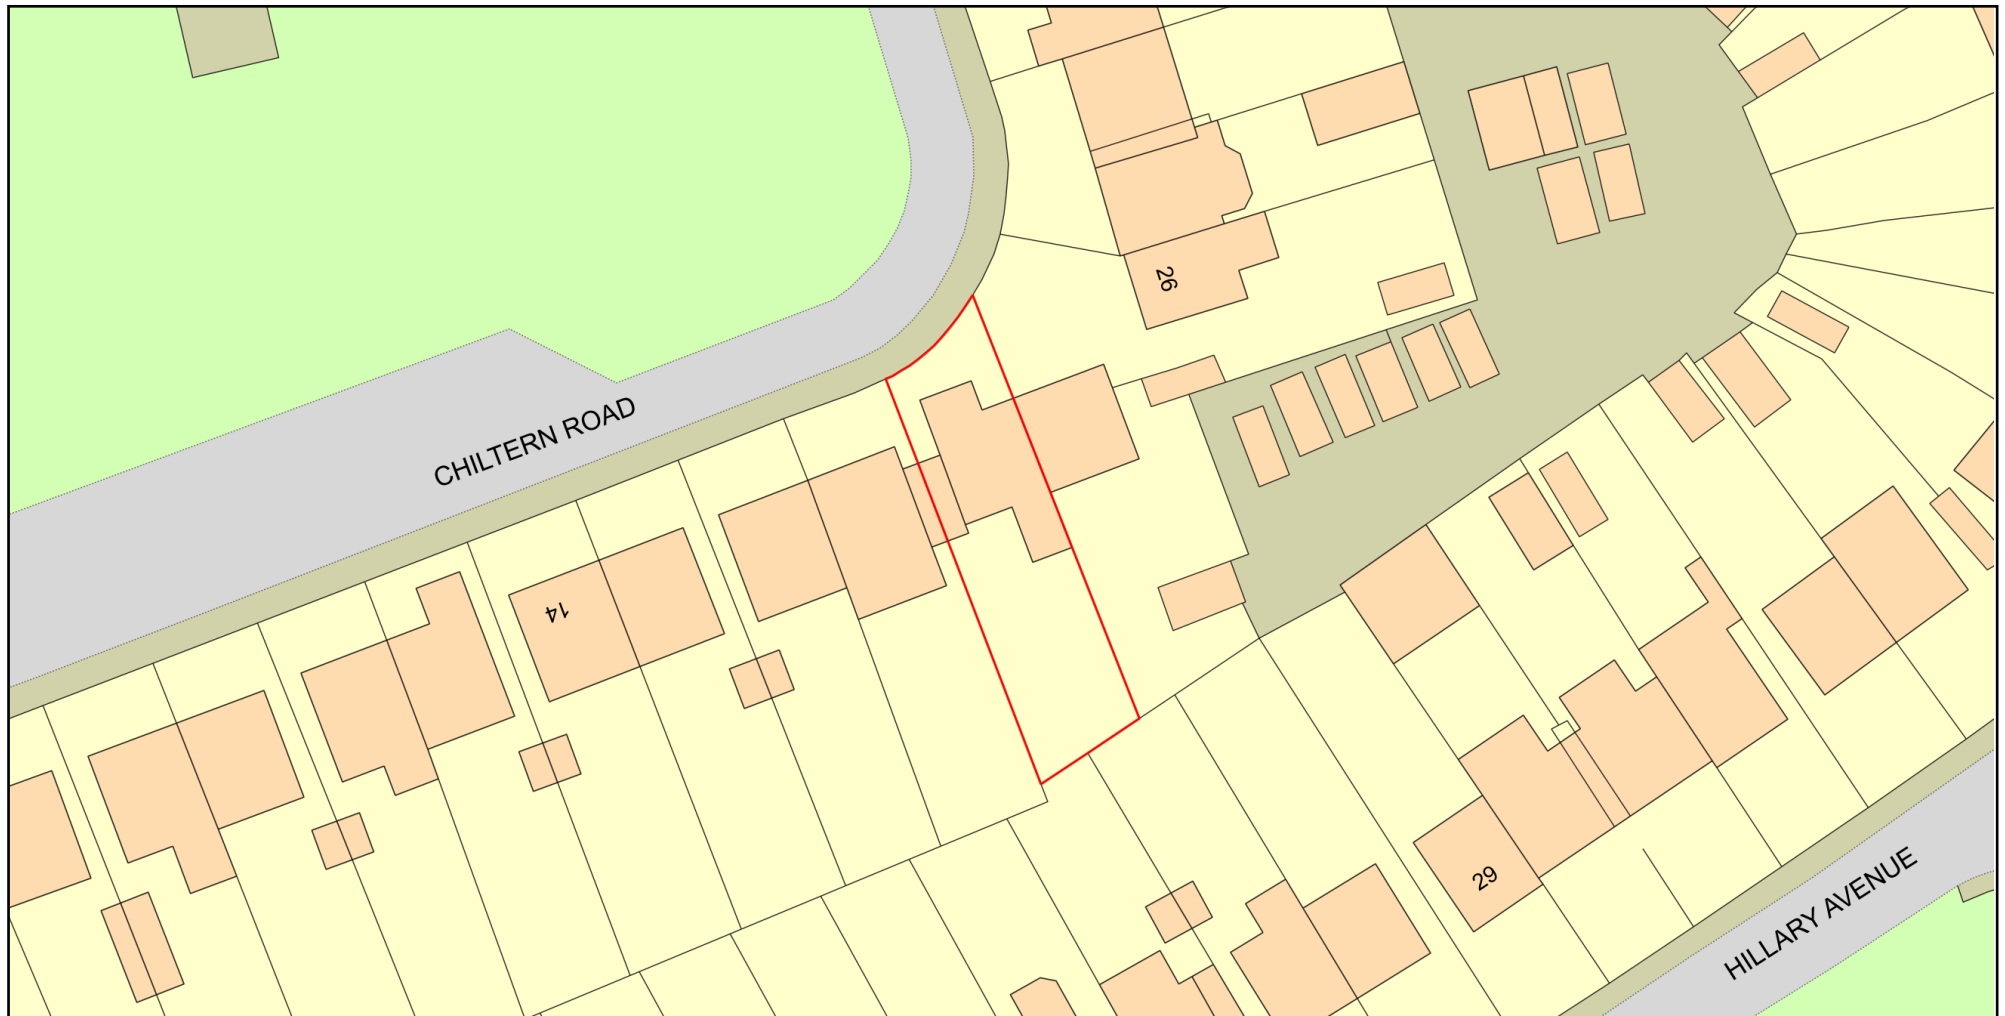

0 20
Metres



Plan Produced for: Dariusz Skladzien

Date Produced: 05 Apr 2026

Plan Reference Number: TQRQM26095152842249

Scale: 1:500 @ A4

© Crown copyright and database rights 2025 OS 100042766

