






8 Orchard Ave, Gravesend DA11 7NX

1. THIS DRAWING MUST BE READ INCONJUNCTION WITH ALL OTHER
RELVANT SPECIFICATIONS AND DRAWINGS

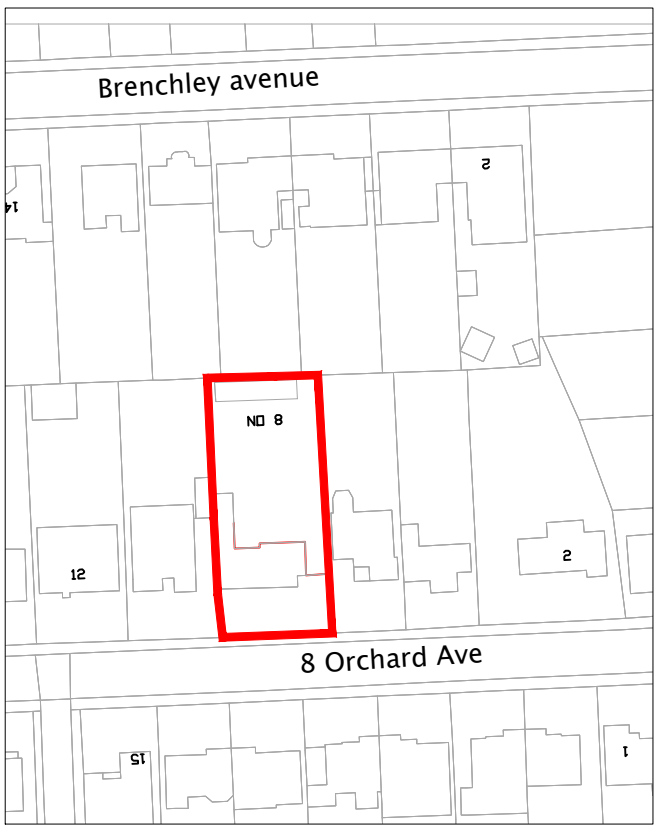

PROPOSED LOCATION PLAN
SCALE 1:1250

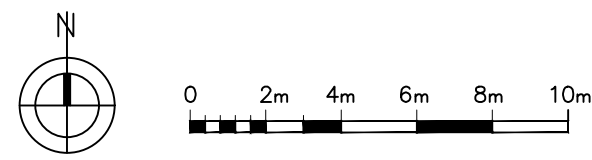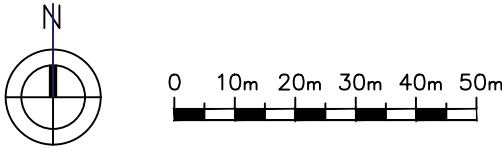

EXISTING BLOCK PLAN
SCALE 1:200

HOUSEHOLDER
PLANNING

P1	ISSUED TO GRAVESHAM PLANNING	XX.03.22	MC
Rev		Date	By

DESIGNER PLANS LTD



Structural & Architectural Solutions
OFFICE 48, 95 WILTON ROAD, VICTORIA, LONDON, SW1V 1BZ
07940121222
www.designerplans.co.uk

Job Title
8 Orchard Ave, Gravesend DA11 7NX

Drawing Title
EXISTING BLOCK PLAN

Scale as shown A1	Date MAR`22	Drawn By MC	
Job No. 51-1000-989	Dwg No. S01	Rev P1	