




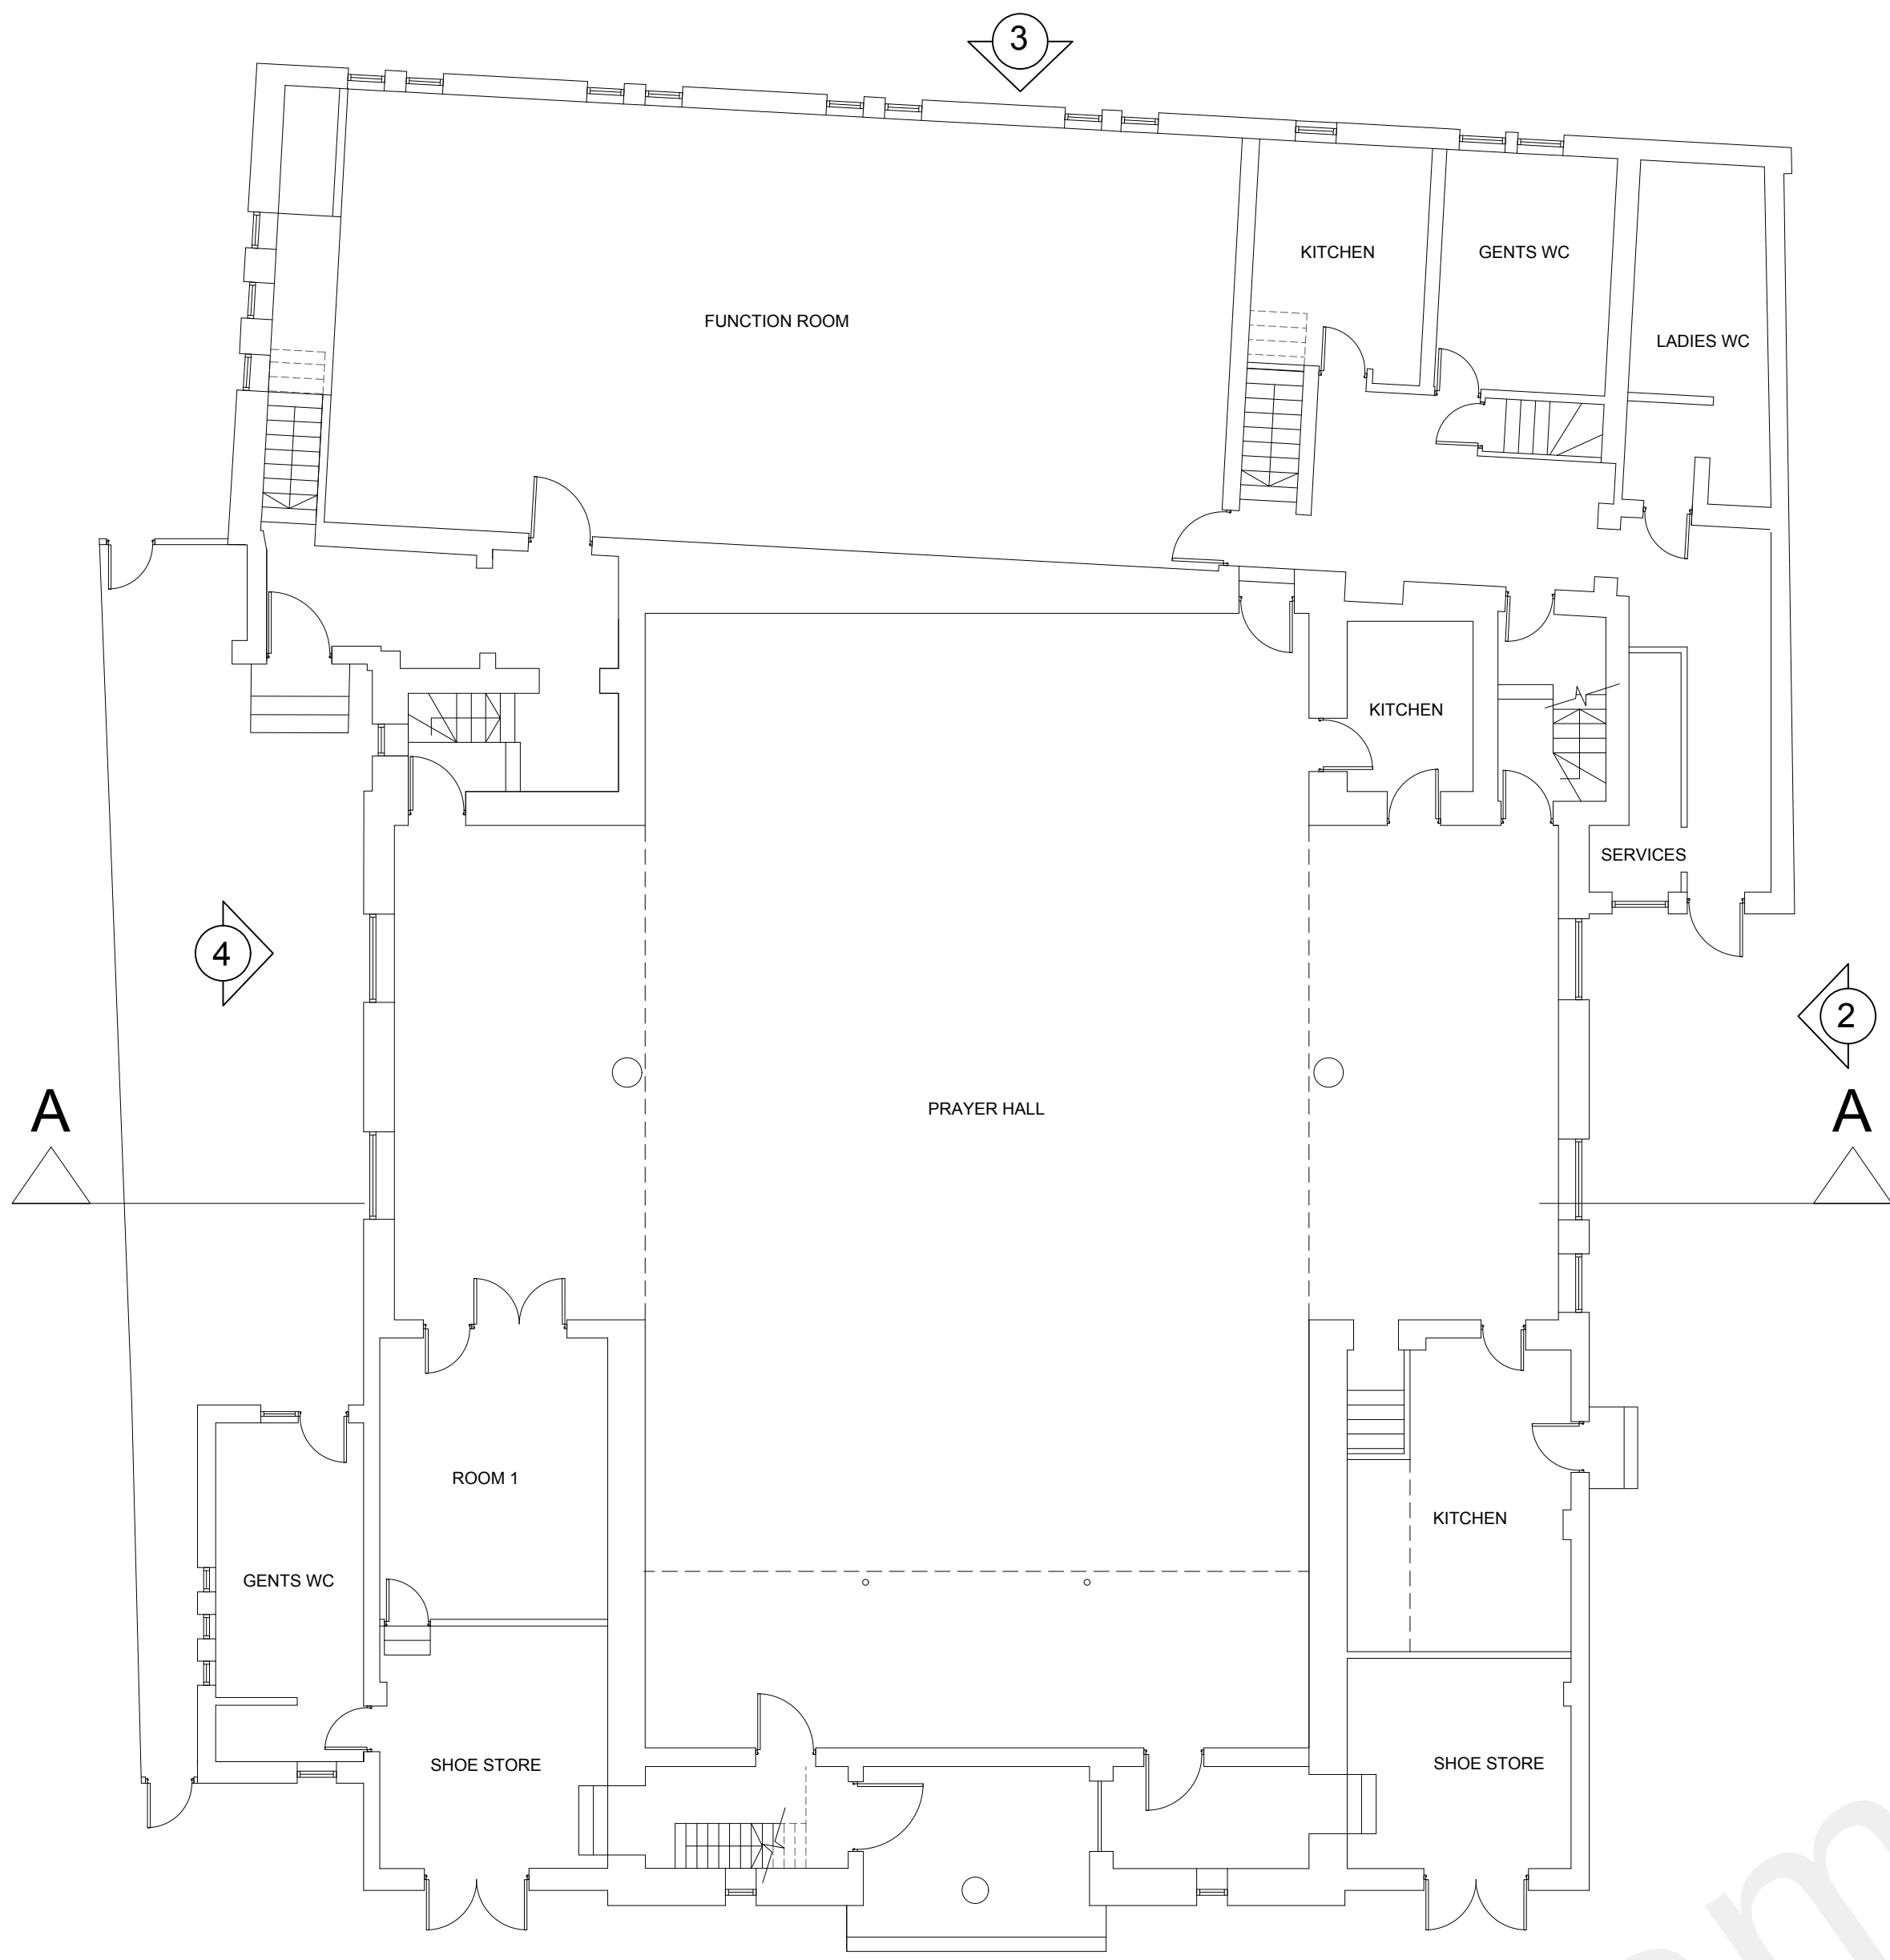


GROUND FLOOR

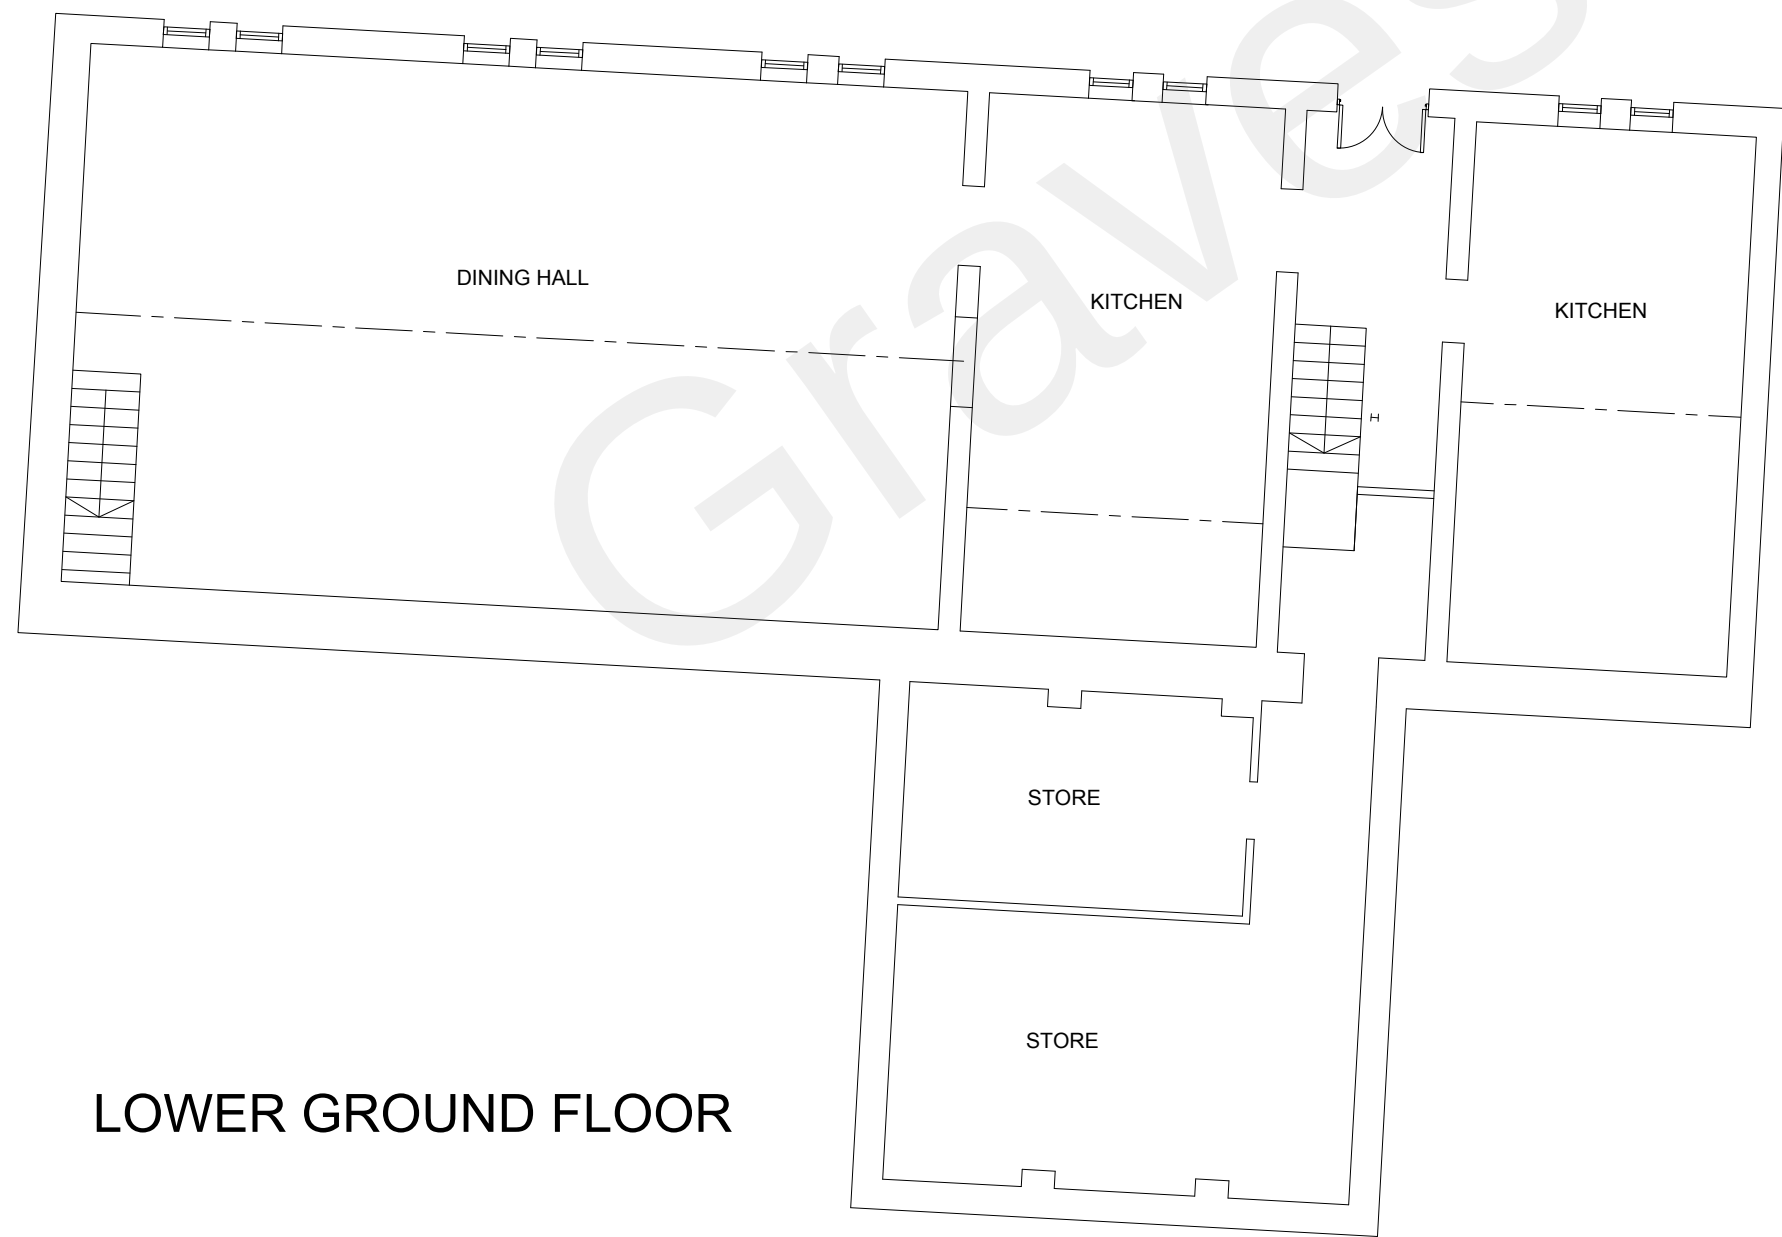

LOWER GROUND FLOOR

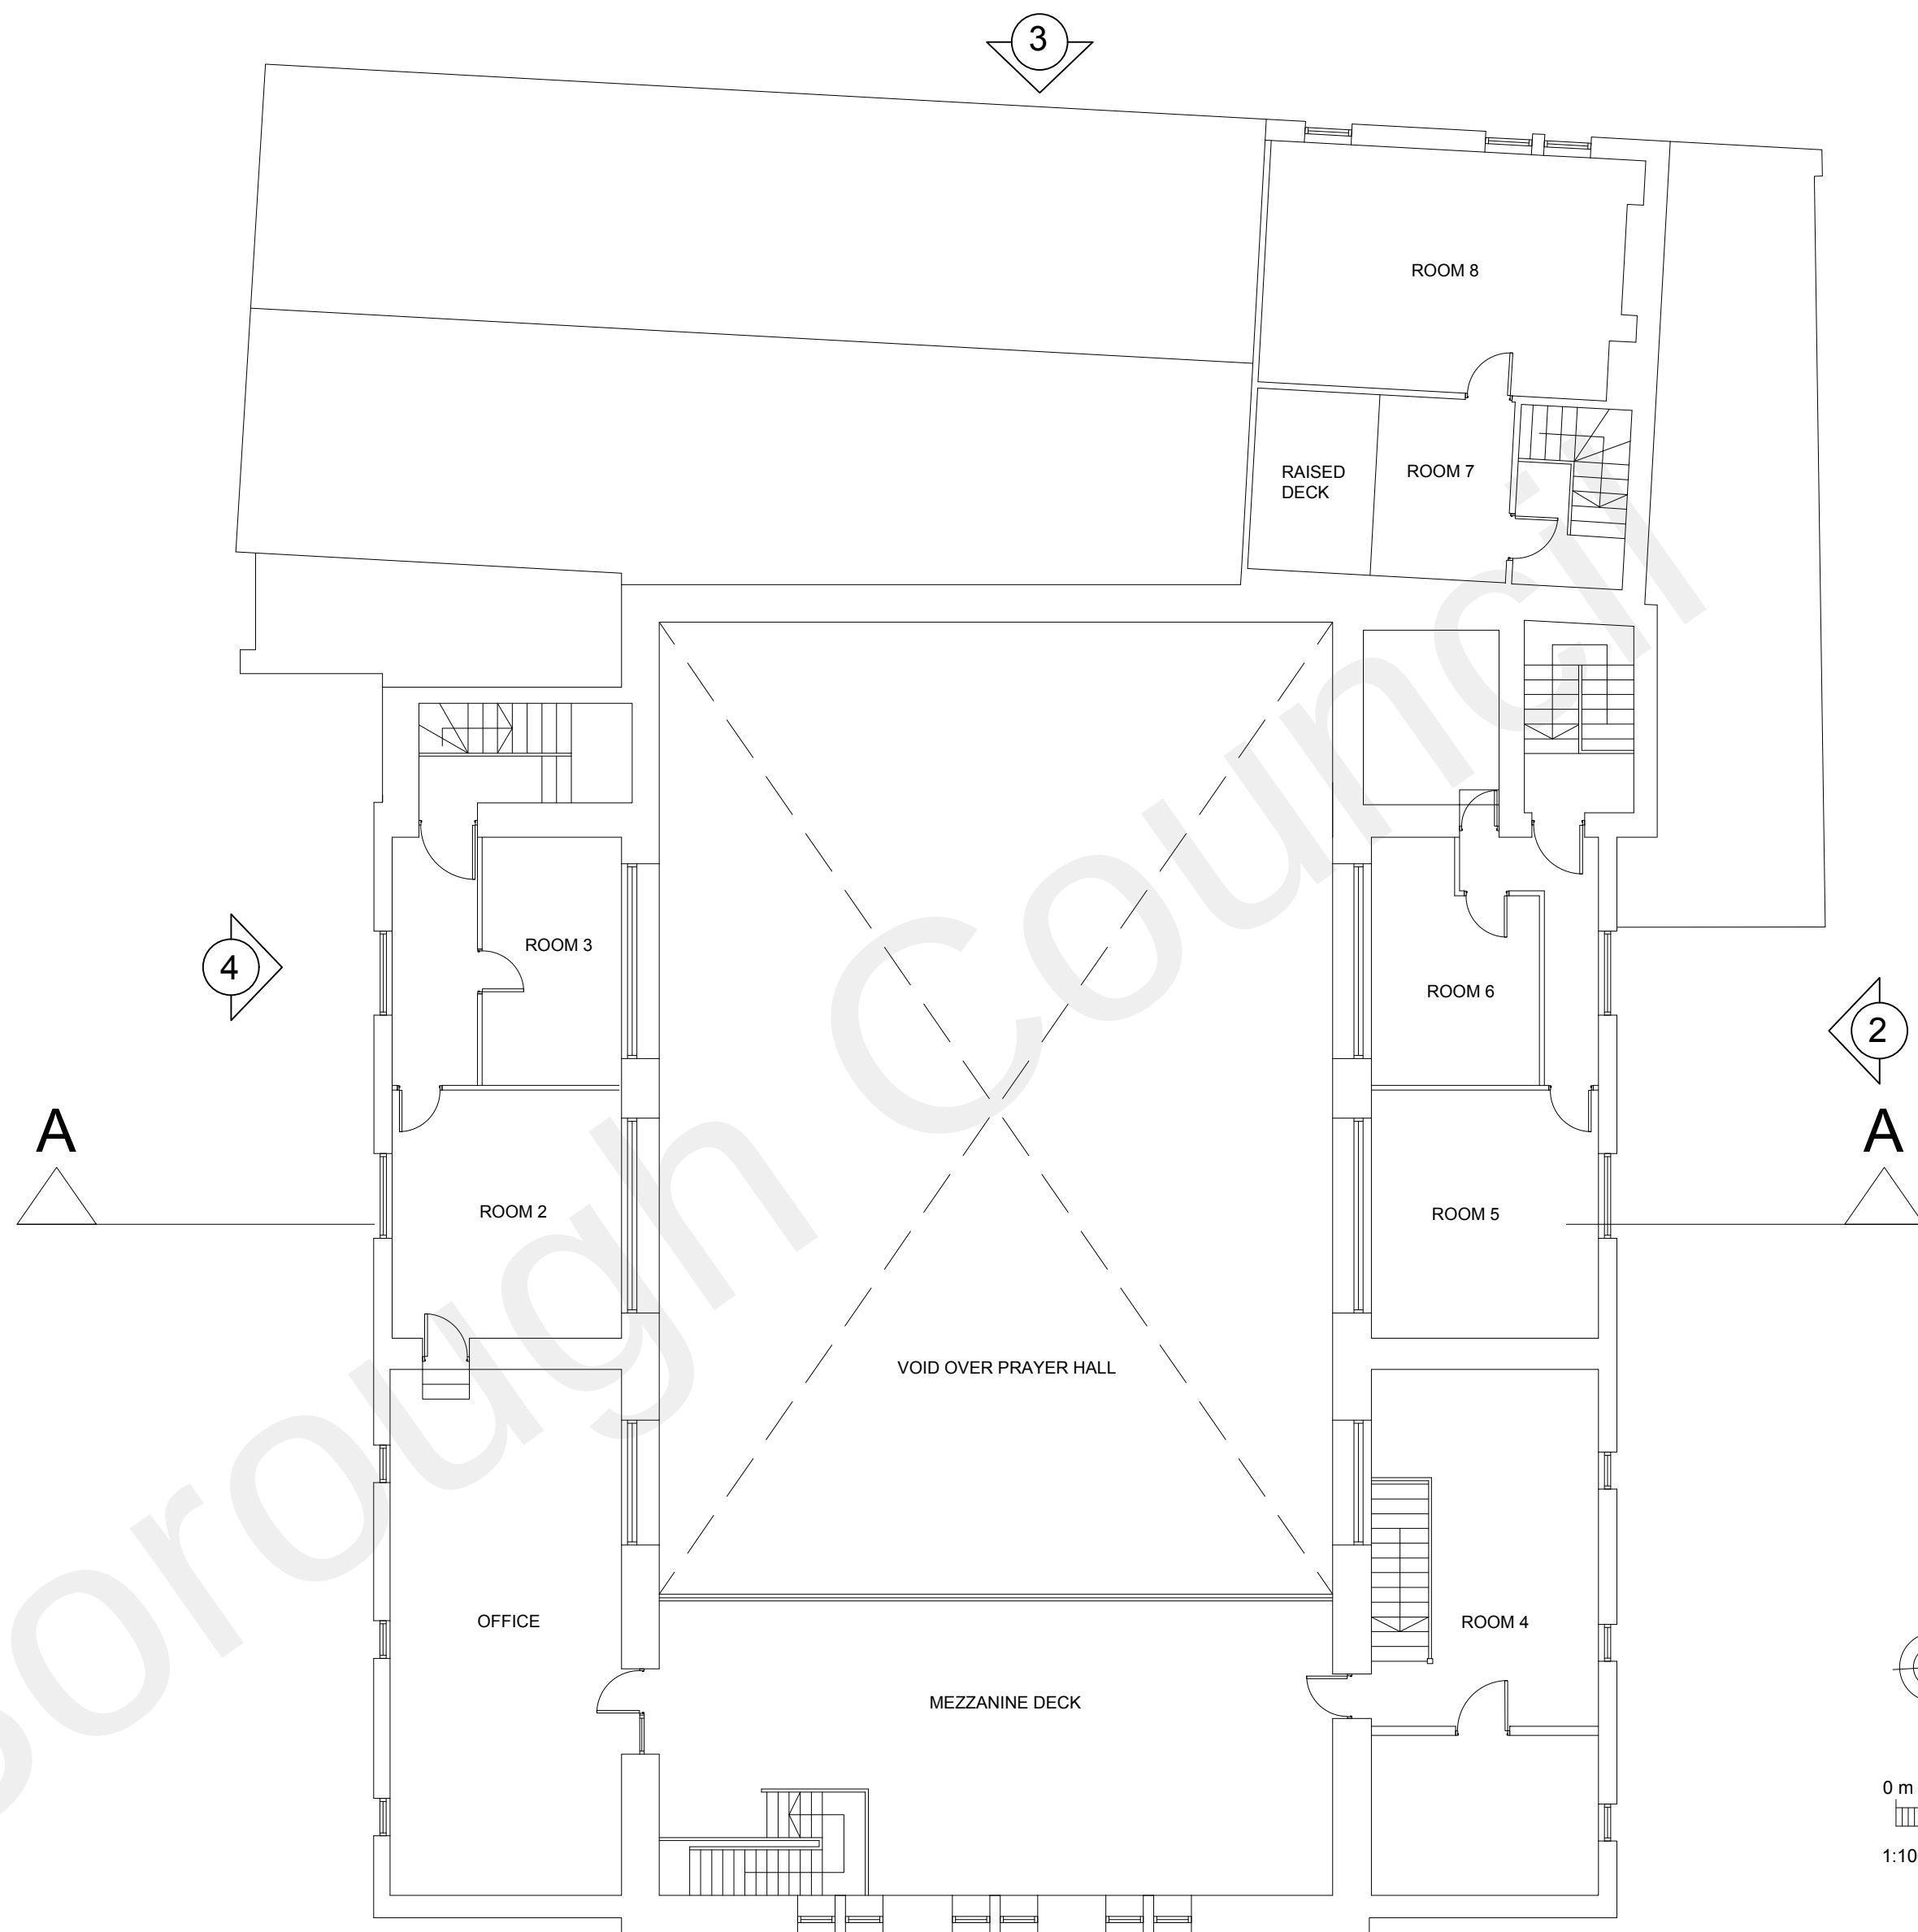


FIRST FLOOR

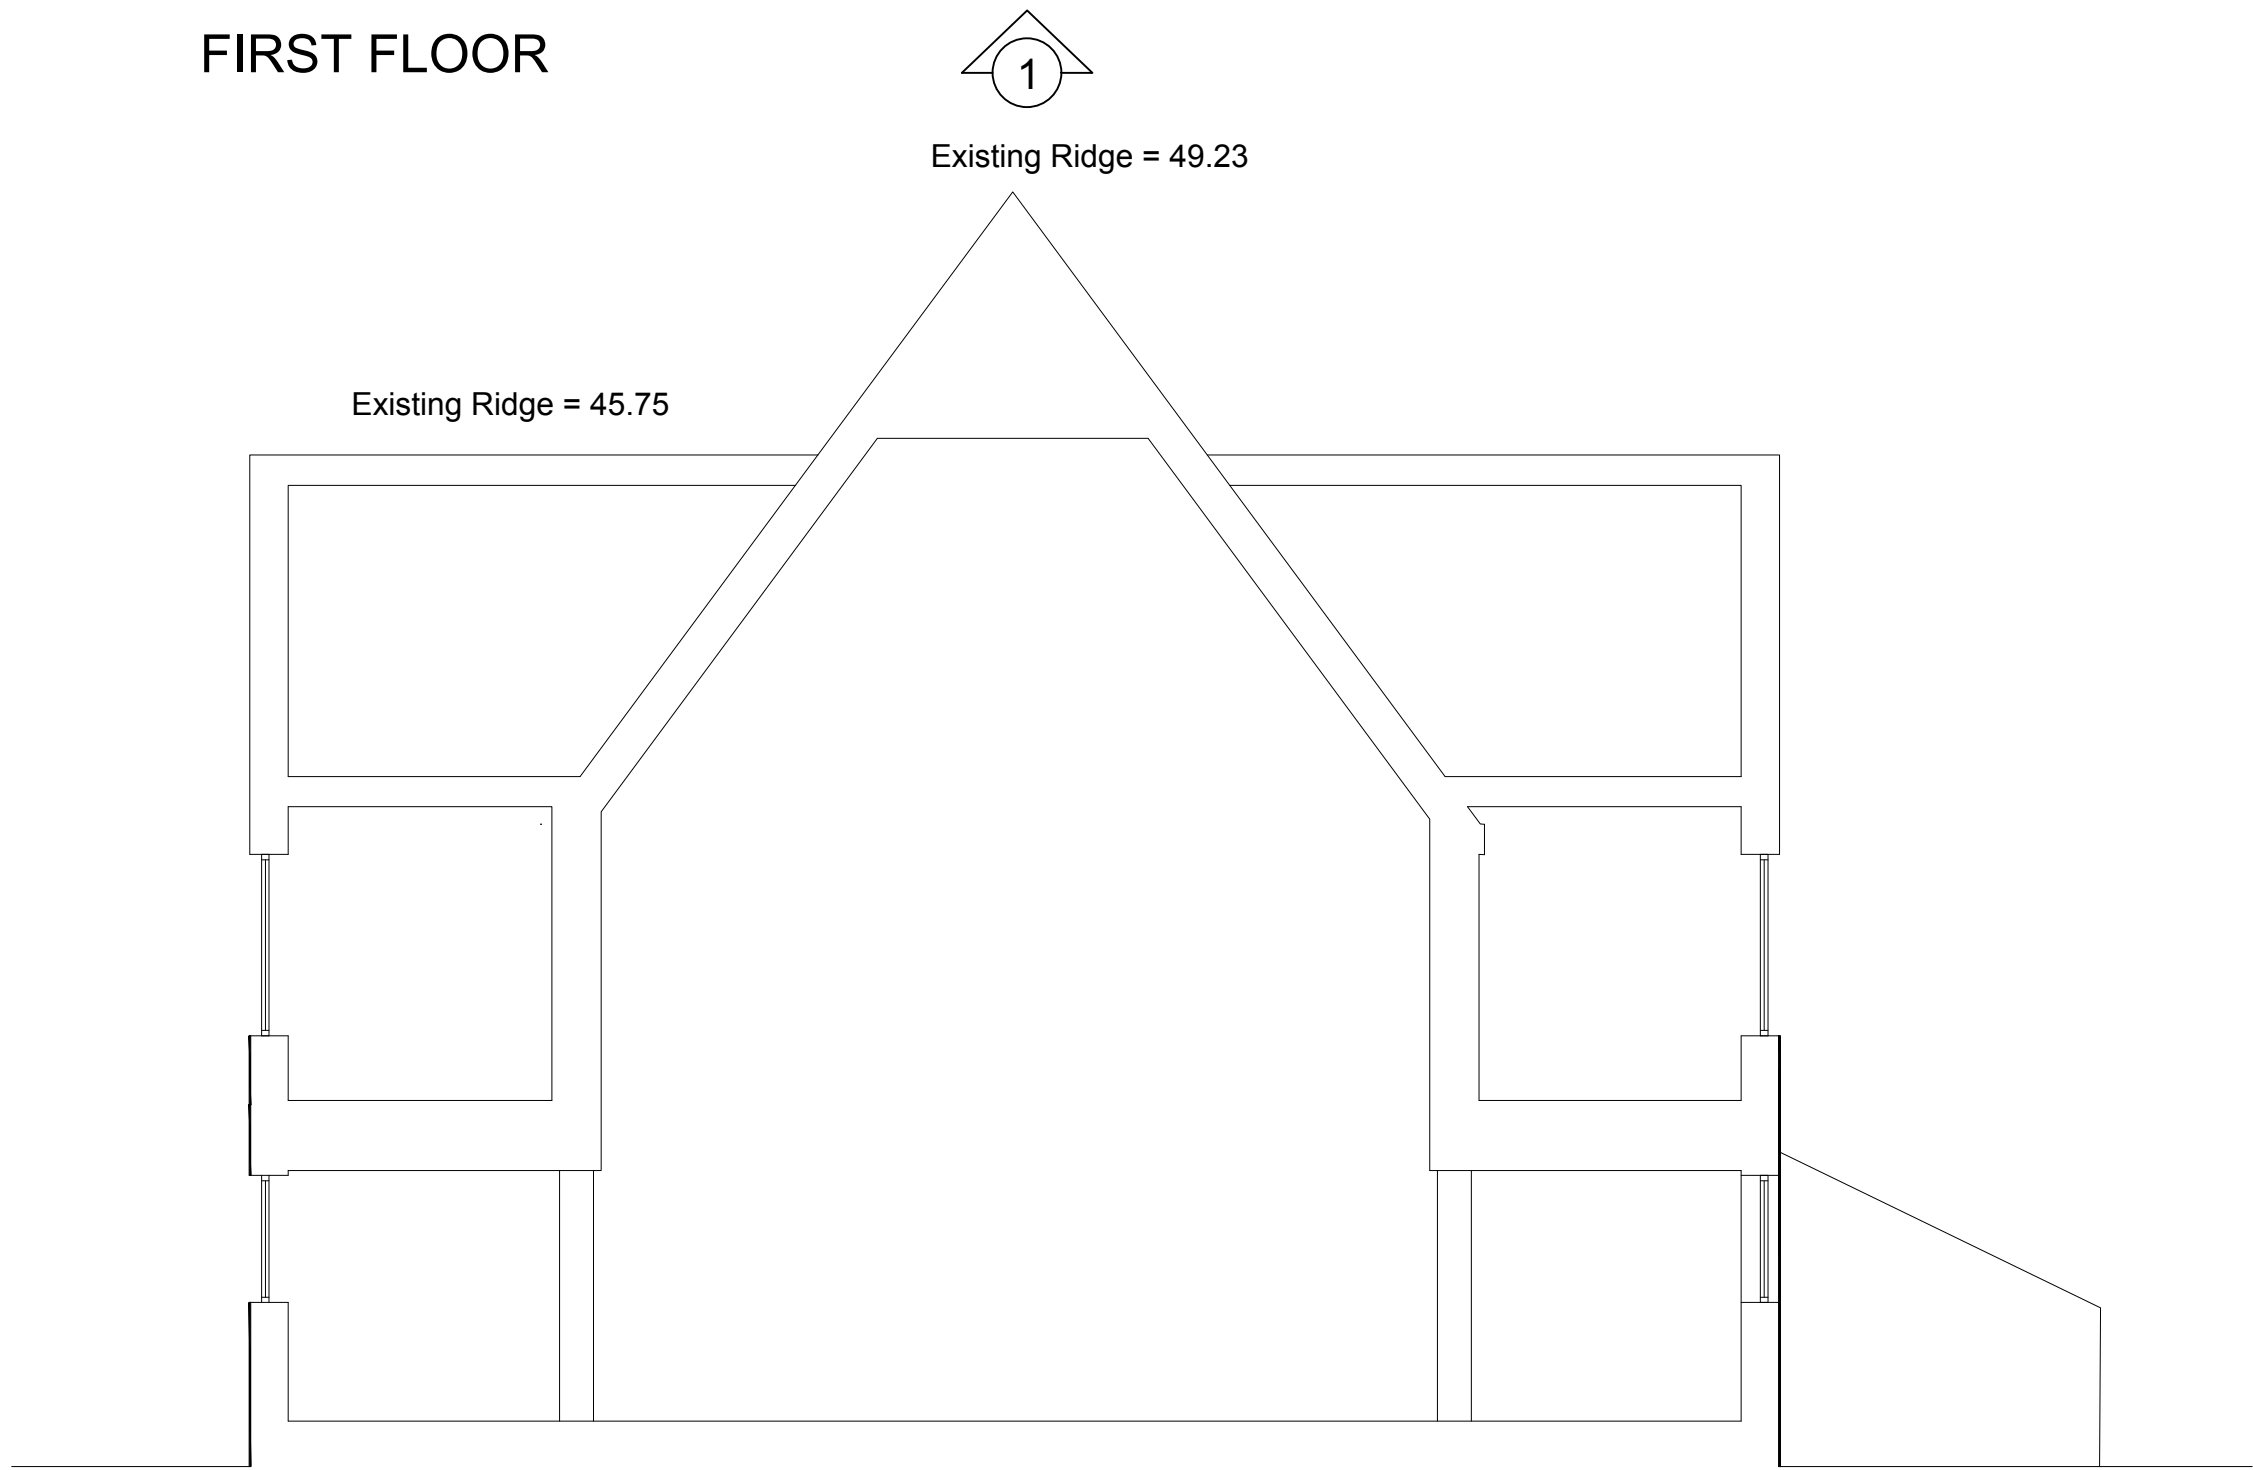

SECTION A-A

Notes:
Do Not Scale. Use only figured dimensions.
All dimensions to be checked on site prior to construction.
Any discrepancies to be notified to the architect.
All Copyright Reserved to **Haskins Designs Ltd**

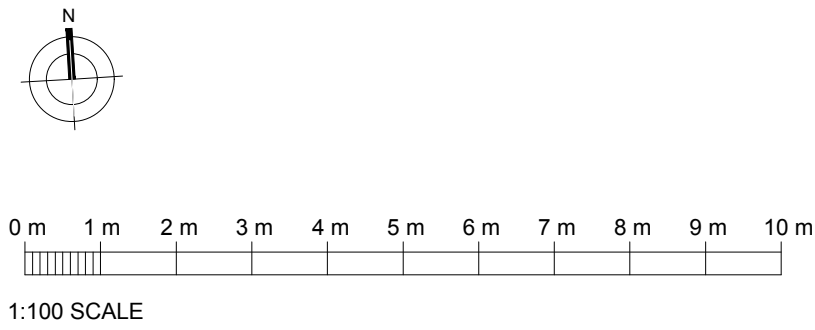

Rev	Date	Comments
Client		
Guru Nanak Darbar Gurdwara Gravesend		

Project		
Proposed Development Site		
Sikh Temple Site		
Clarence Place		
Gravesend		
DA12 1LD		
Title		
Existing Plans and section		

Project No.	Date
181	DEC 2021
Drawing No.	Revision
181-PD10	A
Scale	Drawn
1:100@A1	GH
	Check
	JH