




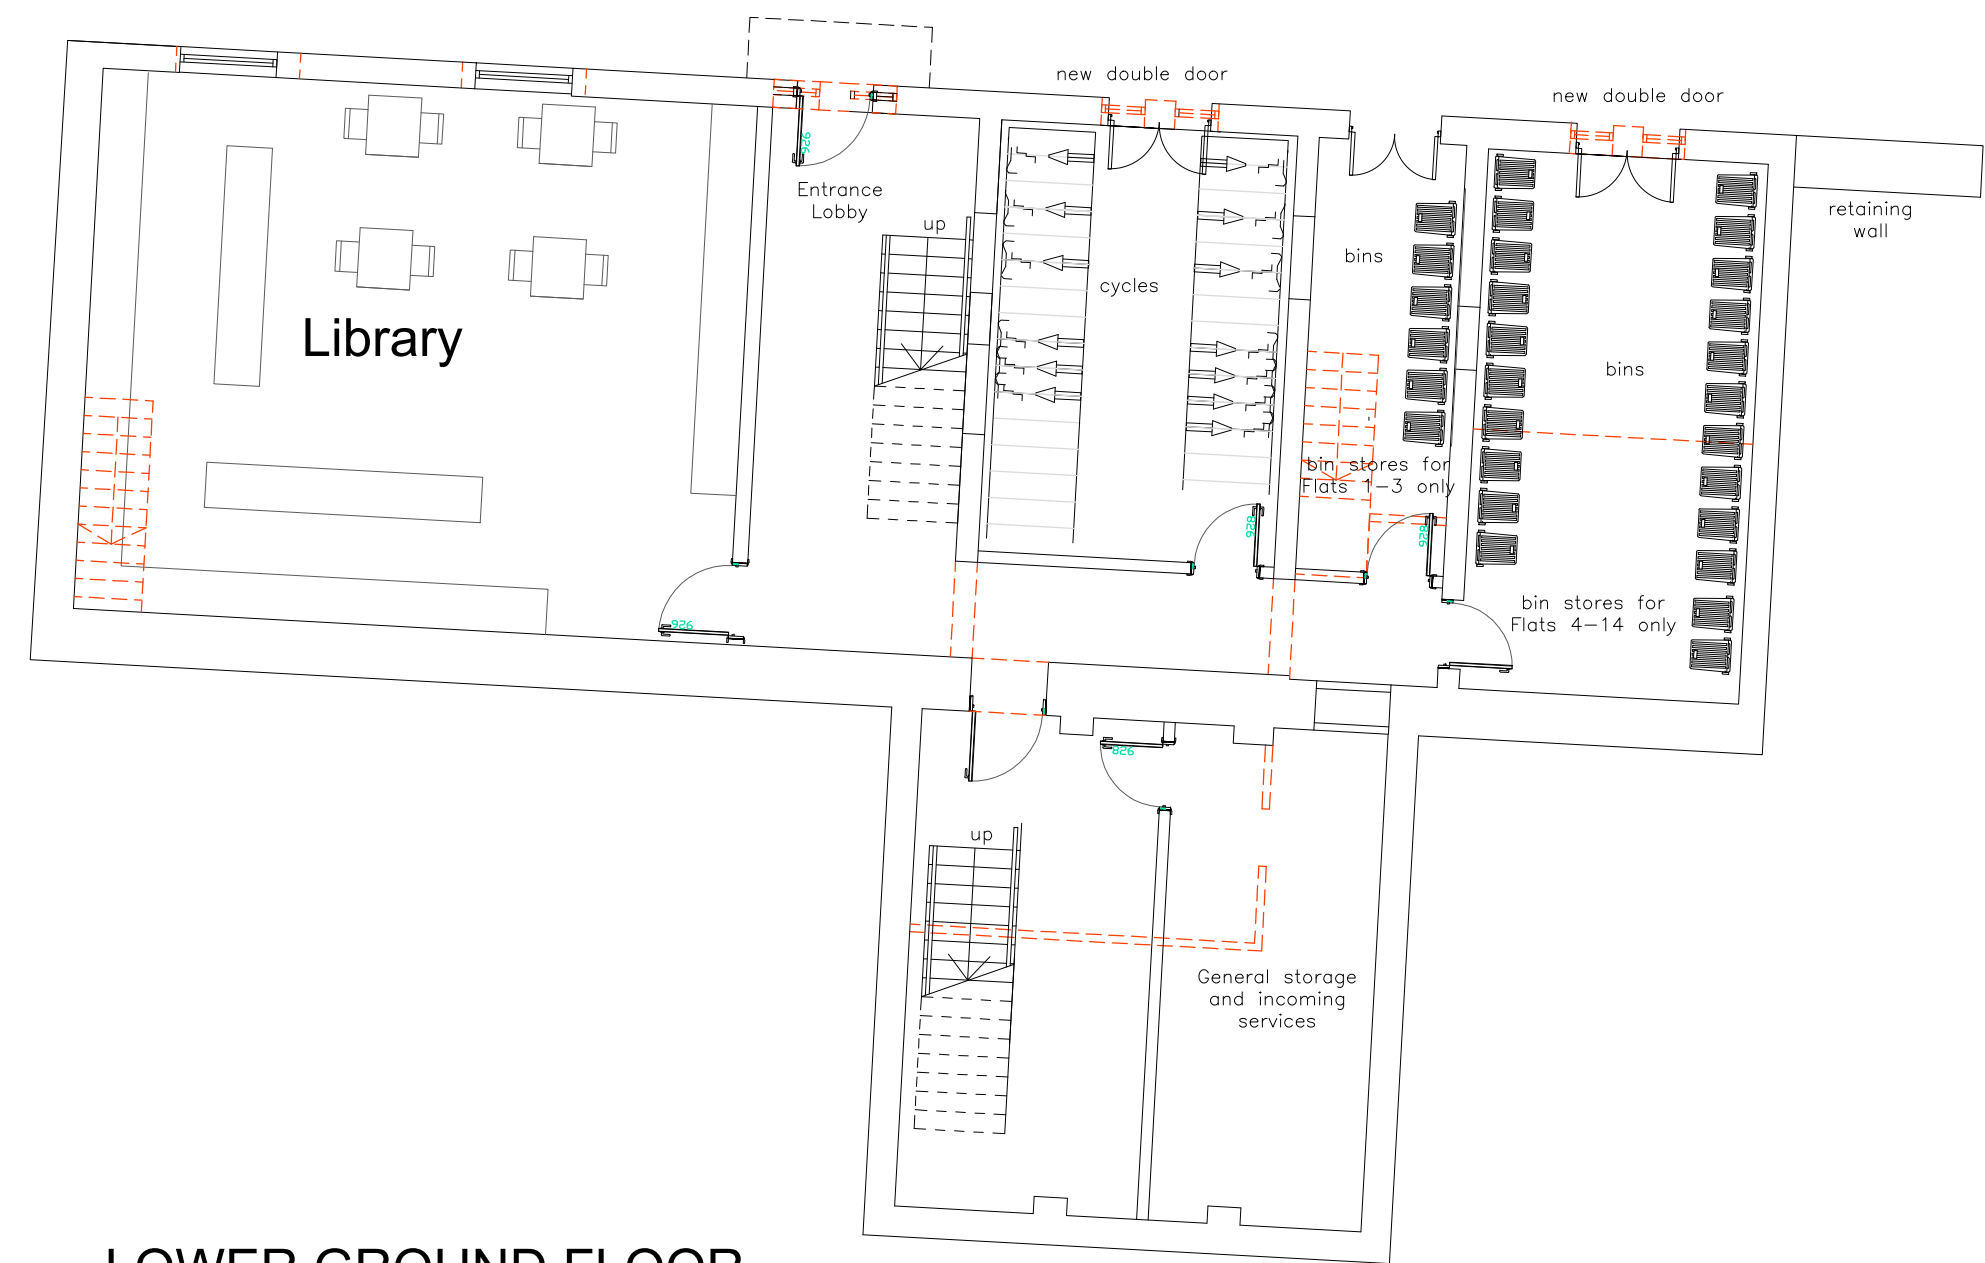


LOWER GROUND FLOOR
(REAR- SHOWING BINS/CYCLE STORE))

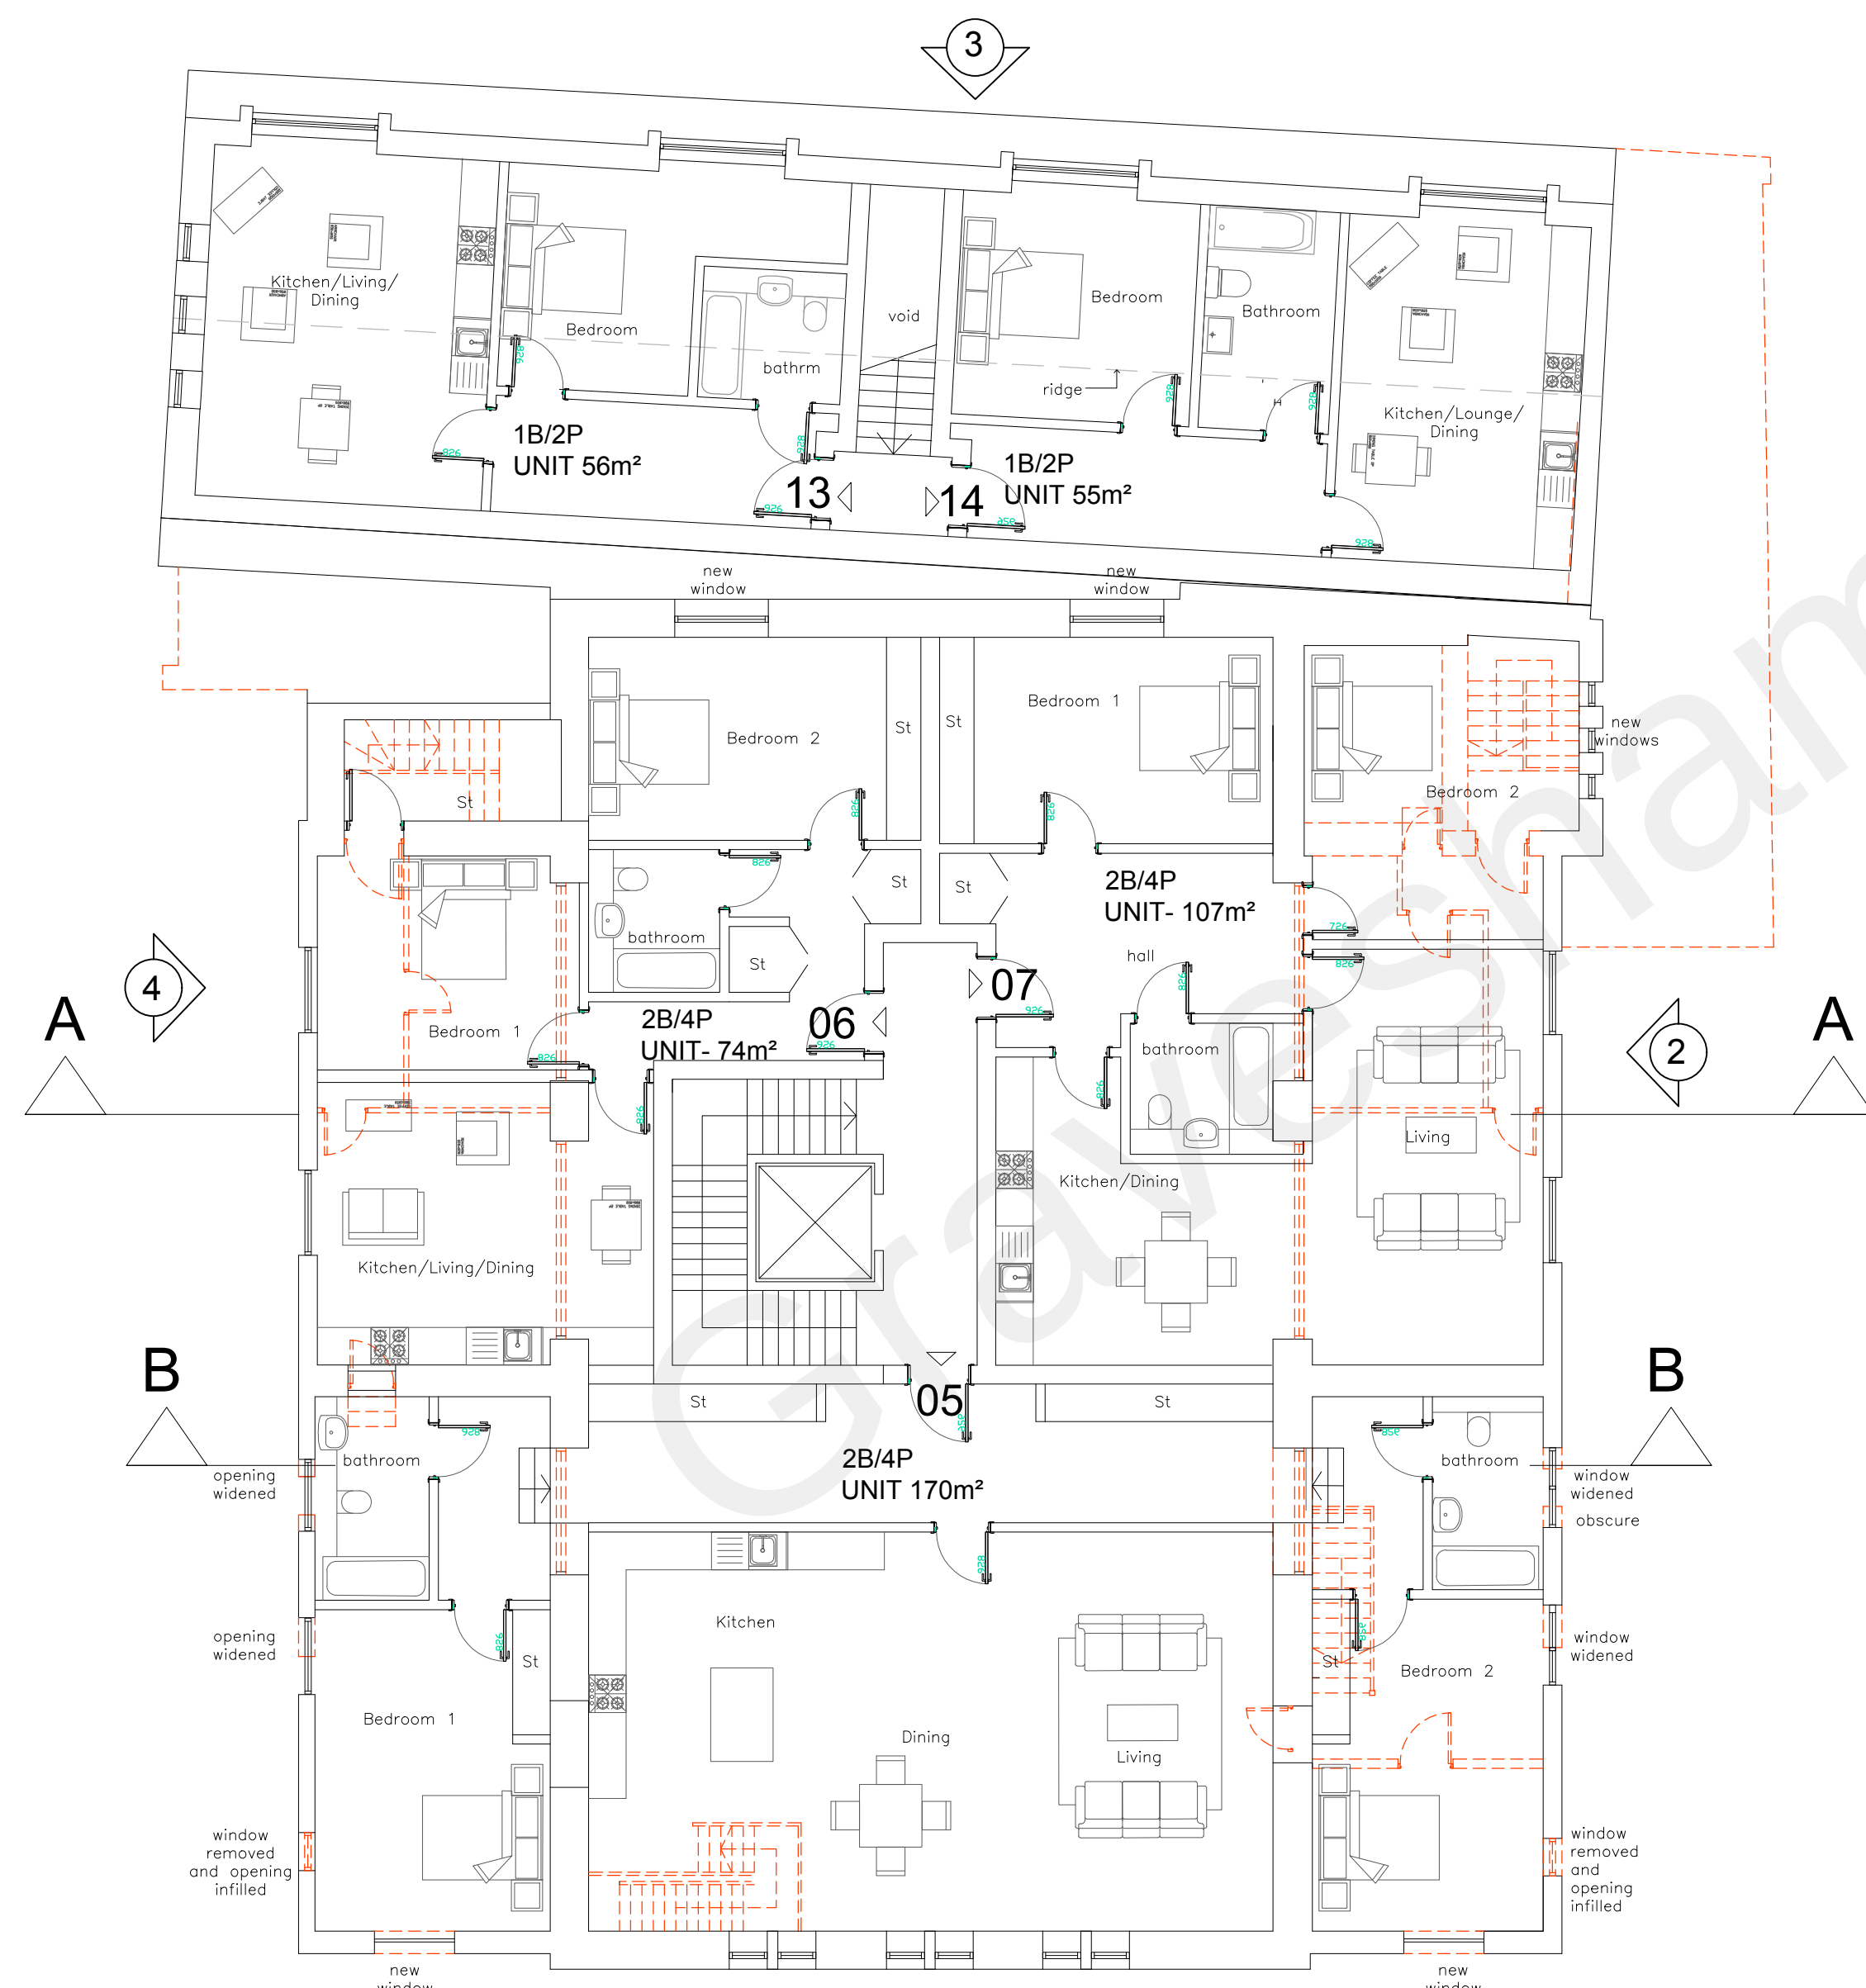

FIRST FLOOR

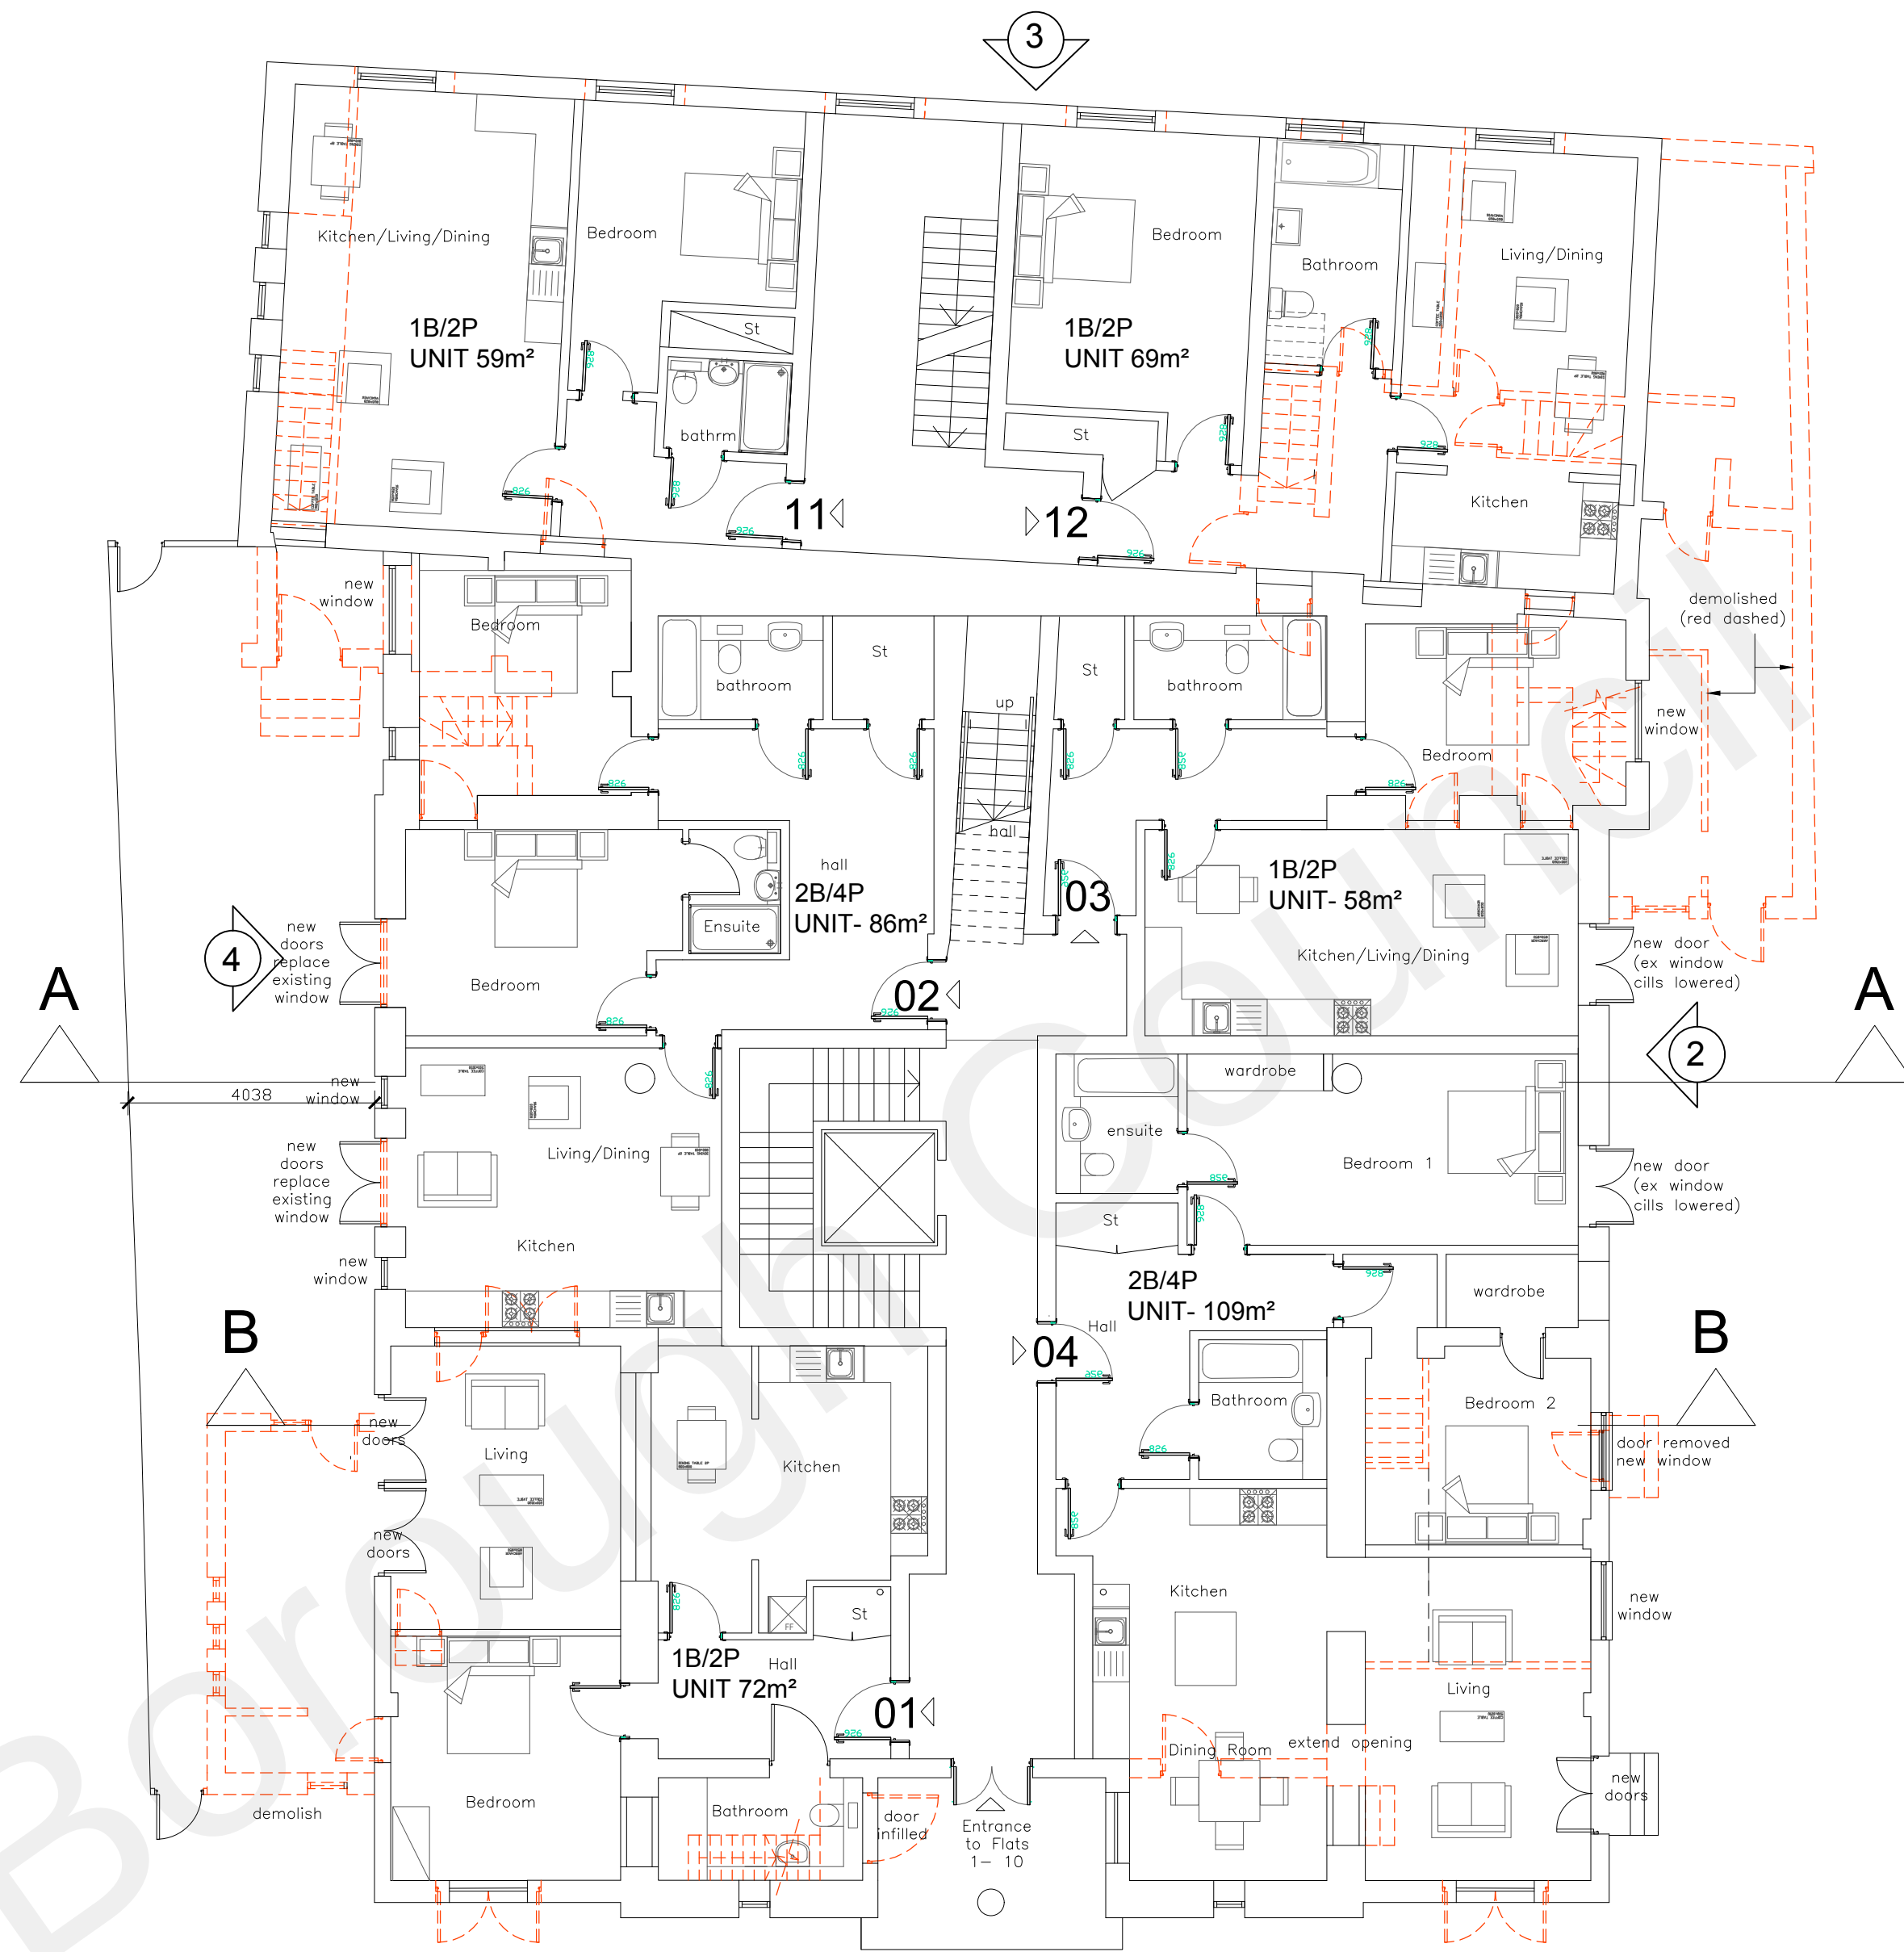

GROUND FLOOR

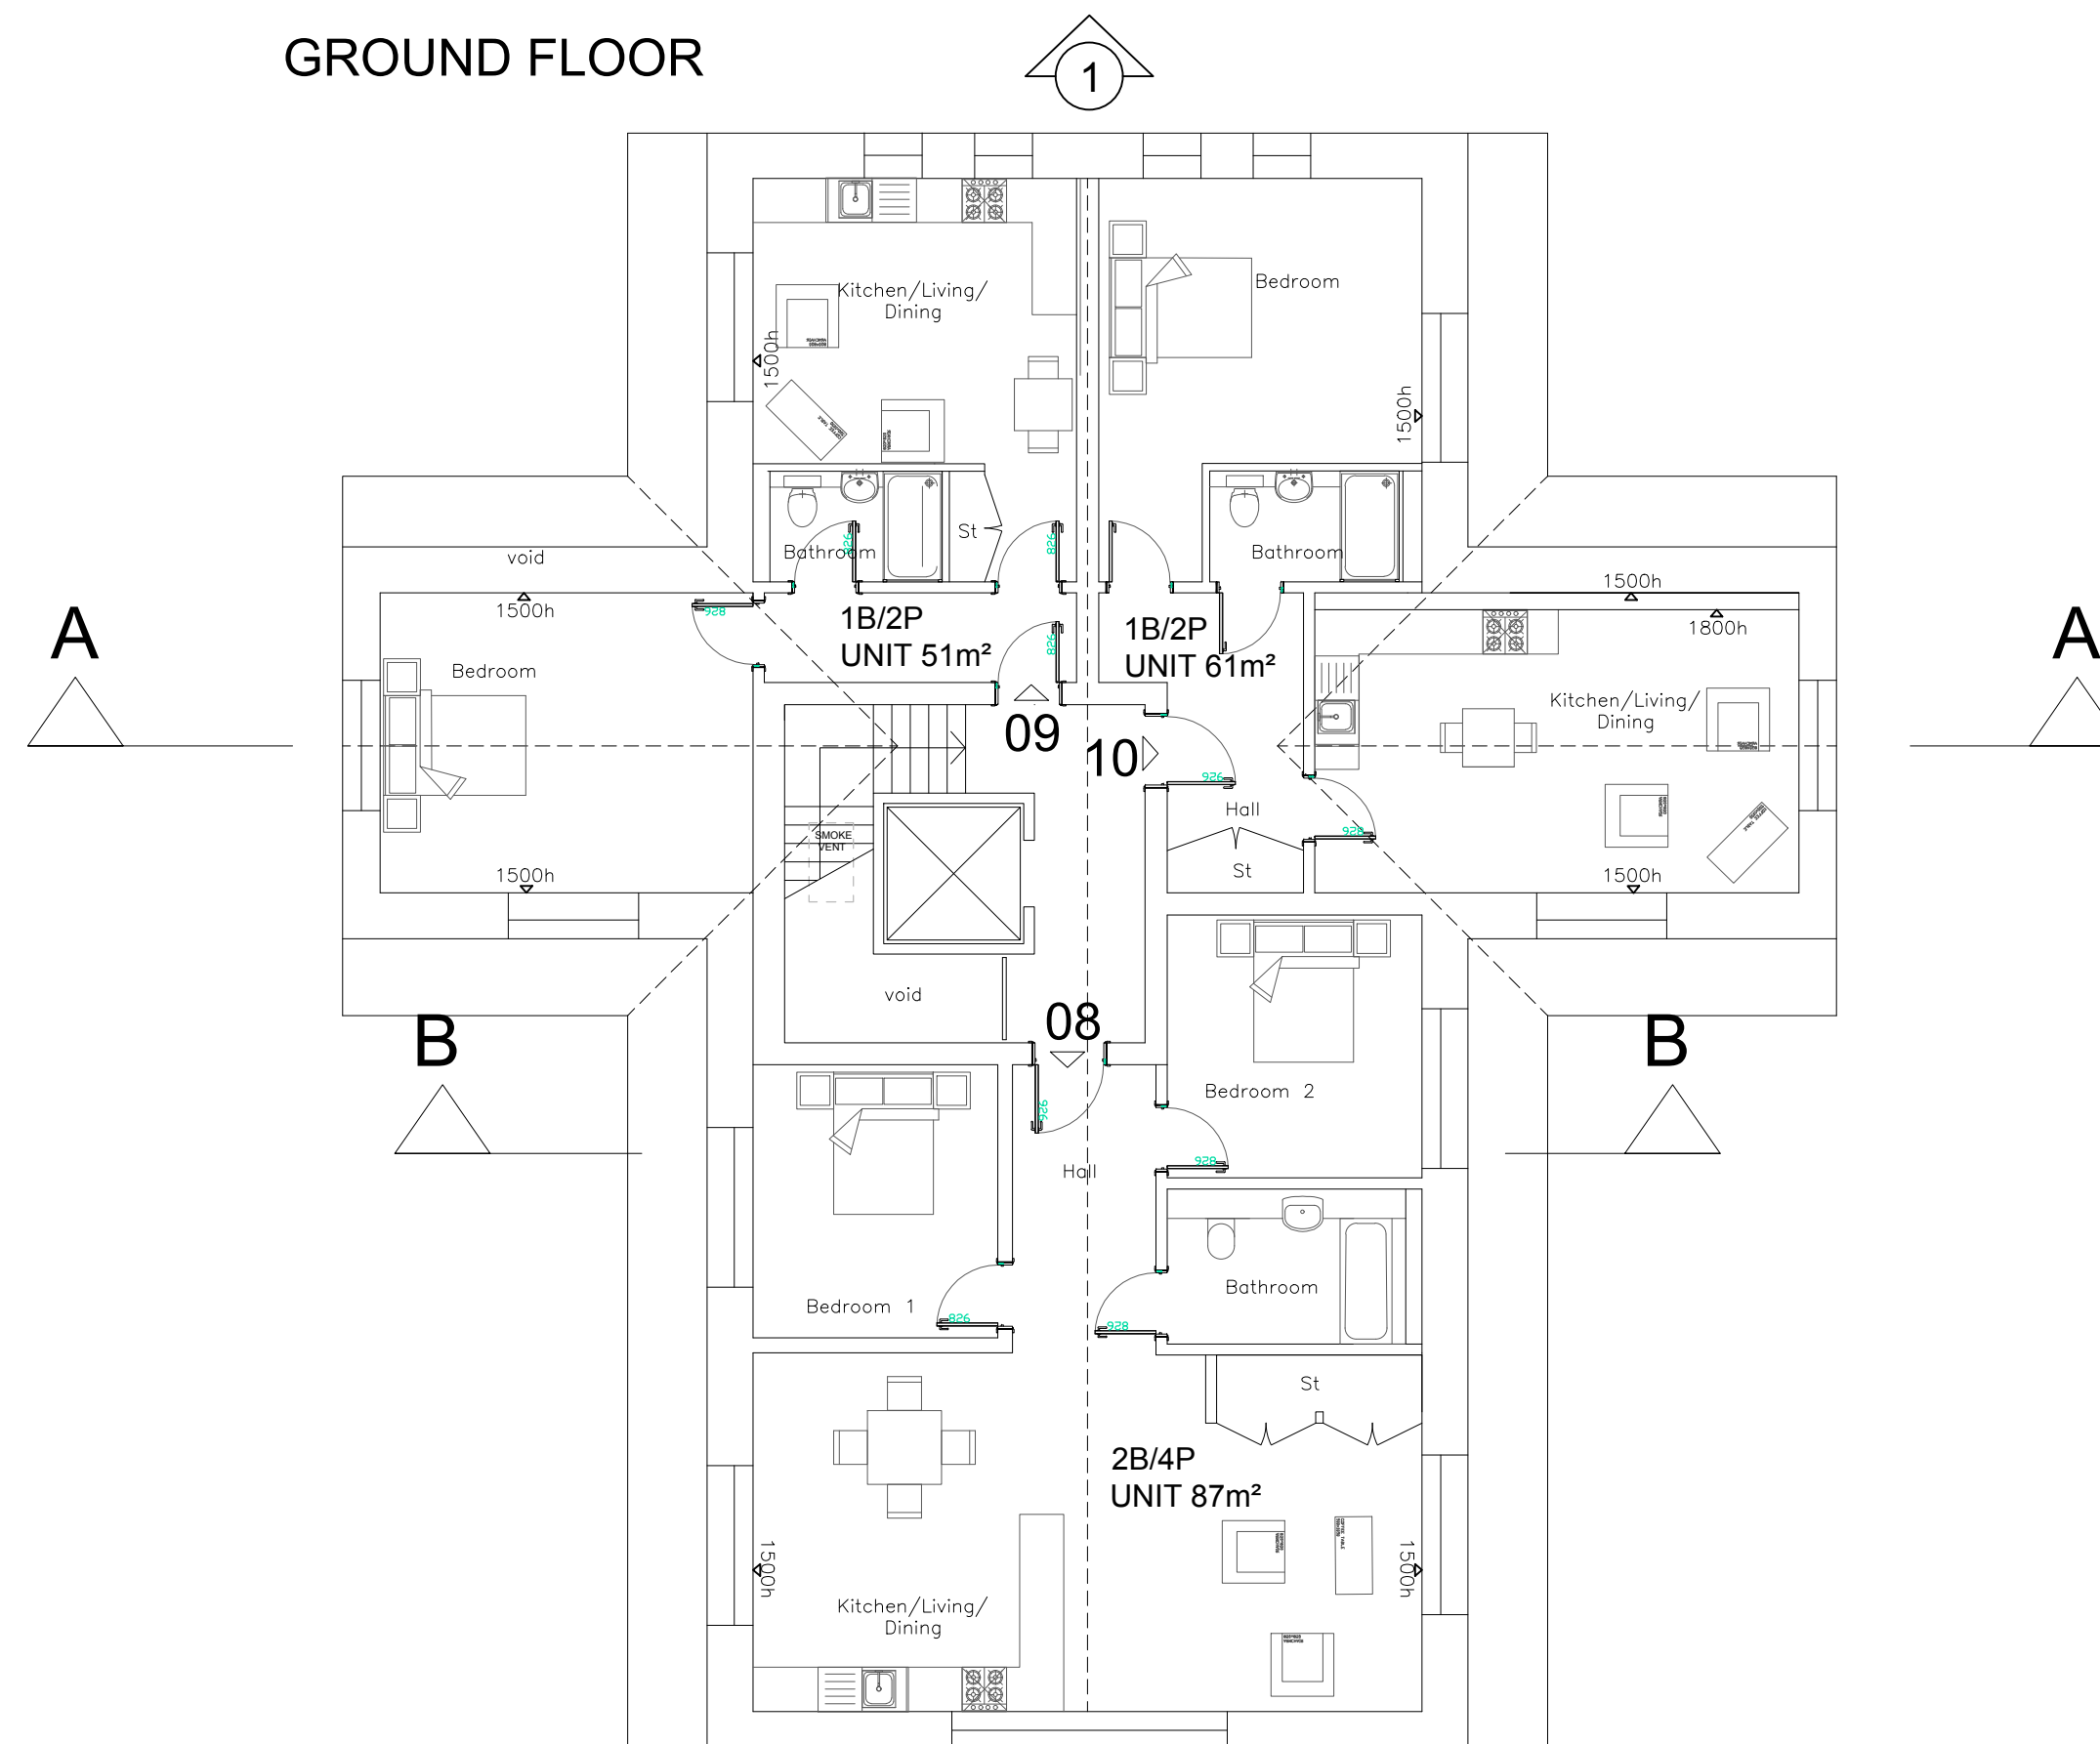

TOP FLOOR

Notes:
Do Not Scale. Use only figured dimensions.
All dimensions to be checked on site prior to construction.
Any discrepancies to be notified to the architect.
All Copyright Reserved to **Haskins Designs Ltd**

SCHEDULE


FLA1 1 1B2P 72m²
FLAT 2 2B4P 86m²
FLAT 3 1B2P 58m²
FLAT 4 2B4P 109m²

FLAT 5 2B4P 170m²
FLAT 6 2B4P 74m²
FLAT 7 2B4P 107m²

FLAT 8 2B4P 87m²
FLAT 9 1B2P 51m²
FLAT 10 1B2P 61m²

FLAT 11 1B2P 59m²
FLAT 12 1B2P 69m²

FLAT 13 1B2P 56m²
FLAT 14 1B2P 55m²

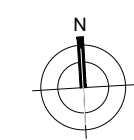

0m 1m 2m 3m 4m 5m 6m 7m 8m 9m 10m
1:100 SCALE

D Amendments for D & S
C Reducing 19 units to 14
B Pre-Application
A Issued for comment 16.12.21

Rev	Date	Comments
		Client
		Guru Nanak Darbar Gurdwara Gravesend

Project
Proposed Development Site
Sikh Temple Site
Clarence Place
Gravesend
DA12 1LD

Title
Proposed Plans and
Accommodation Schedule

Project No.	Date
181	APRIL 2022
Drawing No.	Revision
181-PD11	D
Scale	Drawn
1:100@A1	GH
	Check
	JH

HASKINS
DESIGNS LTD.
The Civic Centre, St Mary's Road, Swanley, Kent, BR8 7BU.
Phone: 01322 479561 Mobile: 07802 182202
info@haskinsdesigns.co.uk Website: haskinsdesigns.co.uk