


Notes:

Do Not Scale. Use only figured dimensions.
All dimensions to be checked on site prior to construction.
Any discrepancies to be notified to the architect.

All Copyright Reserved to **Haskins Designs Ltd**

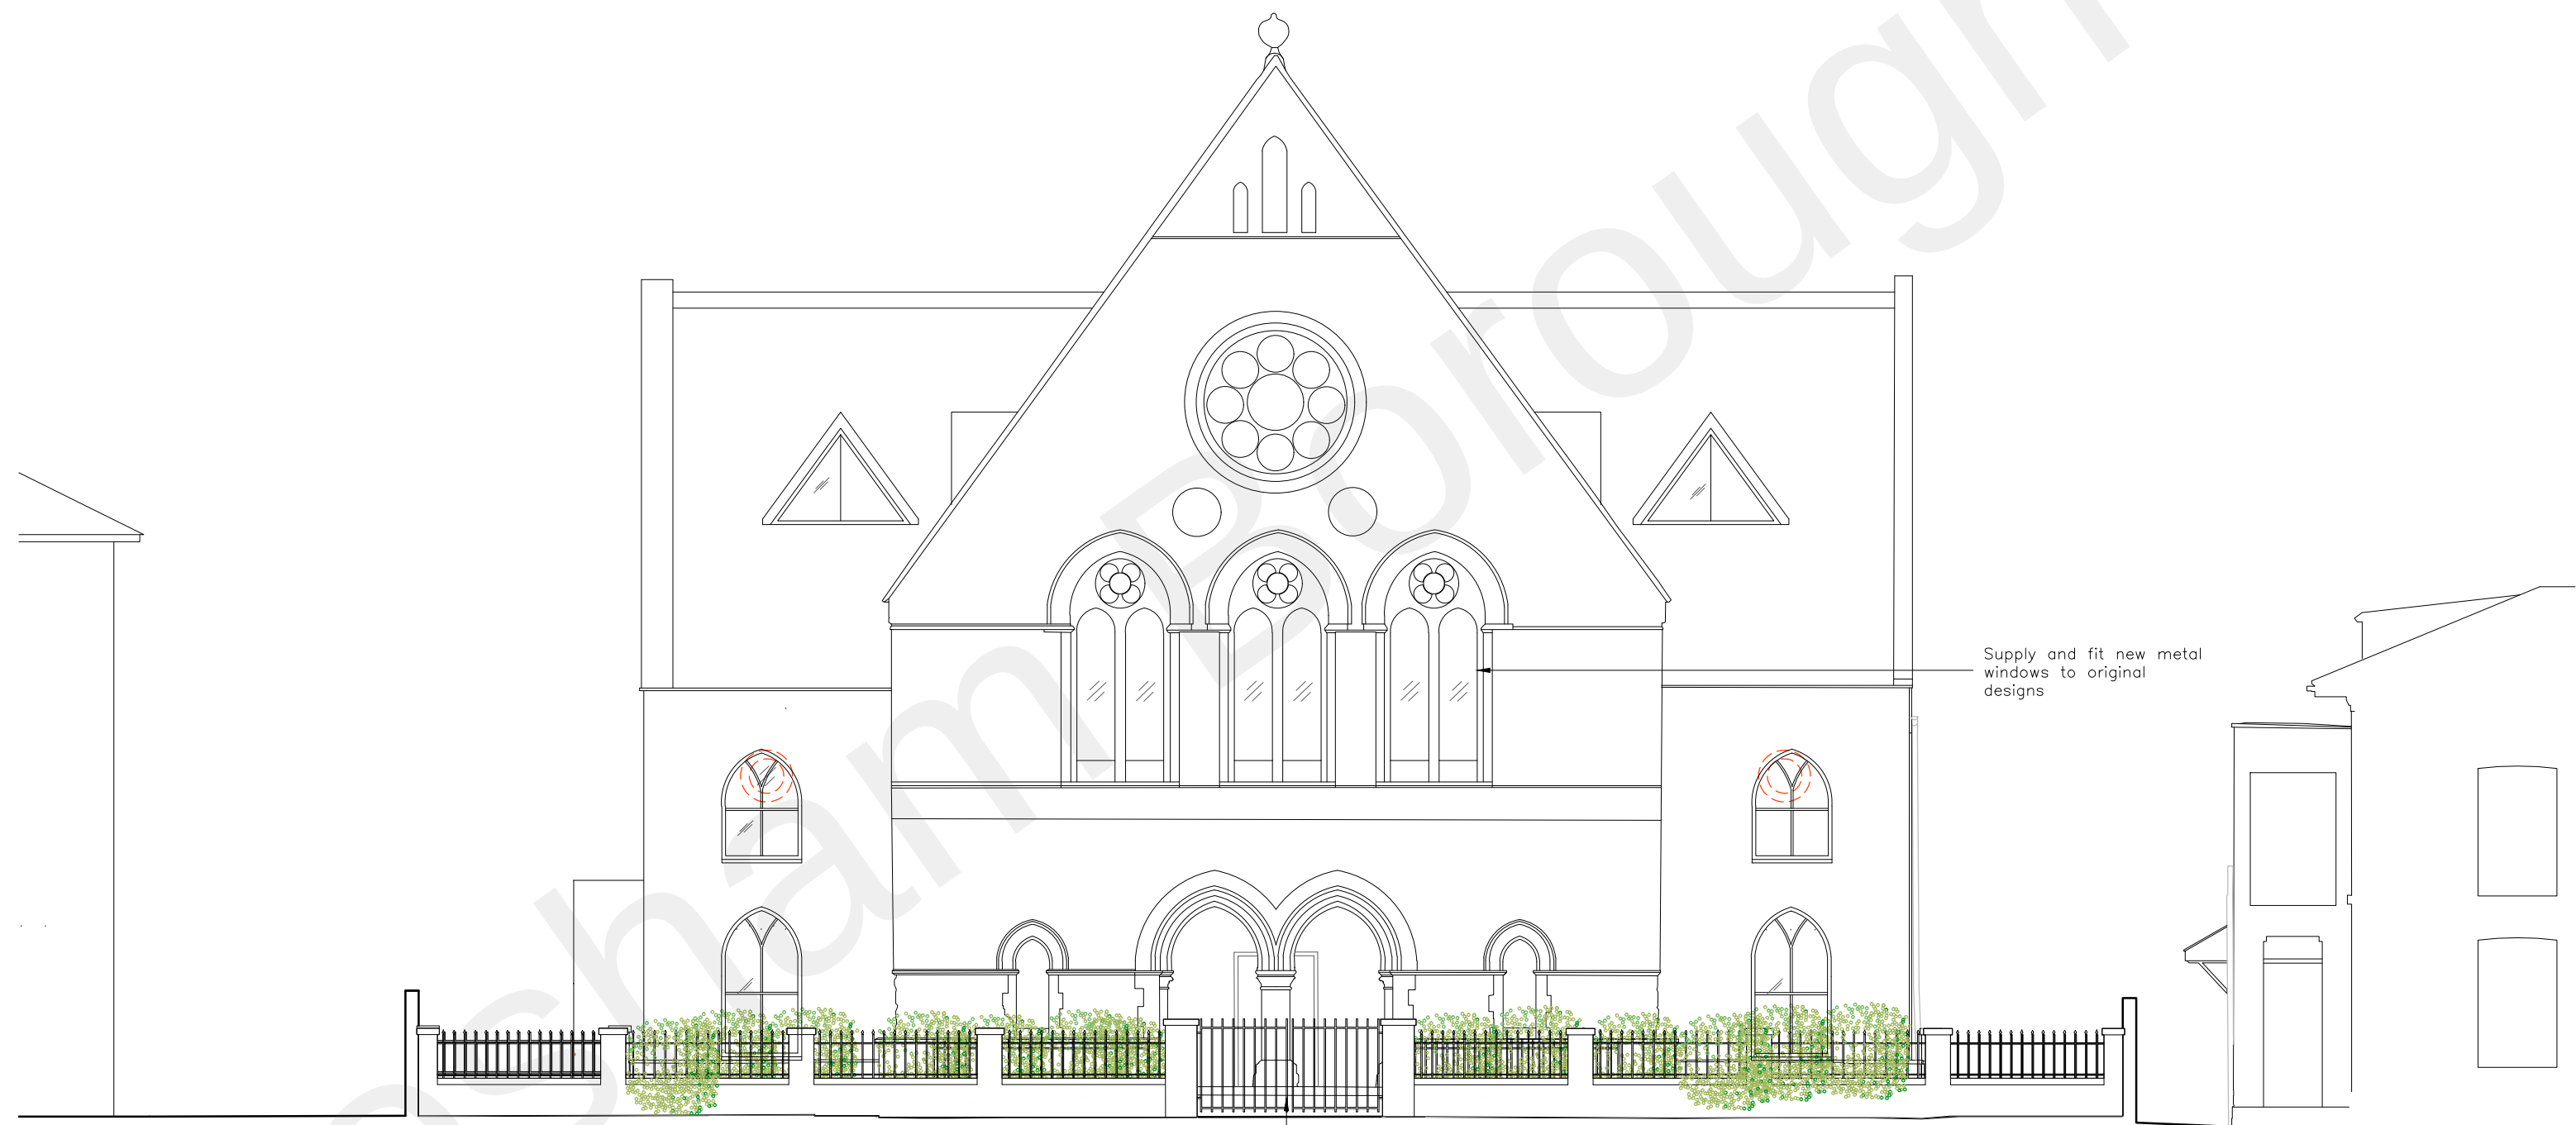


STREET SCENE
SCALE 1:100@A1

Replacement front wall
with metal railings and
entrance gates

All existing windows to be
inspected and repaired with
appropriated materials and
design to respect the original
features.

Supply and fit new metal
windows to original
designs

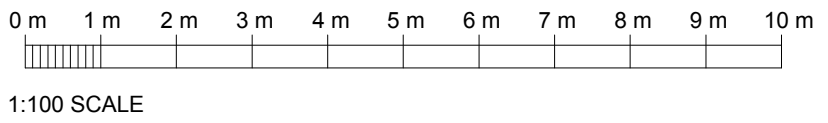

A Amendments for D & S

Rev	Date	Comments
-----	------	----------

Client
Guru Nanak Darbar Gurdwara Gravesend

Project
Proposed Development Site
Sikh Temple Site
Clarence Place
Gravesend
DA12 1LD

Title
Proposed Street Scene

Project No.	Date
181	APR 2022
Drawing No.	Revision
181-PD17	A
Scale	Drawn
1:100@A1	GH
	Check
	JH