


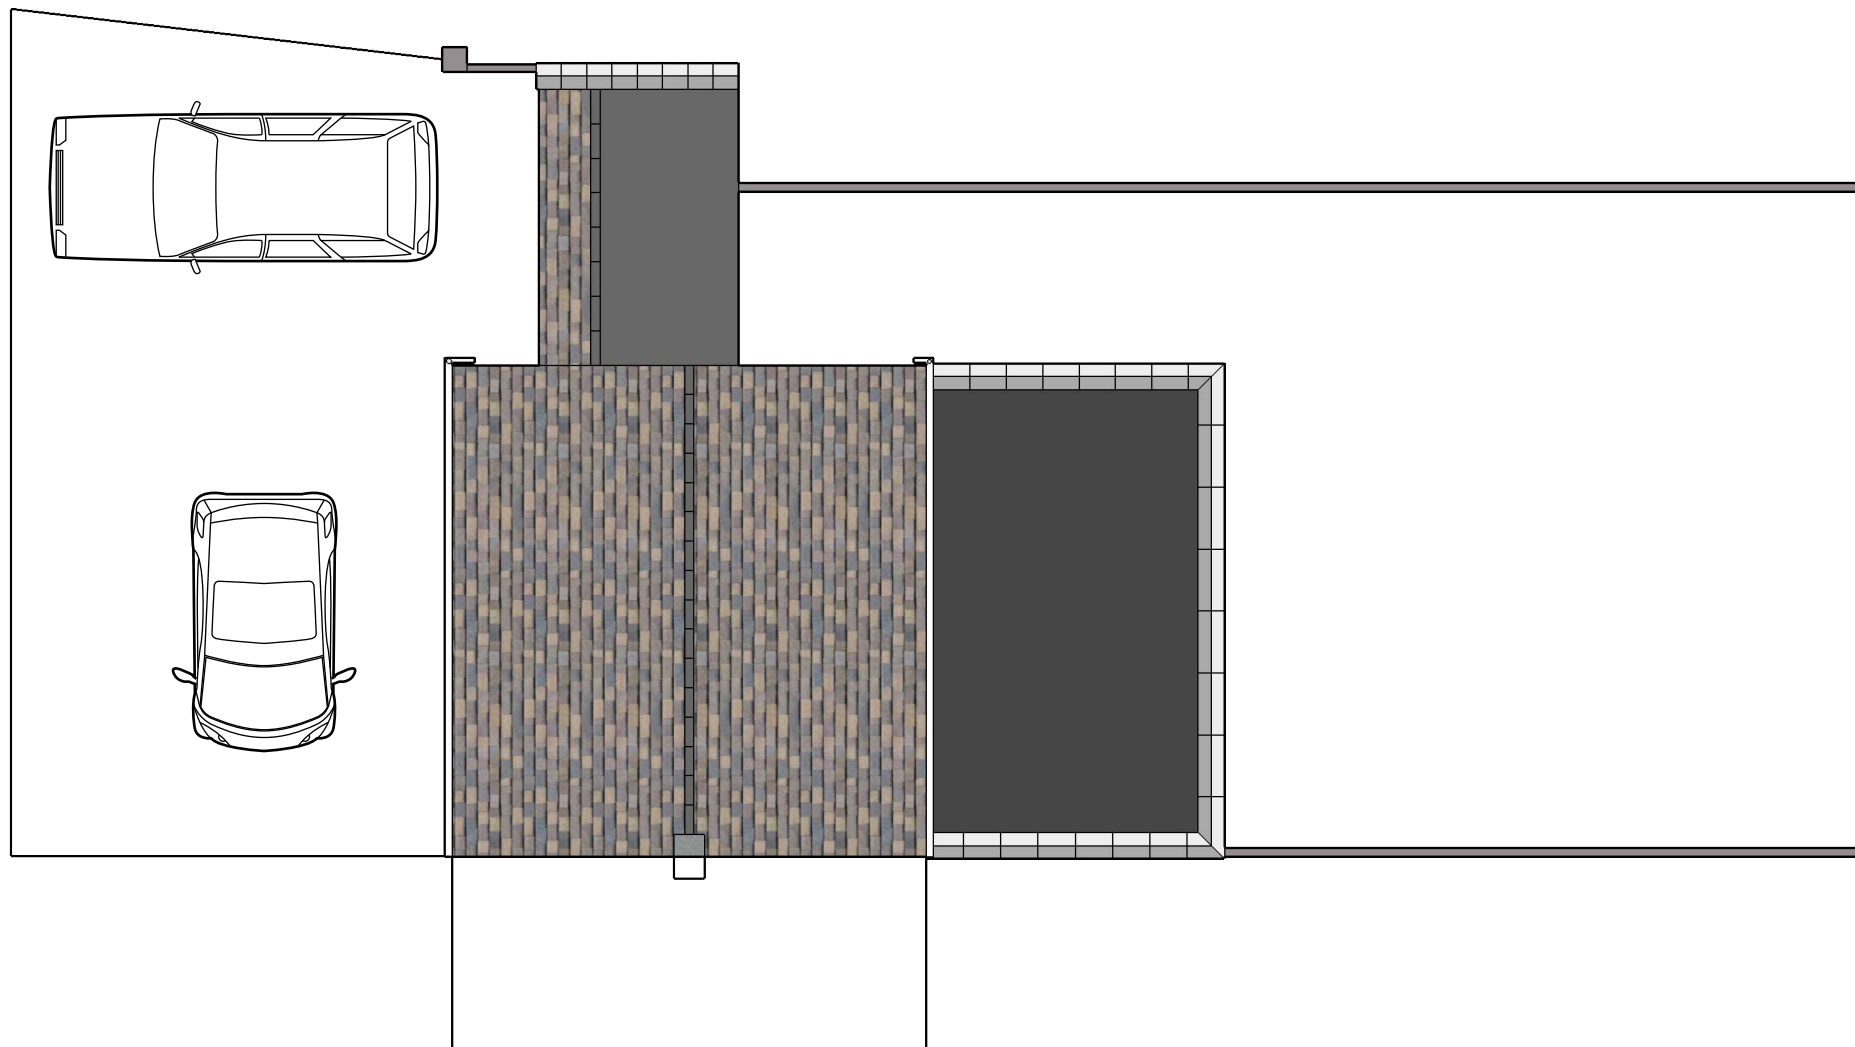

**Proposed site**  
scale 1:100

