



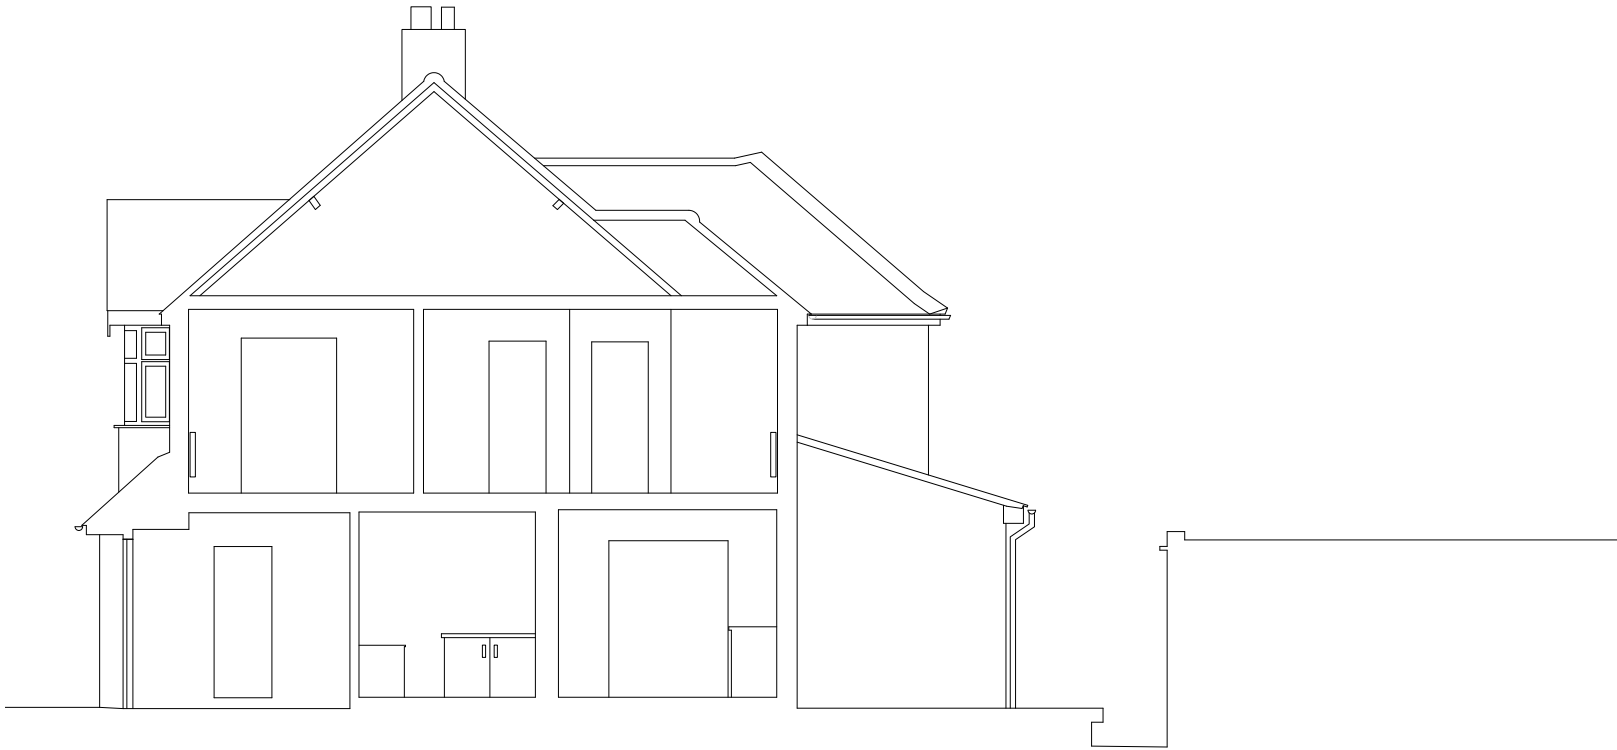



01 | Section AA
Existing

Notes

Do not scale, except for planning purposes.
All dimensions to be checked on site and verified with the architect prior to construction.
Any discrepancies or uncertainties regarding this drawing to be discussed with the architect prior to construction.

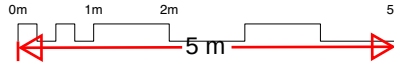

Key

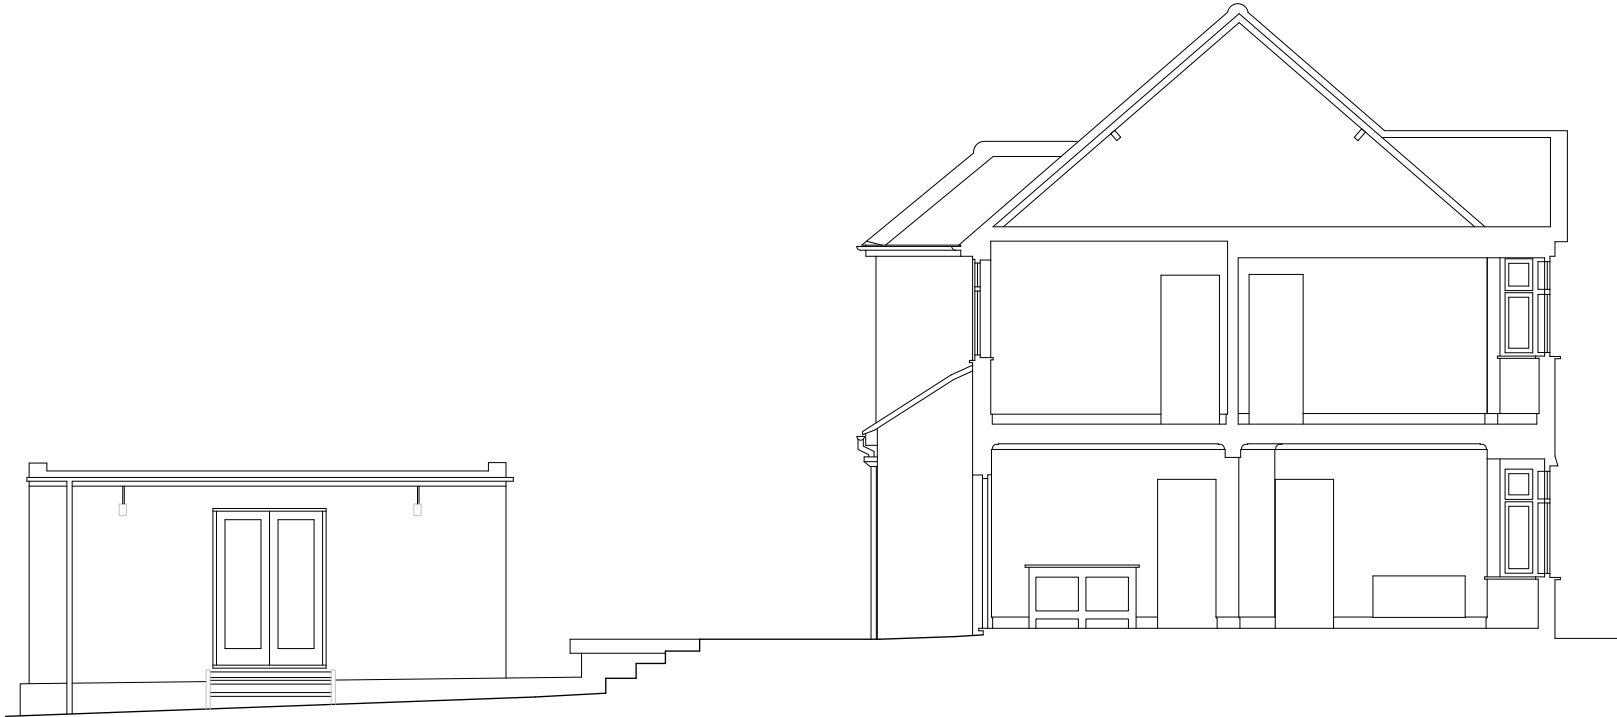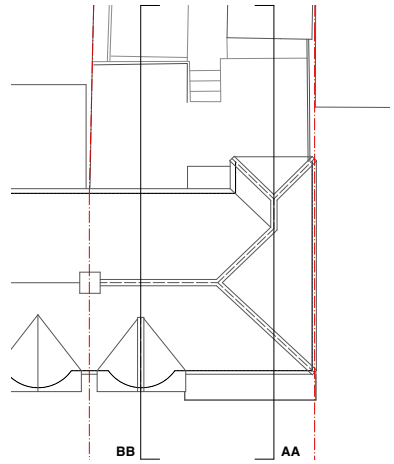

02 | Section BB
Existing

PLANNING

revision	date	comment
P0	16/09/25	Issued for Planning

project		
6 Huntingfield Road Meopham DA13 0EZ		
drawing		
Sections Existing		
scale		
1:100@A3		
job number	drawing number	revision
6HR	030	P0