
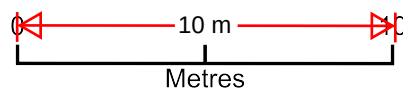


Dropped kerb application 21 Upper Avenue DA13 9DA

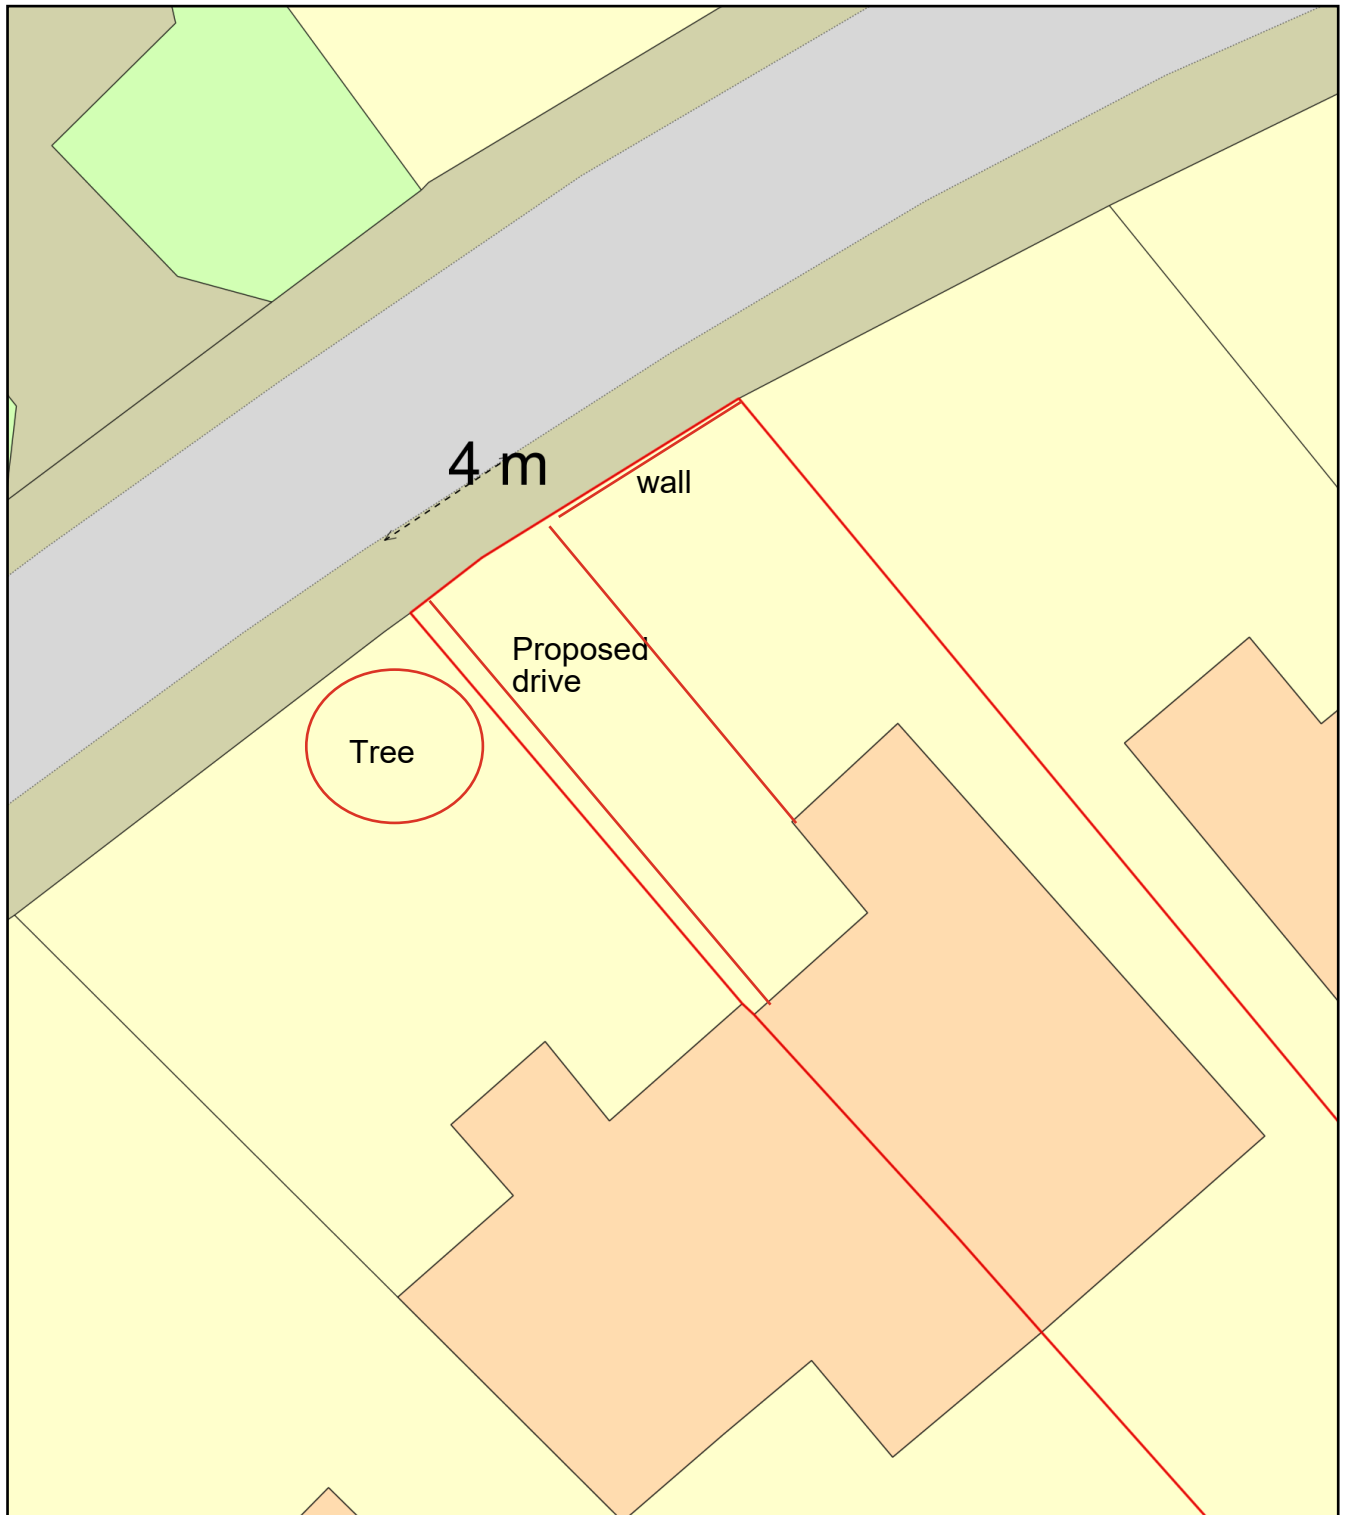

Plan Produced for: Richard & Wendy Milligan

Date Produced: 07 Sep 2025

Plan Reference Number: TQRQM25250204123923

Scale: 1:200 @ A4