



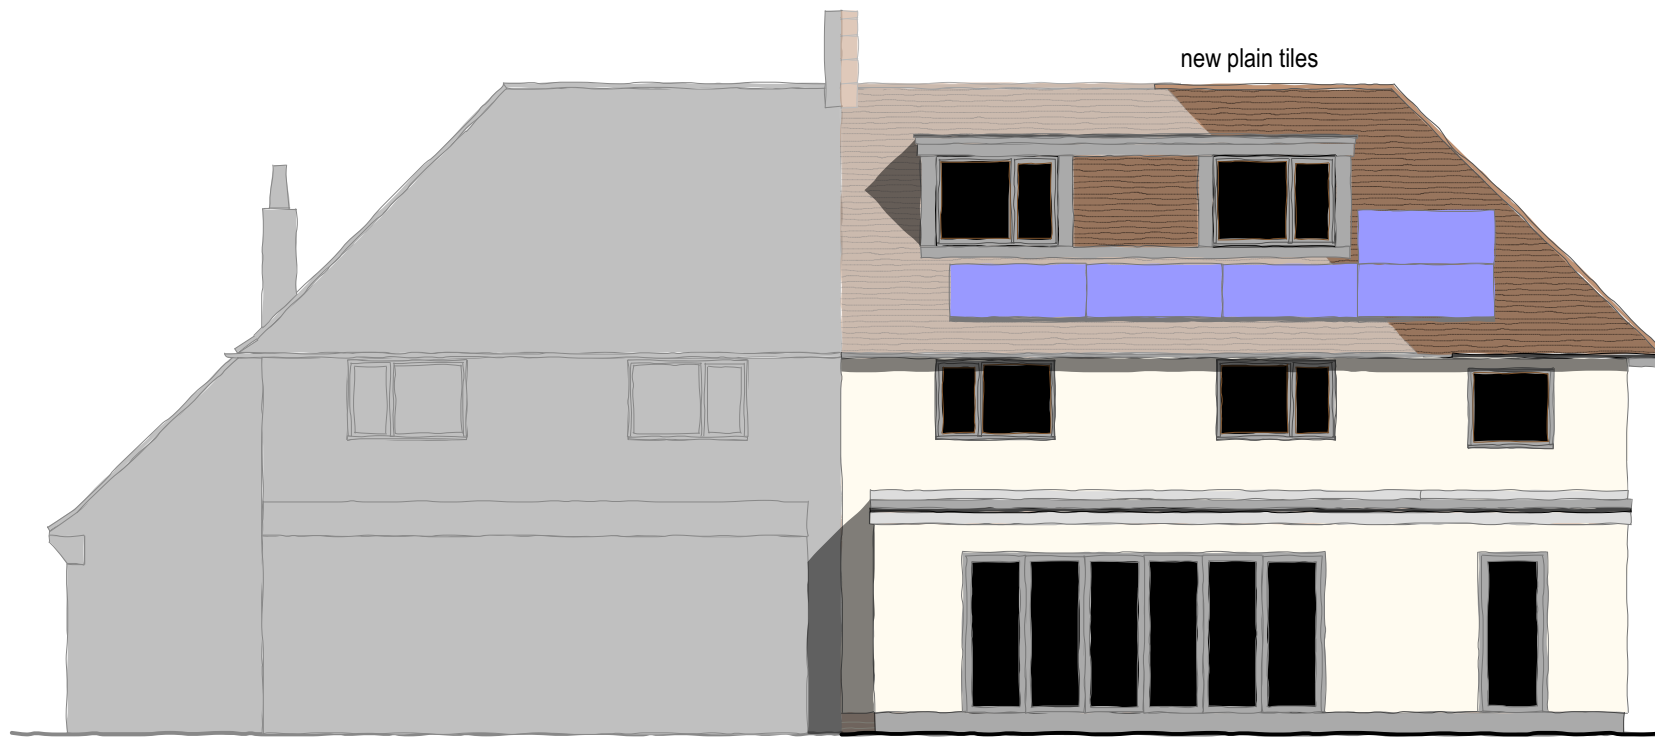

number 8

number 7

rear elevation west, facing the rear garden

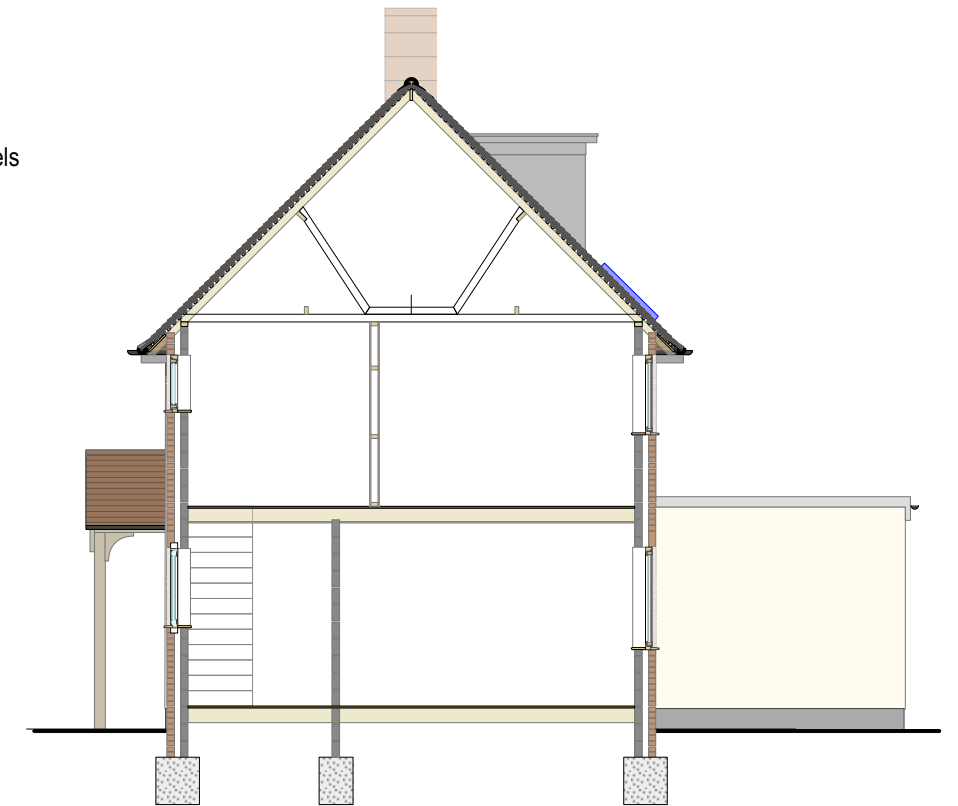

section east- west showing north elevation & roof structure




front elevation east, facing the road

number 7


number 8

new timber frame 1st floor extension over existing brick store. Existing and new walls insulated and rendered

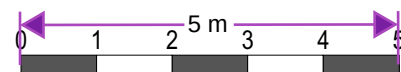

scale(m) 1-100 on A3 size print

A- scale bar added. GB/01/08/24
B- side ext. roof hipped. GB/26/09/24
C- extension widened. GB/22/09/25

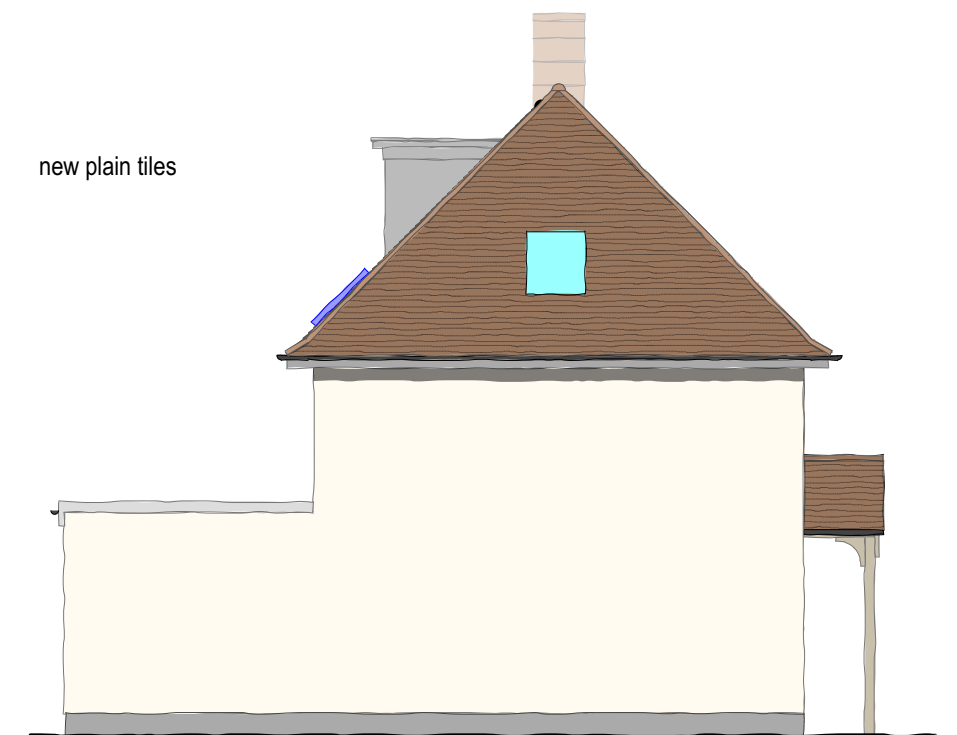

side elevation south, facing no.6 side

CLIENT; D. Regan

PROJECT; 7 Hornfield Cottages, David Street, Harvel, DA13 0BU

TITLE; proposed elevations

SCALE; 1-100 DATE; 07 / 2024

DRN;GB

DRAW.NO. 24-16-06 C