


MapServe®



TQ6572 565500 565525 565550 565575 565600 565608 TQ6572 172568 172550 172525 172500 172475

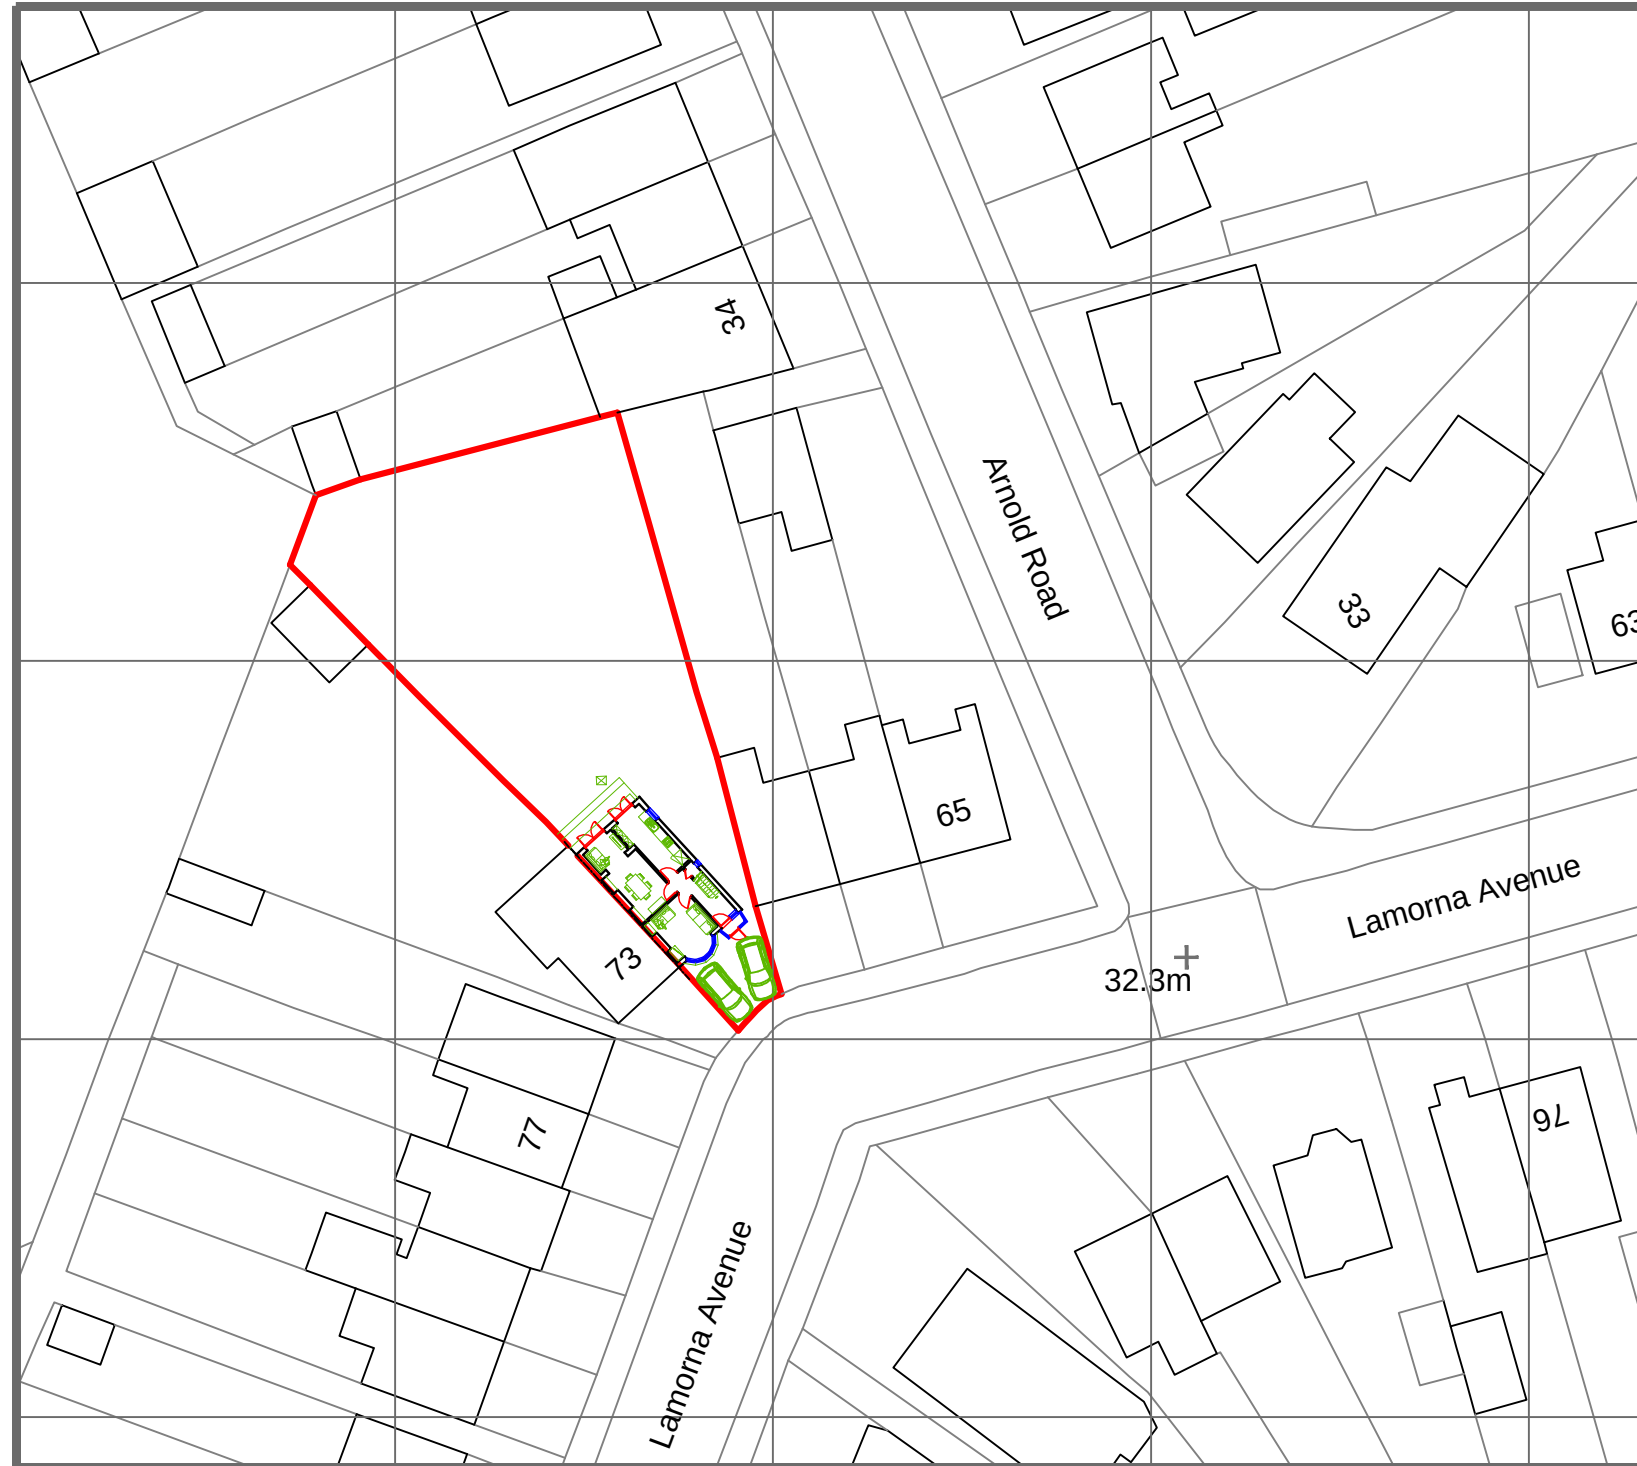

Existing Block Plan - Scale 1:500

Proposed Single Storey Rear & Side Extension along with changing Hip to a Gable & Flat roofed rear Dormer extension to provide annexe & Second Floor Bedroom at 71 Lamorna Avenue, Gravesend, Kent DA12 5PS.

FOR PLANNING PURPOSES ONLY
These drawings and designs are the
copyright of
SEVENCROFT LTD.

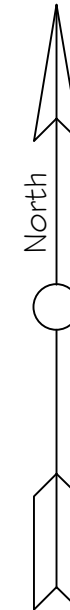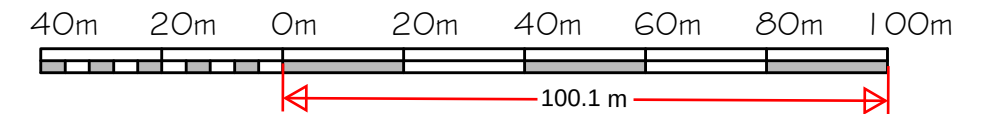

Existing Site Location Plan - Scale 1:1250

CORPORATE ARCHITECTURE
& DESIGN GROUP



SEVENCROFT LTD.

277 Canterbury Road, Kennington
Ashford, Kent TN24 9QW
Tel / Fax : 01233 625553
e-mail : sevencroft@hotmail.co.uk

Date May 2024

Drawing No.2024/11/01 @A3