



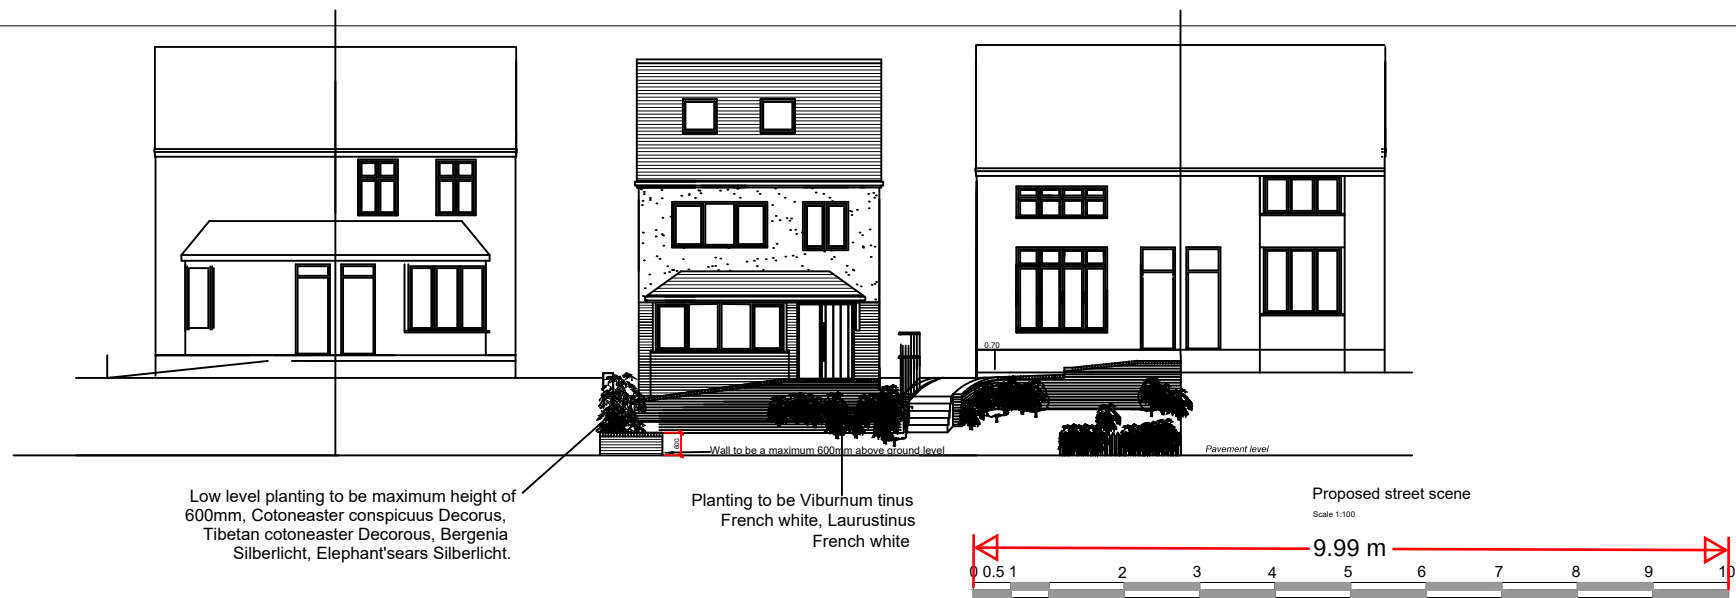


Timber store for refuse bins

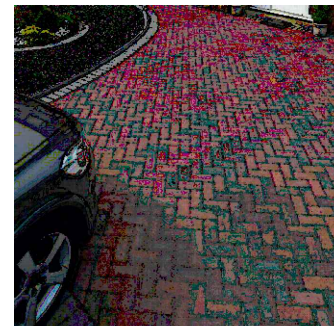

Hard landscaping



Brickwork

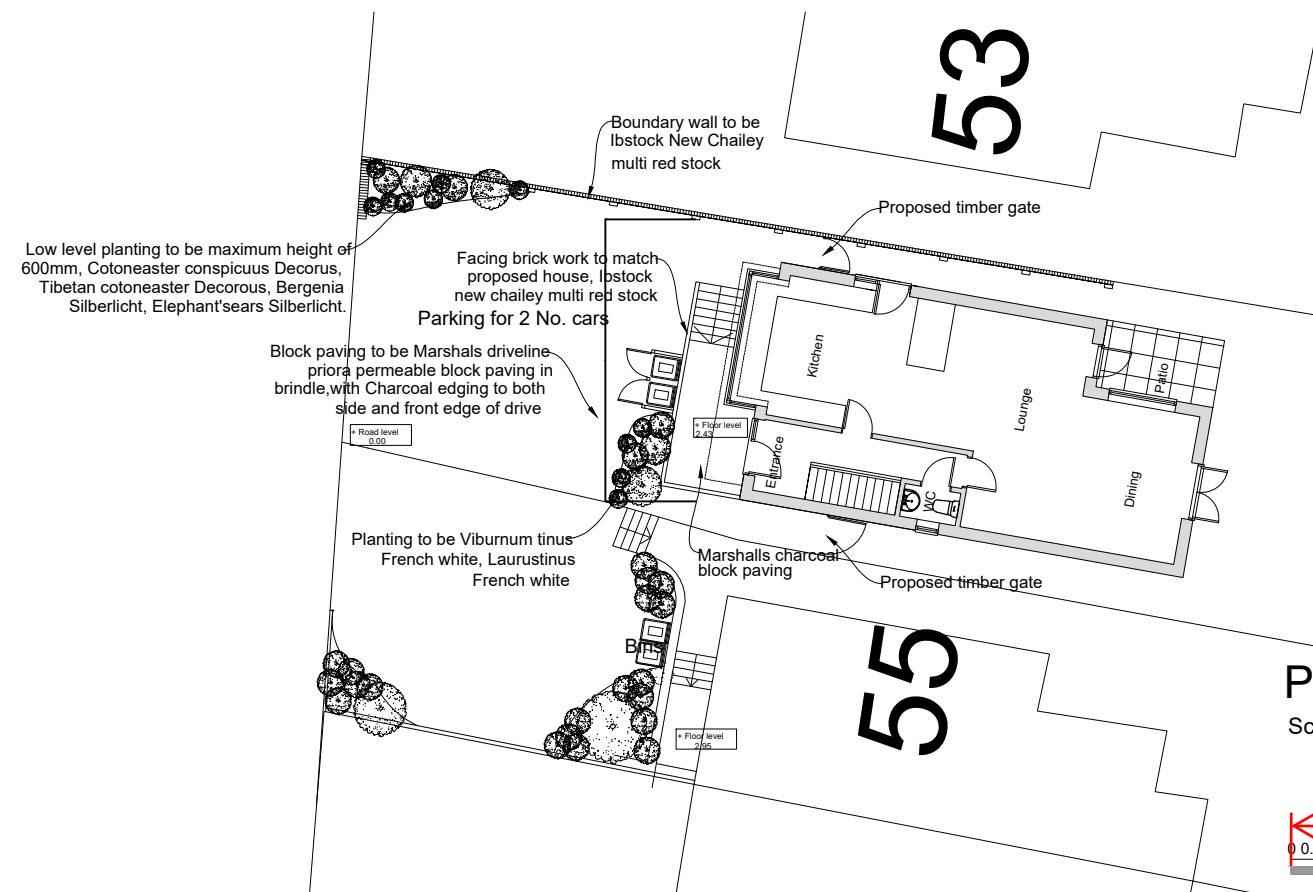

Proposed block plan showing parking

Scale 1:100



S HANSPAL BSc MRICS

PROJECT
NEW HOUSE
FOR MR JOHAL

ADDRESS
LAND BETWEEN
53 AND 55 FORGE LANE
HIGHAM KENT ME3 7AH

DWG No.
FLP.08

SCALE
AS SHOWN

DATE
MAY 2024