


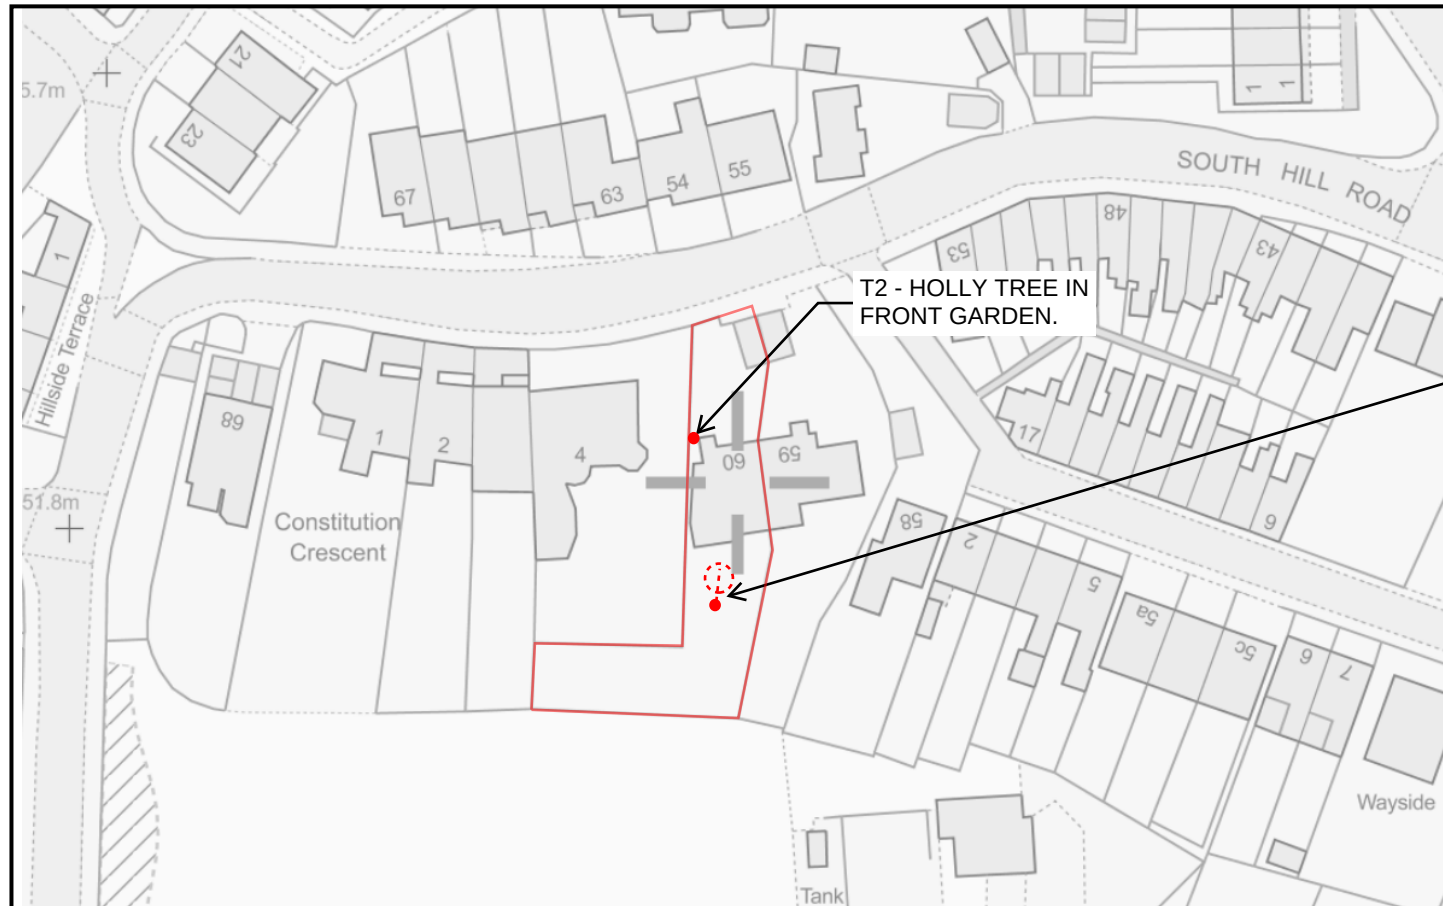

SITE LOCATION
PLAN
(NTS)


T2 - HOLLY TREE IN
FRONT GARDEN.
PROPOSED TO BE
REDUCED IN HEIGHT BY
UP TO 50%.



T2 - HOLLY TREE IN FRONT
GARDEN PHOTOGRAPH

T1 - PINE TREE IN
REAR GARDEN.

T1 - PINE TREE IN REAR
GARDEN PROPOSED TO
BE FELLED.

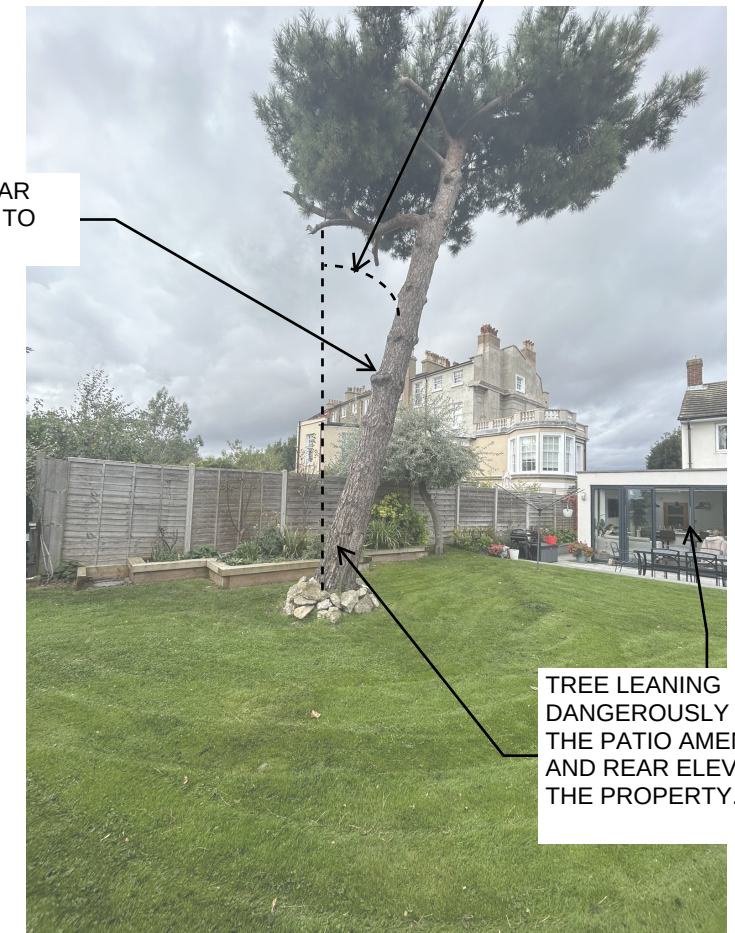

T1 - PINE TREE IN REAR GARDEN
PHOTOGRAPH

TREE IS LEANING IN
EXCESS OF 15 DEGREES.

TREE LEANING
DANGEROUSLY TOWARDS
THE PATIO AMENITY AREA
AND REAR ELEVATION OF
THE PROPERTY.

60 SOUTH HILL ROAD

PROPOSED TREE WORKS

SKETCH DRAWING

SK001 REV -
DATE: 19/01/2025