


Location Plan

Site Address: Cyclopark, The Tollgate, Watling Street, Gravesend, DA11 7NP

Date Produced: 13-Aug-2026

Scale: 1:2500 @A4

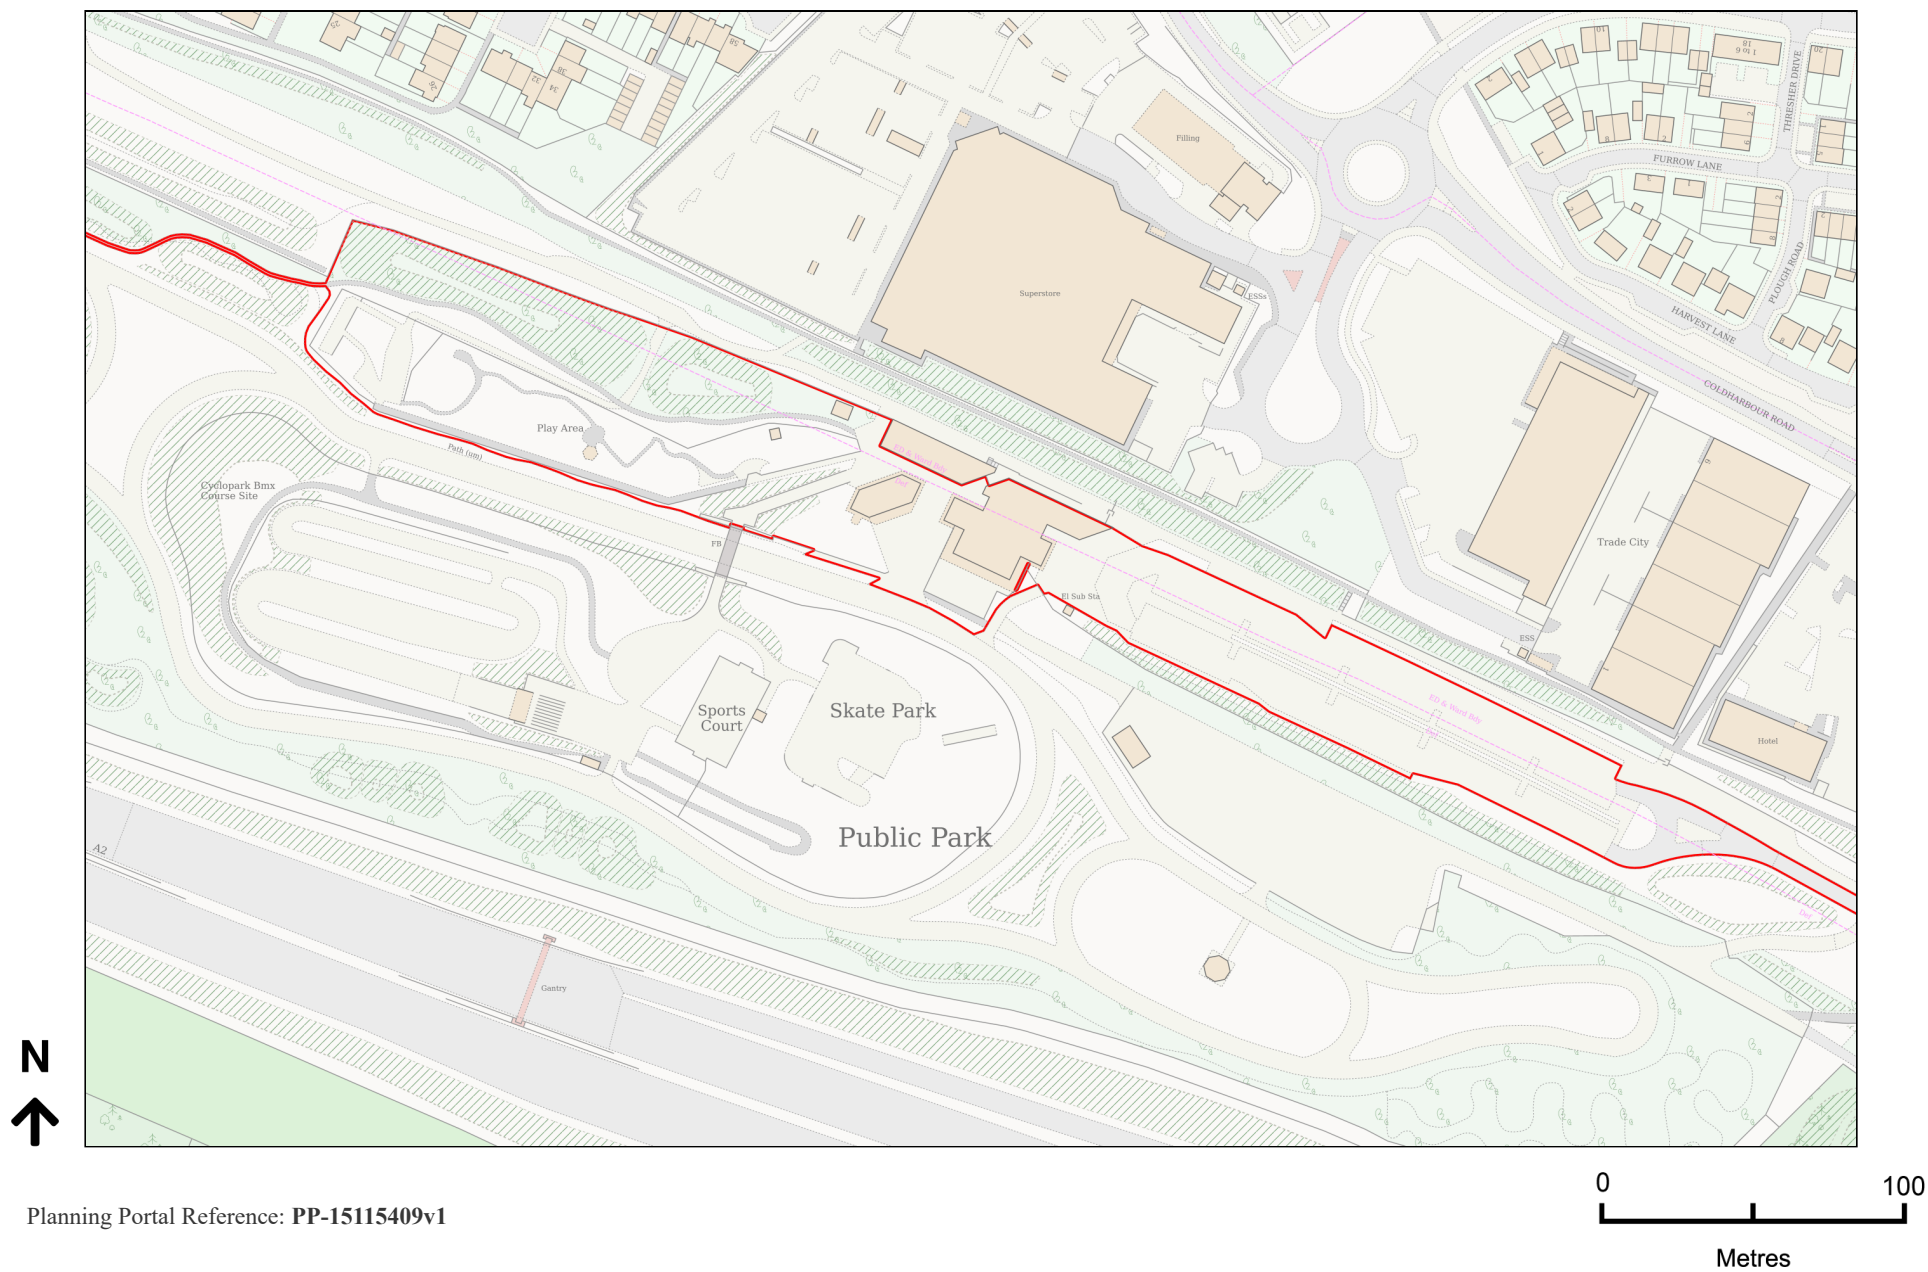

Planning Portal Reference: PP-15115409v1