
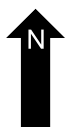
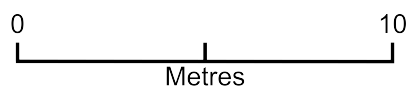


# 19 cornwell avenue

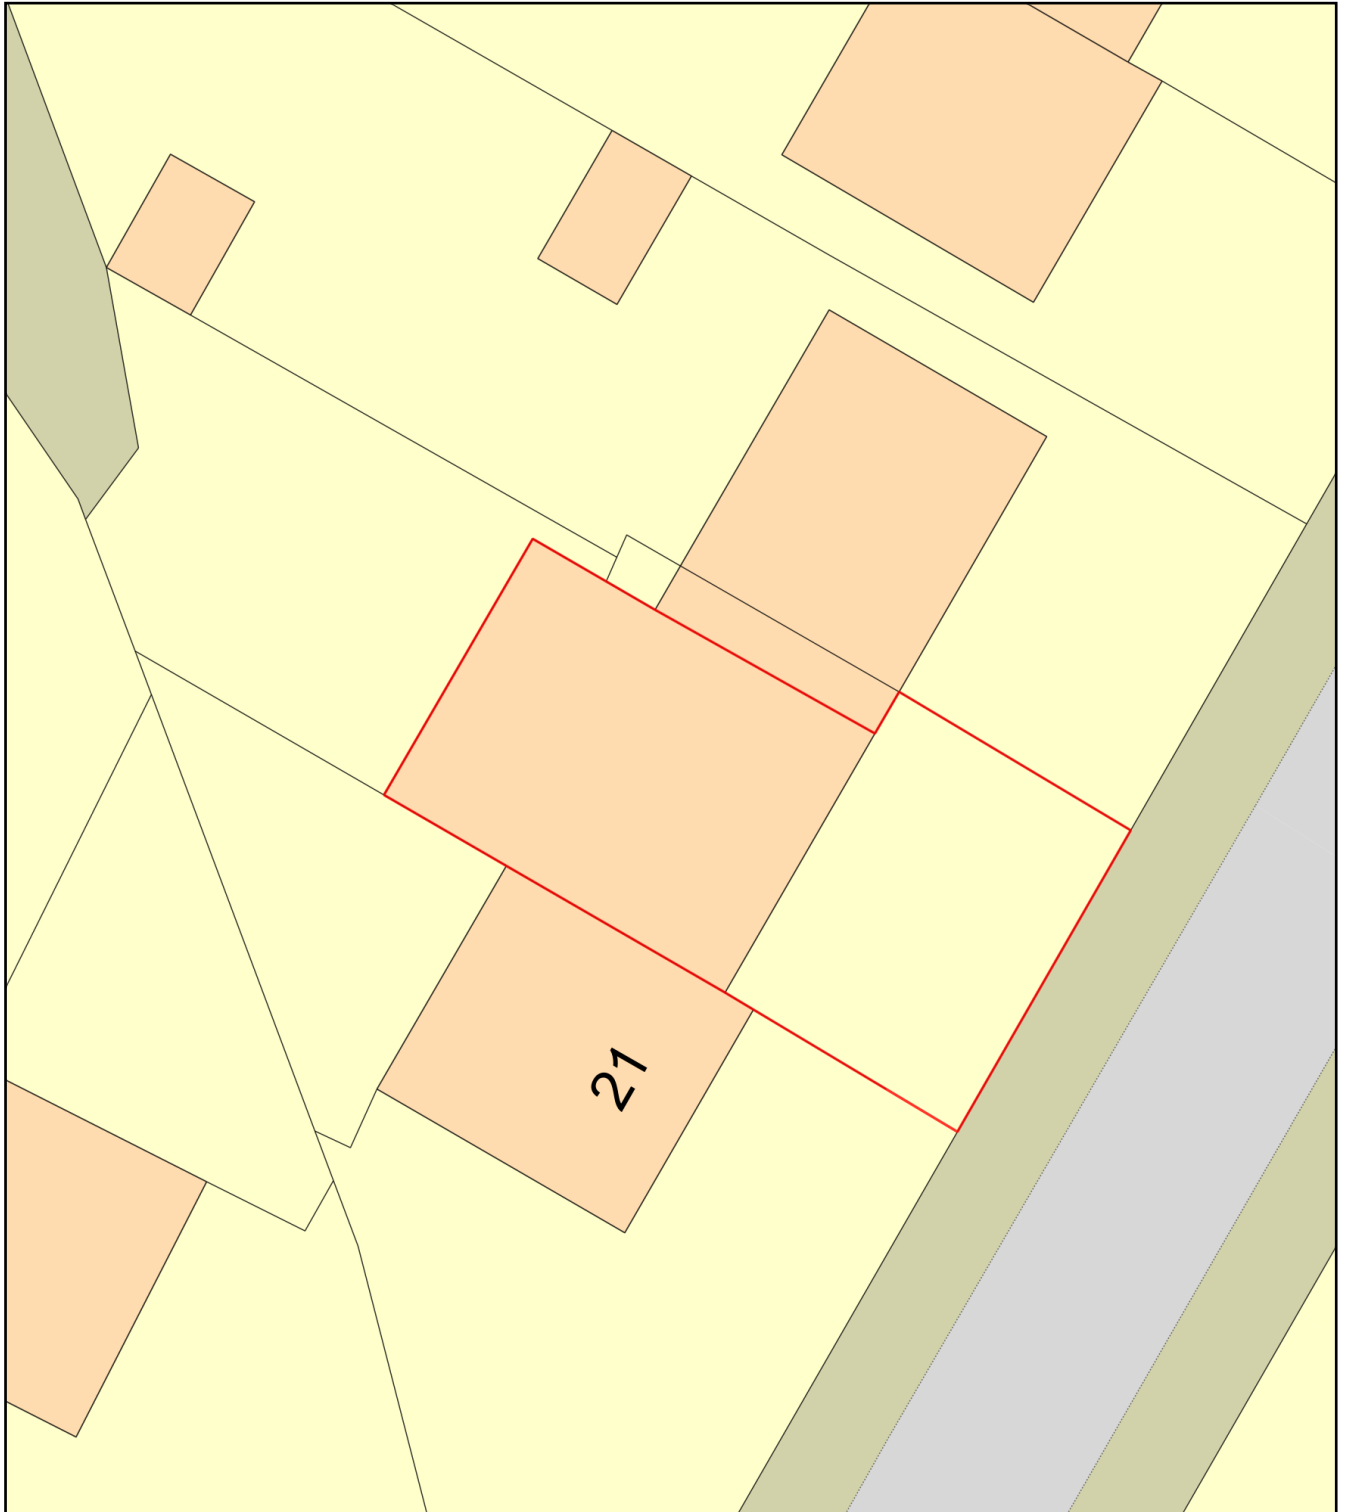

Plan Produced for: Mr D. Measor

Date Produced: 13 Aug 2026

Plan Reference Number: TQRQM26225112431264

Scale: 1:200 @ A4