
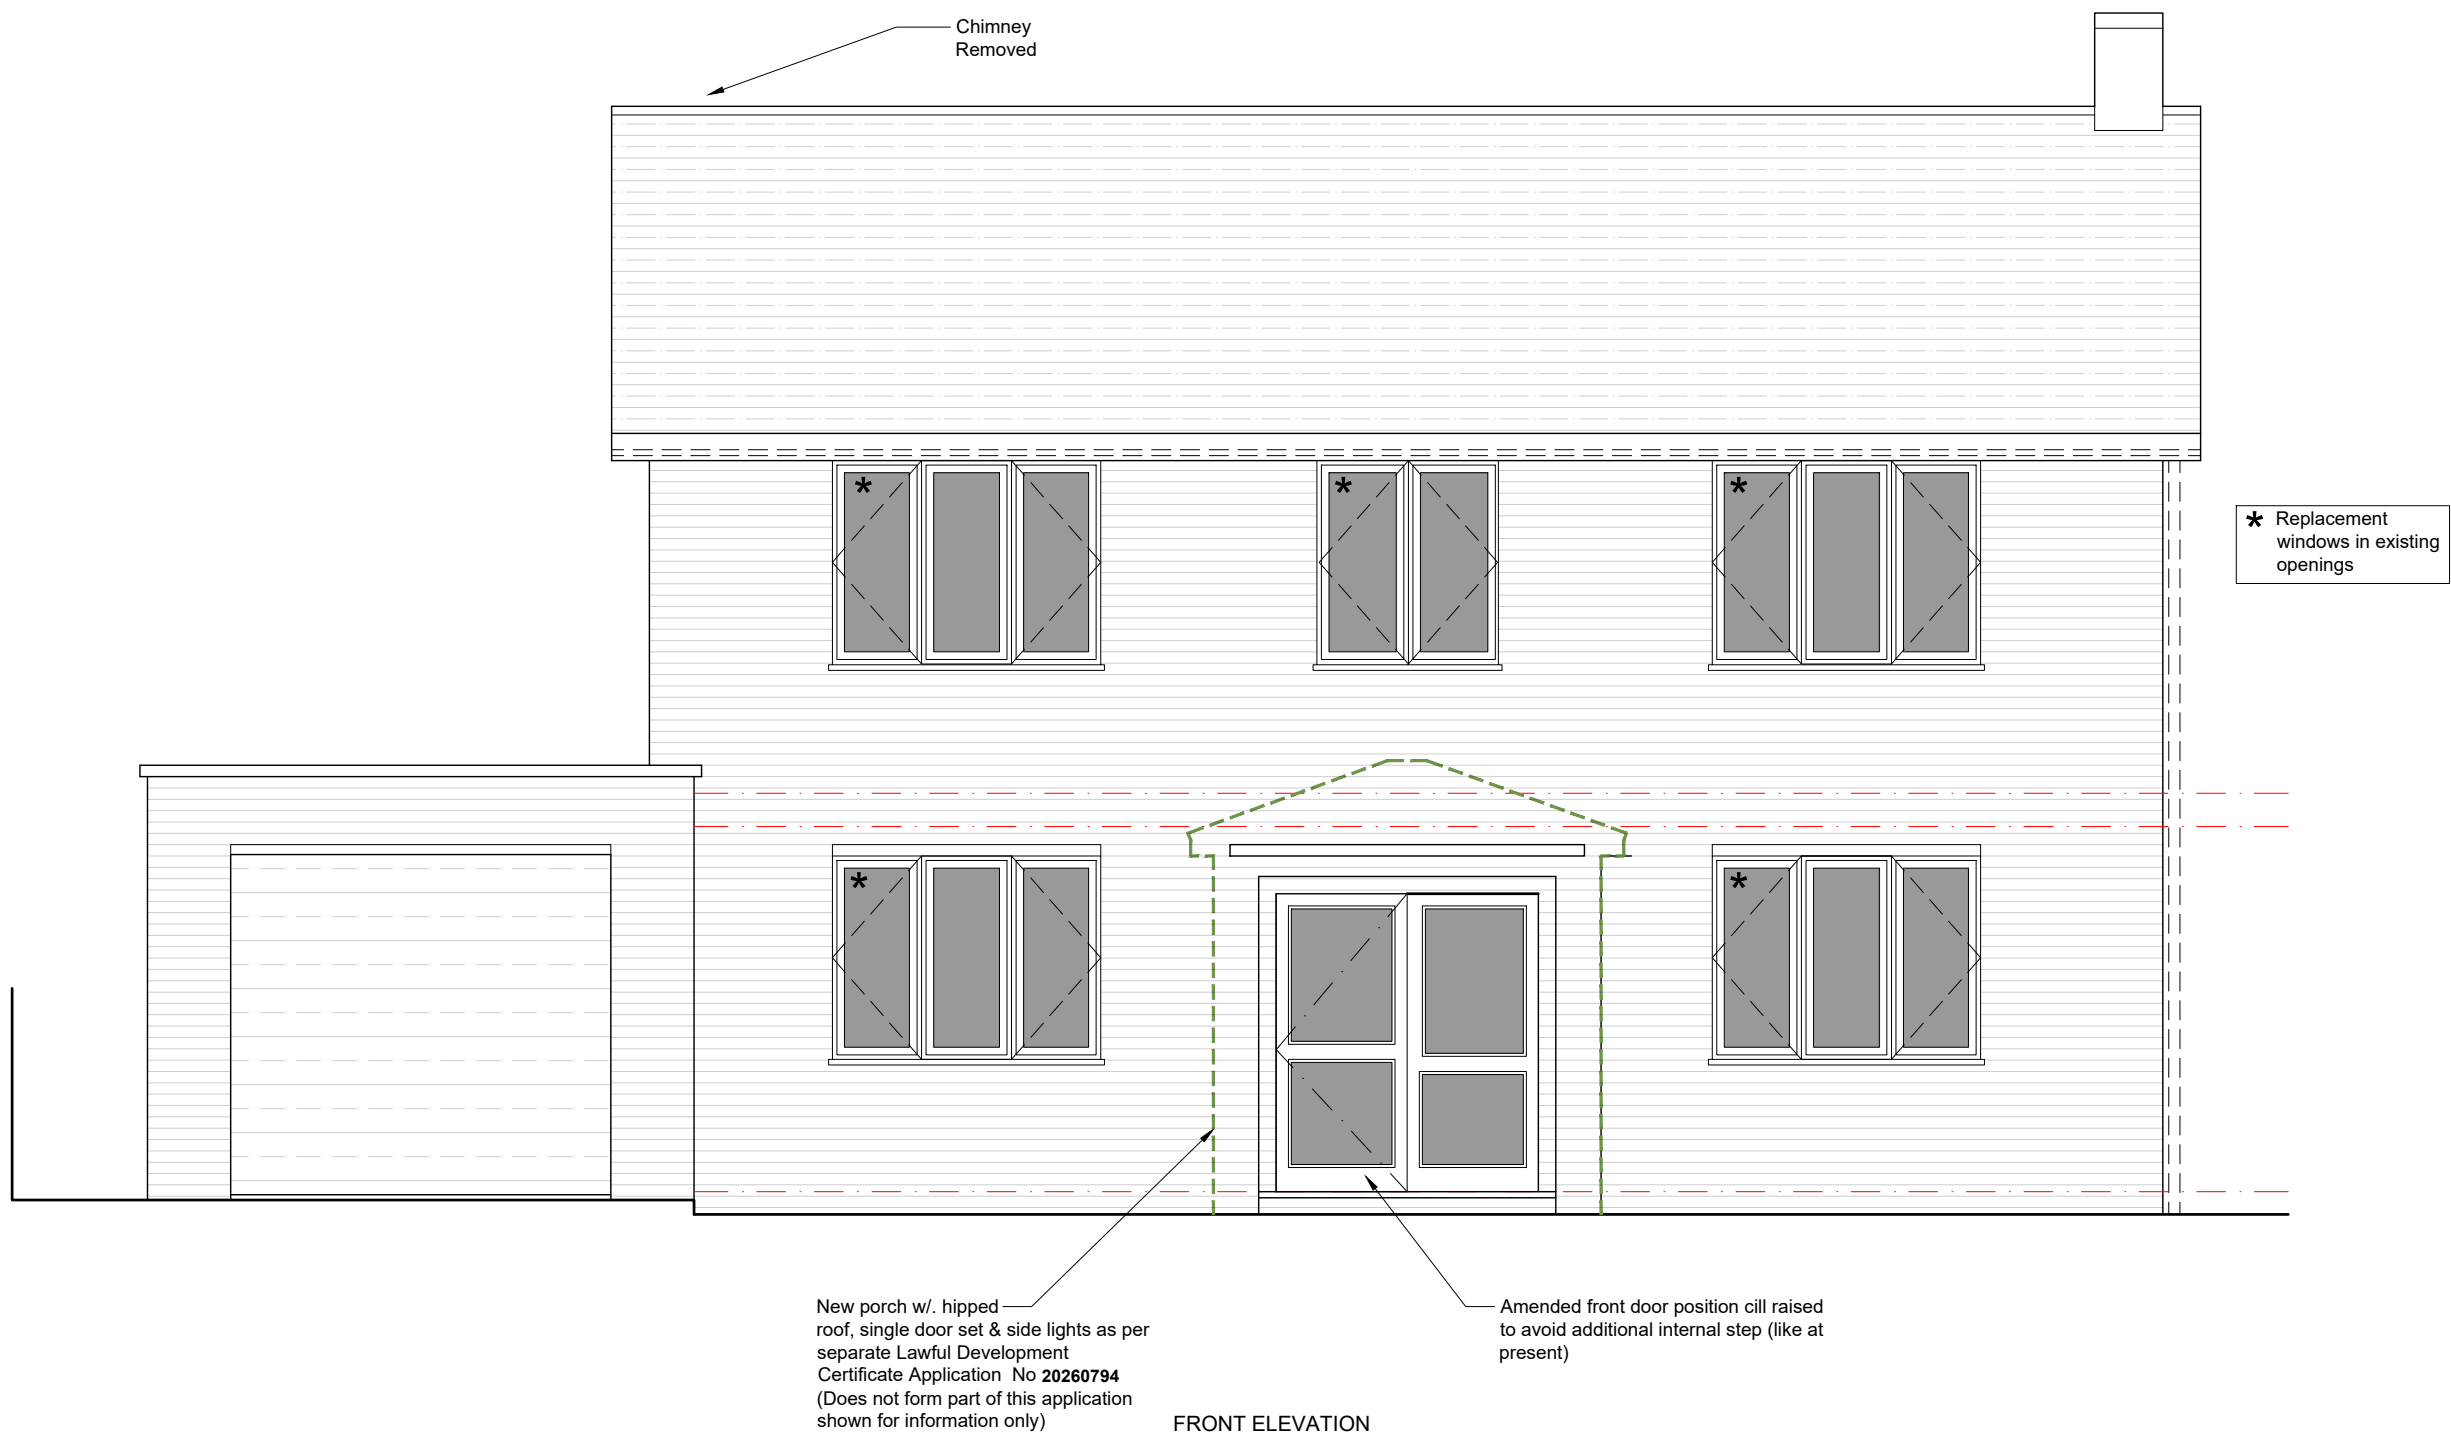


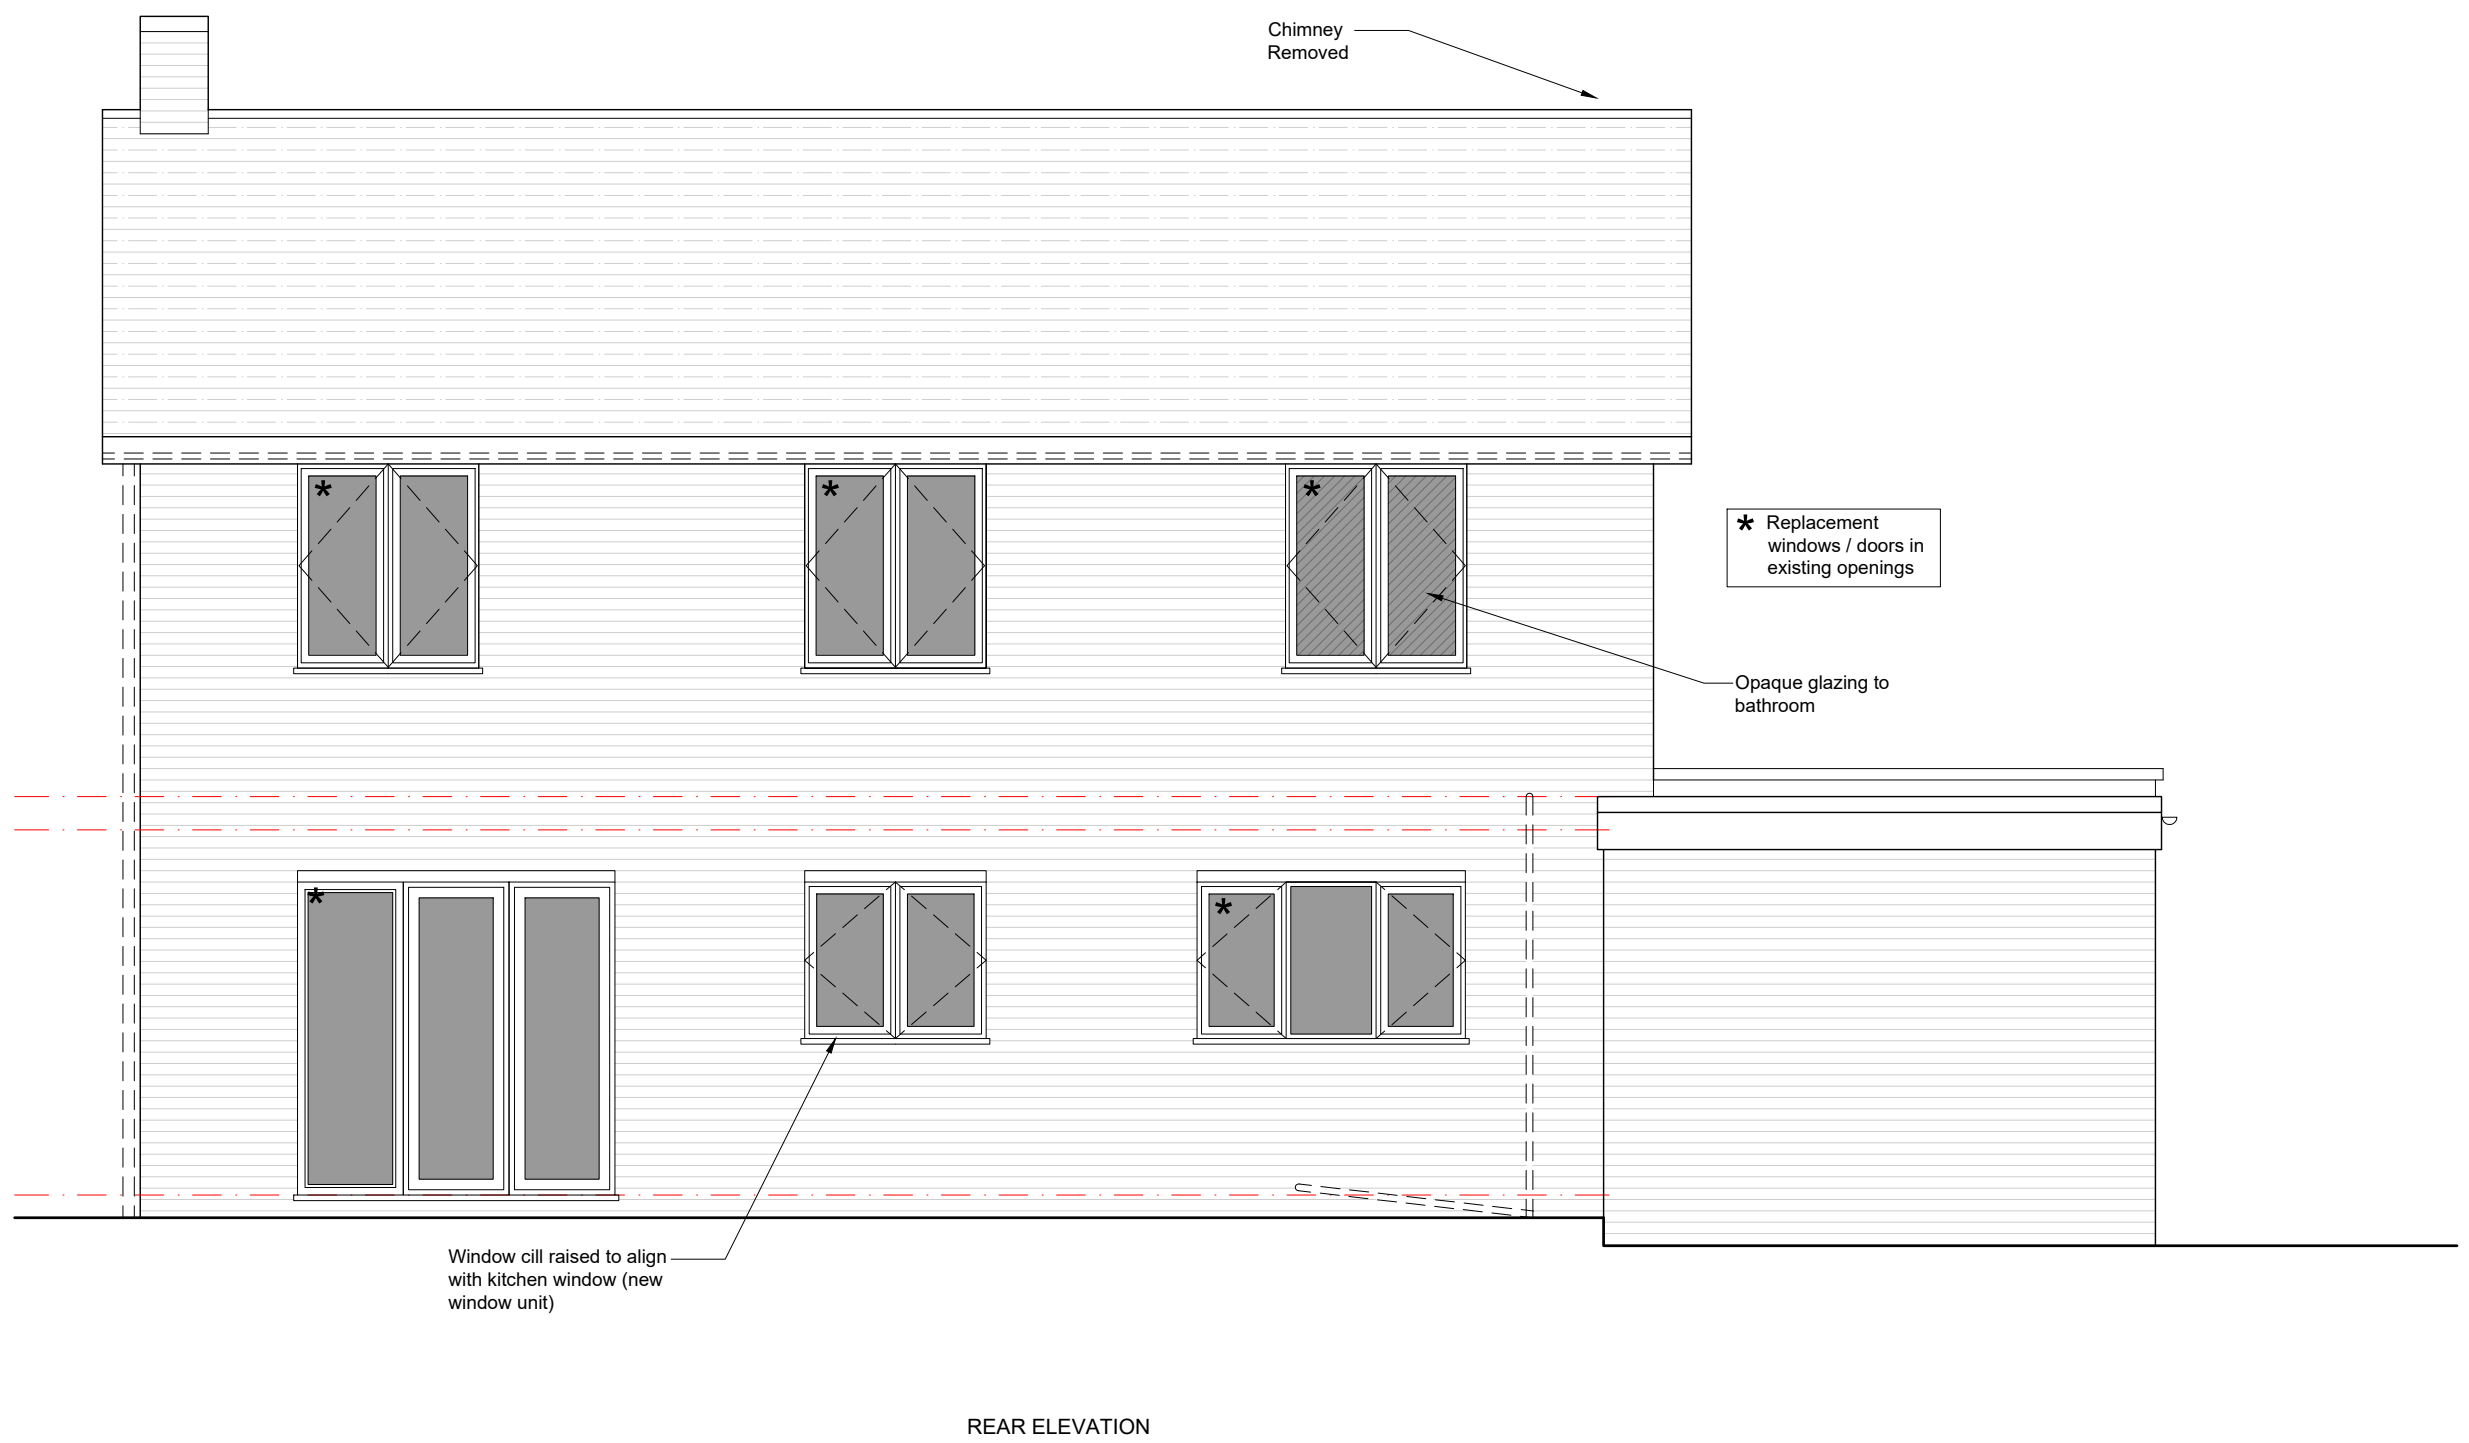

Legal Info
1. ©Bucknall Design.
2. Scales are for Planning Purposes only. Drawing not for construction.
3. Contractors are not to scale from this drawing in either paper or digital form. Use written dimensions only. All dimensions are given in millimeters unless otherwise stated.
4. All survey information by others. Check all dimensions on site. Site boundaries to be confirmed by client/suppliers with reference to title deeds.
5. This drawing is intended for use by the commissioning client only. BD do not assume any liability to any third party for the information herein.

GA 04 Proposed Elevations Front & Rear

A2	Printed @ 100%	1:50	0 0.5m 2m 4m
A4	Printed @ 50%	1:100	0 0.5m 2m 4m

00/00/00 XX
First Issue

JOB TITLE
The Hollies, White Post Lane,
Sole St, Gravesend DA13 9AX

DWG TITLE
Proposed Elevations
Front & Rear

DATE 06/08/26 CHECKED BY TB

DWG NO. 1093[GA]04 REV. STATUS Preliminary

A2 ©BUCKNALL DESIGN
Do not scale this drawing. All dimensions to be checked on site.



Architect
RIBA Chartered Practice

bucknalldesign.co.uk
tom@bucknalldesign.co.uk