





plot 3 first - 83 sqm

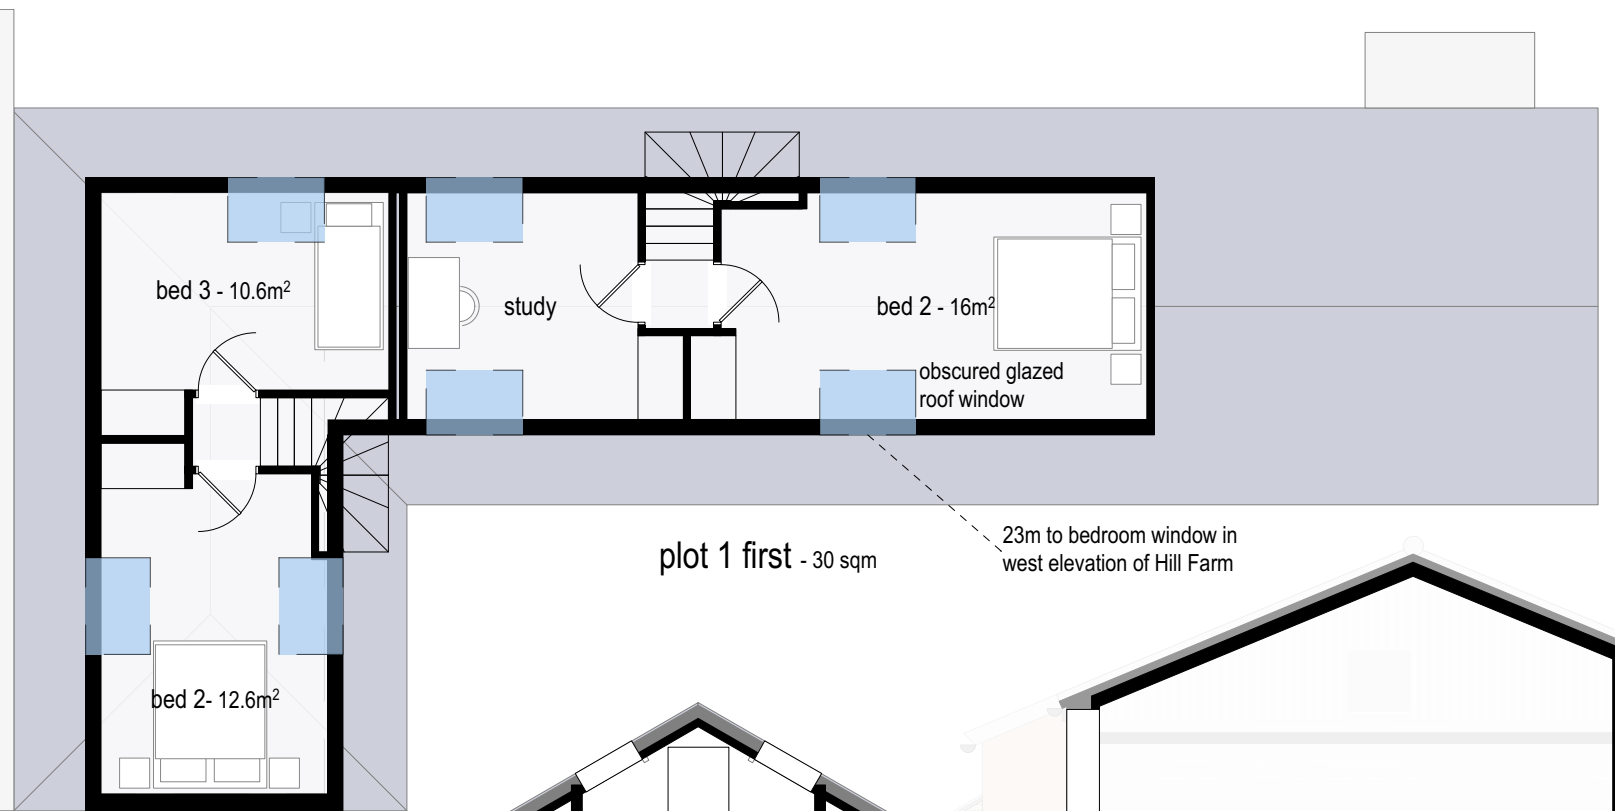


plot 1 first - 30 sqm


plot 2 first - 26 sqm

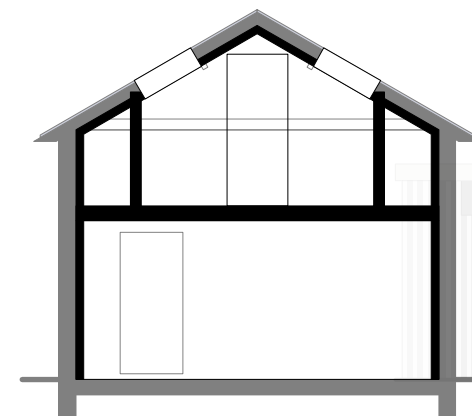


section A

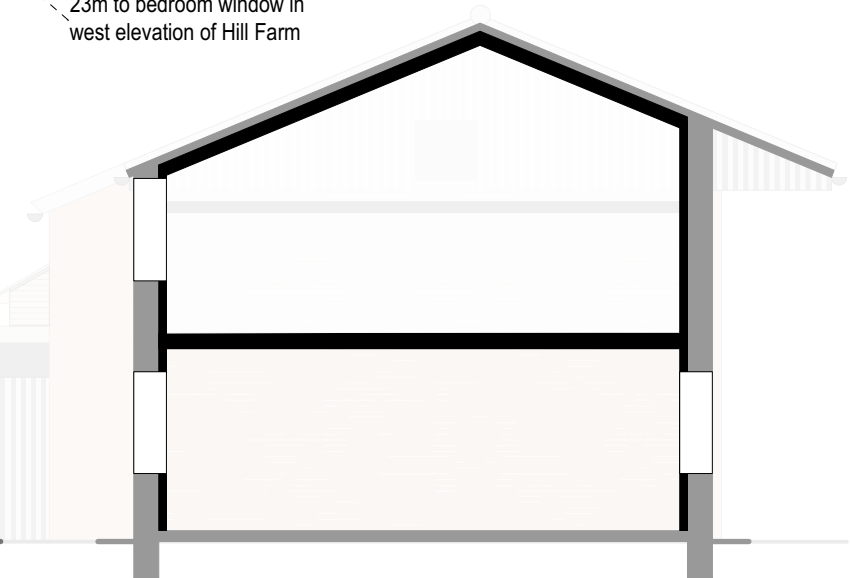


section B

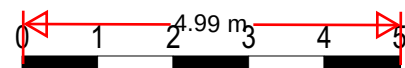


scale (m) 1-100 on A3 print

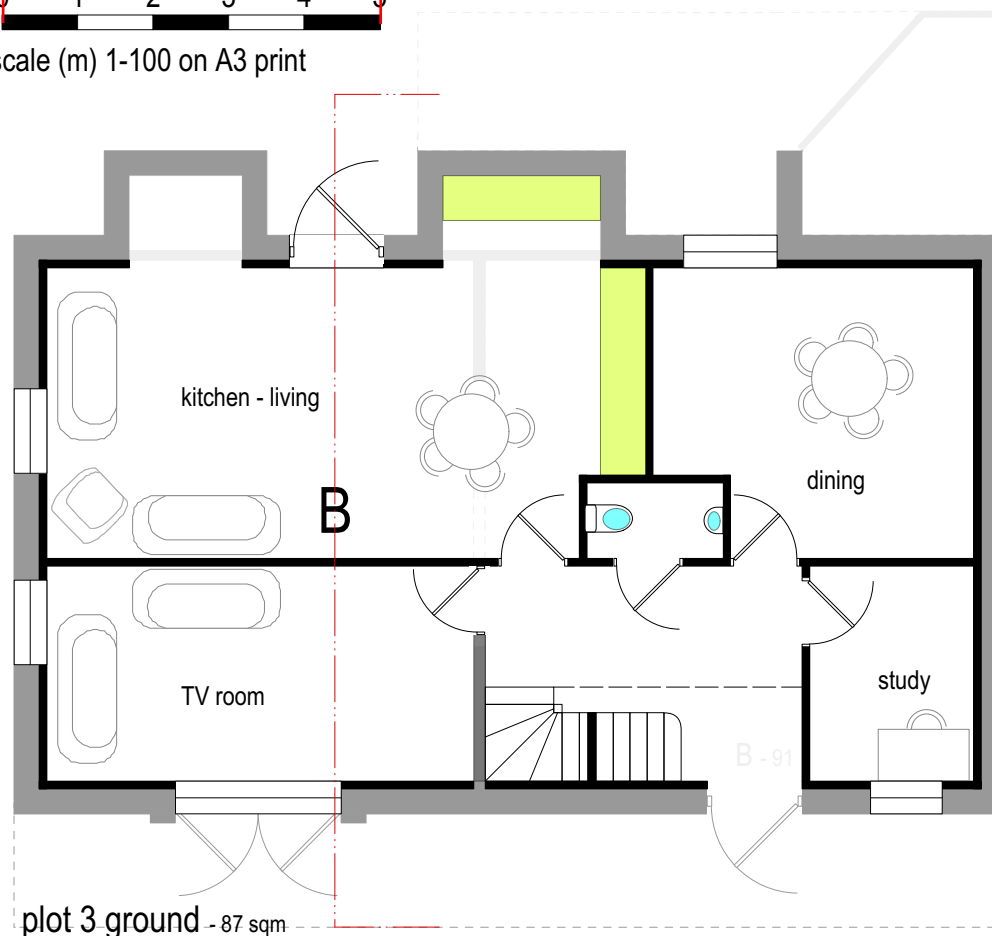

plot 3 ground - 87 sqm

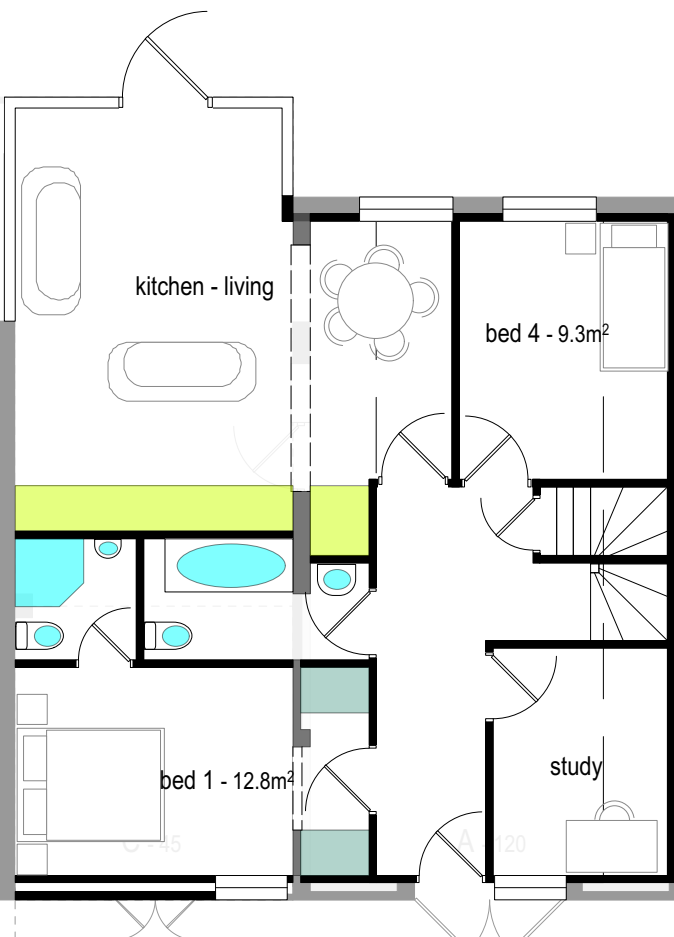

plot 2 ground - 80 sqm

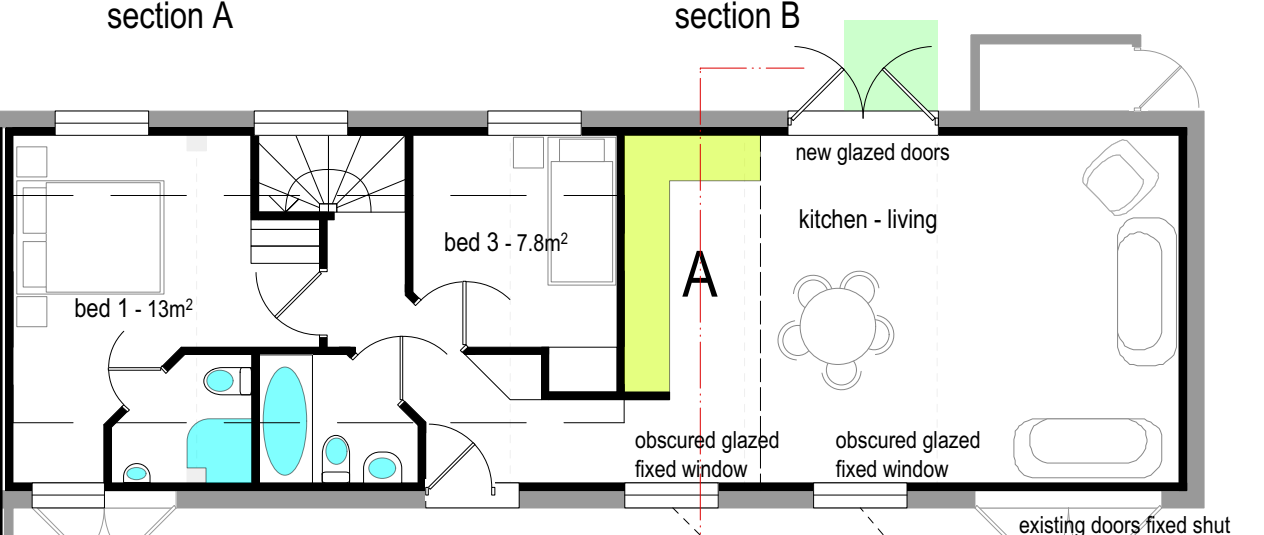

plot 1 ground - 71 sqm

— proposed walls
— existing walls

A- windows alt. and door added to plot 1, bedroom sizes and plot schedule added. GB/24/04/24

plot 1 - 3 bed 5 person @ 101 sqm total gross internal

plot 2 - 4 bed 6 person @ 106 sqm. total gross internal

plot 3 - 4 bed 8 person @ 170 sqm. total gross internal

CLIENT: Richard Batchelor


PROJECT: Buildings north of Hill Farm, Taylors Lane, Higham

TITLE: building plans as proposed

SCALE: 1-100 on A3 DATE: 12/2022 DWN: GB

DRAWING NUMBER

22-36-05 A

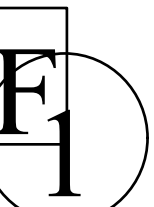

PRIME
FOLIO
01 622 691169