


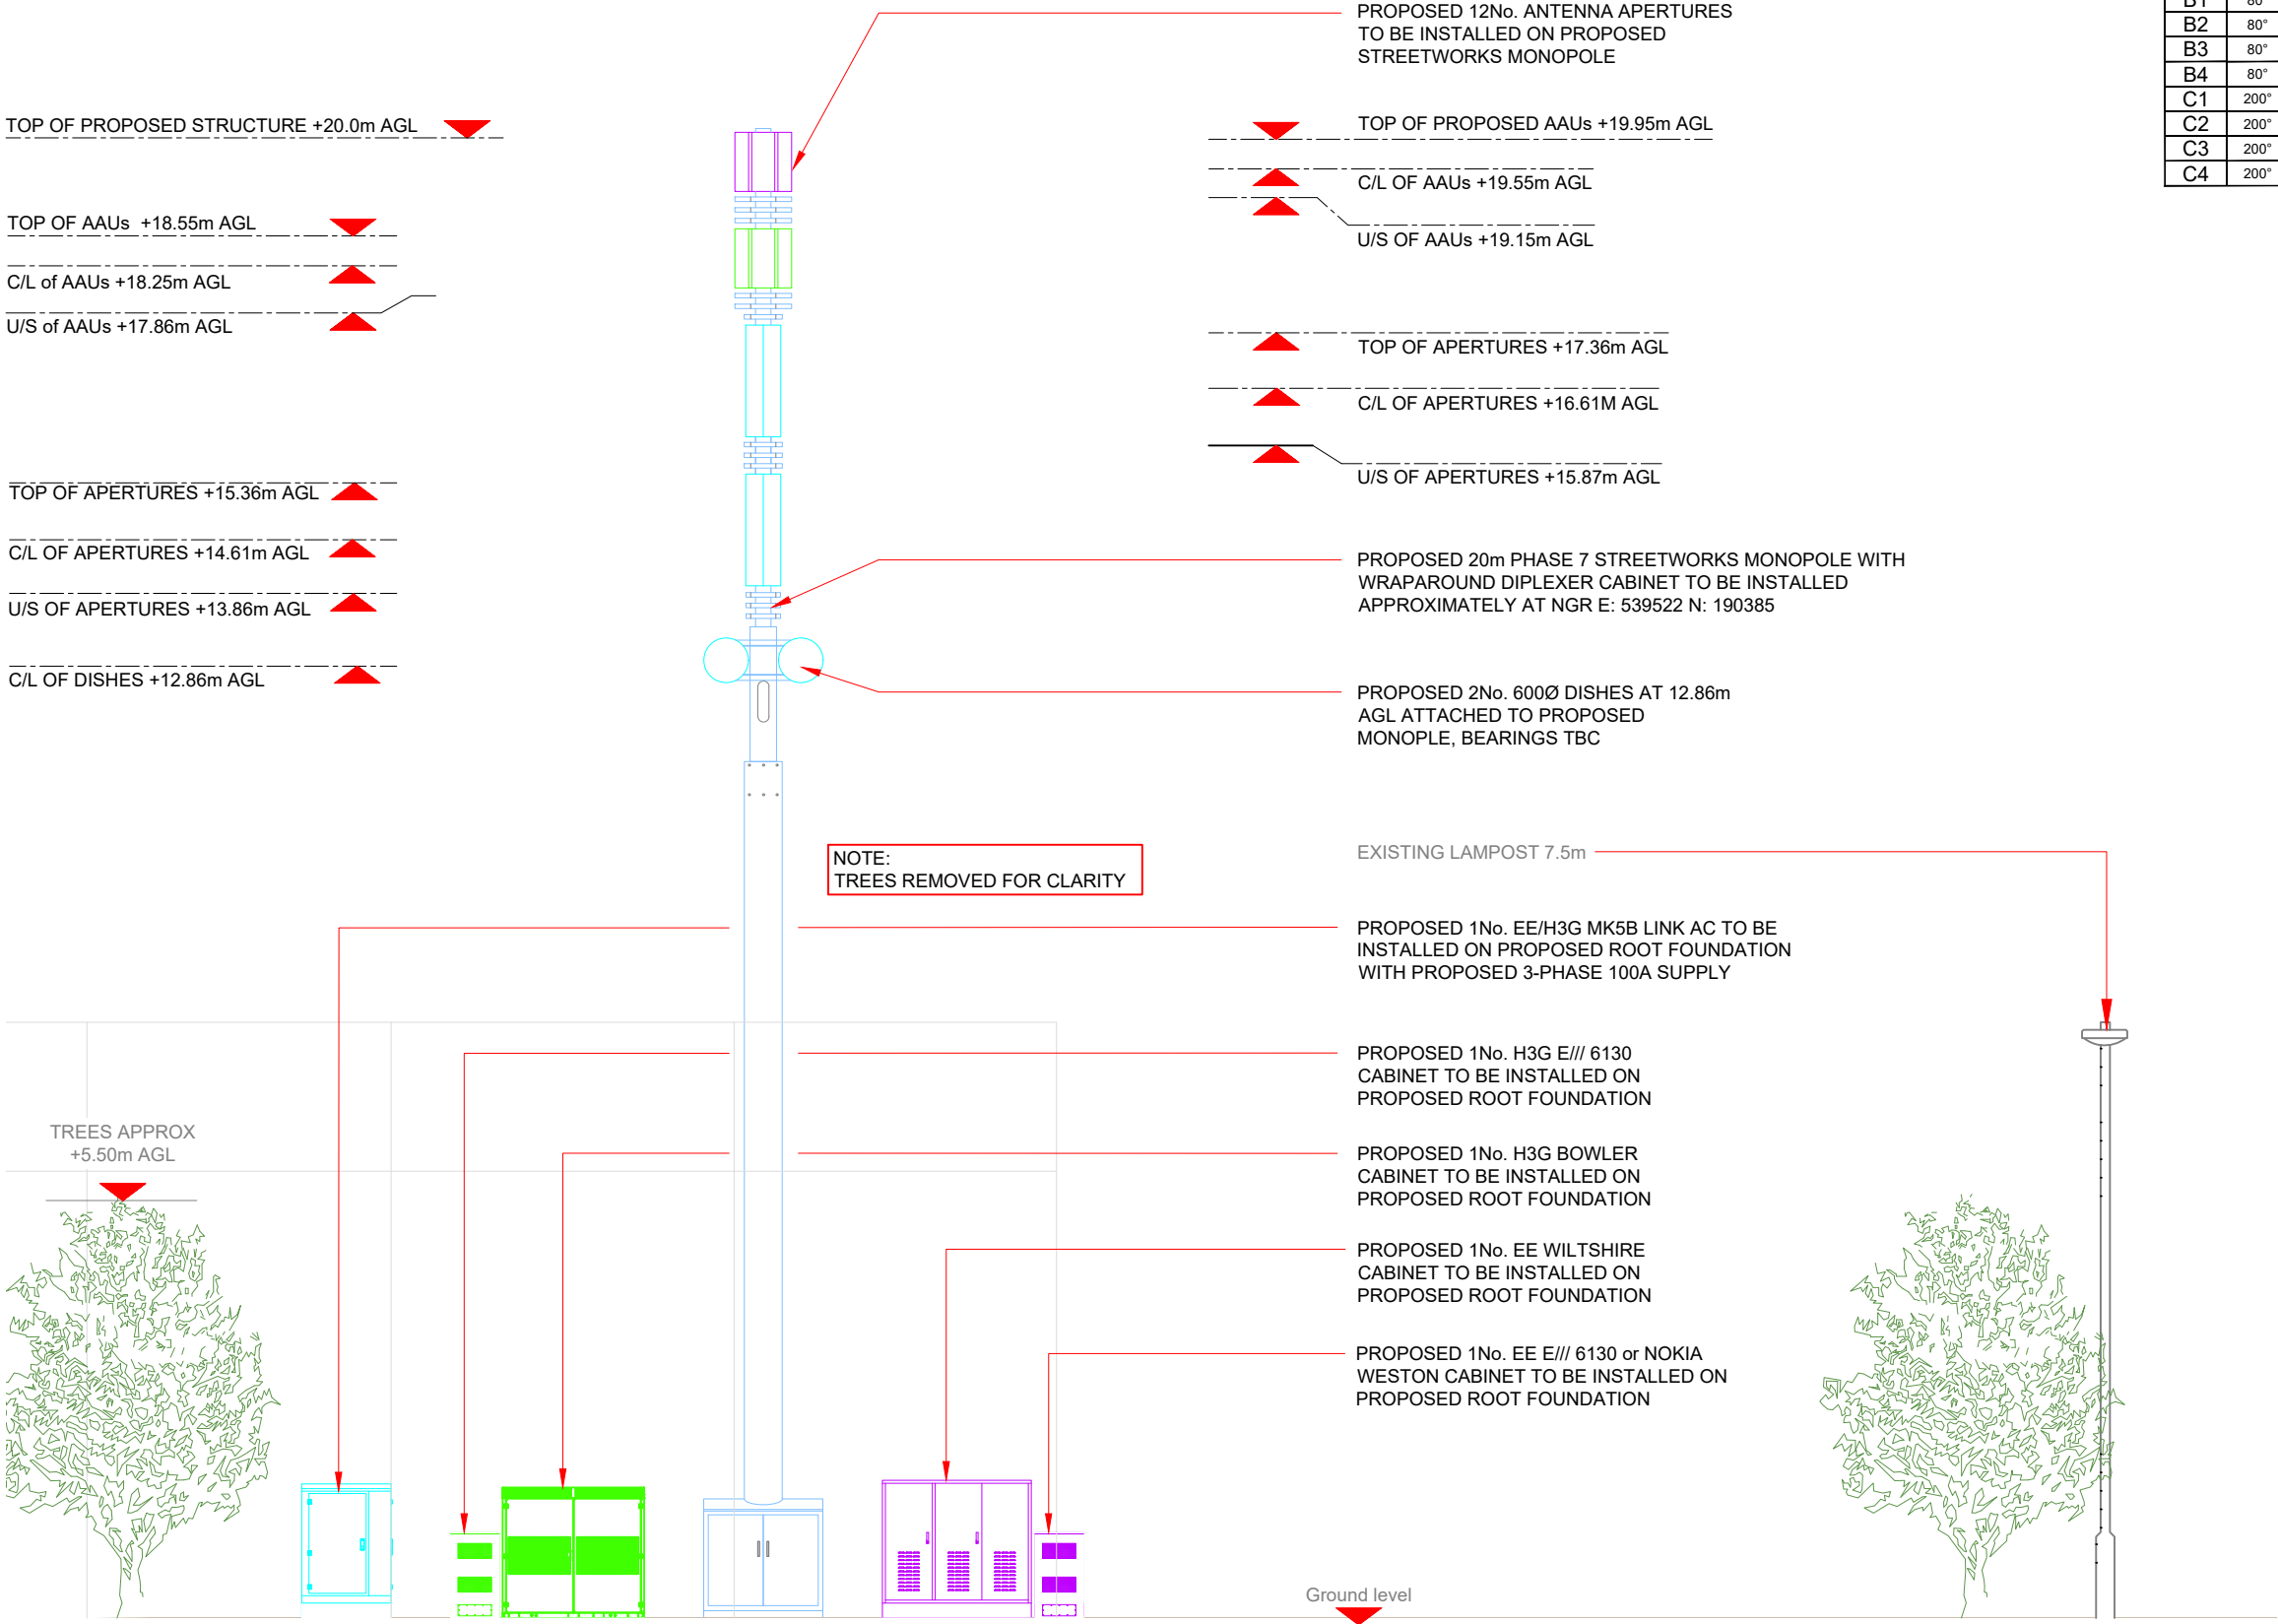

Antenna Aperture ID	Proposed 4G/5G Bearing	Operator: Shared/ EE/H3G
A1	320°	H3G
A2	320°	EE
A3	320°	H3G/EE
A4	320°	H3G/EE
B1	80°	H3G
B2	80°	EE
B3	80°	H3G/EE
B4	80°	H3G/EE
C1	200°	H3G
C2	200°	EE
C3	200°	H3G/EE
C4	200°	H3G/EE

- NOTES:
- ALL DIMENSIONS ARE IN MM UNLESS OTHERWISE STATED
 - DRAWING TO BE READ IN CONJUNCTION WITH ALL RELEVANT DRAWINGS AND SPECIFICATIONS
 - DO NOT SCALE DRAWINGS, ALL DIMENSION TO BE CHECKED ON SITE. ALL DIMENSIONS SHOWN ON EXISTING STRUCTURES ARE APPROXIMATE AND THE CONTRACTOR IS TO OBTAIN ALL EXACT SITE DIMENSIONS NECESSARY TO CARRY OUT PROPOSED WORKS
 - DUCT ROUTES ARE SHOWN INDICATIVELY, ACTUAL ROUTES TO BE DETERMINED ON SITE
 - ALL DISCREPANCIES TO BE REPORTED TO THE DESIGN ENGINEER

Master:	MBNL / EE / H3G:	Project:	Purpose of Issue:	Issue:
M001	MBNL	NTQR	GA	A
Date:	01/08/2023	Revision / Upgrade Description:		
Drawn:	F. Borlina	First Issue		
Checked:	T. Clifford			
Approved:	M. Venner			



Hutchison 3G UK Limited
Green Park, 450 Longwater Avenue
Reading, RG30 3UR
Tel: 01628 765 000
Fax: 01628 765 001



Hatfield Business Park
Hatfield
Hertfordshire
AL10 9BW
Tel: 01707 315000
Fax: 01707 319001

MBNL Mobile Broadband Network Limited
Sixth Floor, Thames Tower, Station Road, Reading, RG1 1LX

BEACONCOMMS
UNIT E3 PITTS CLEAVE INDUSTRIAL ESTATE, TAVISTOCK, DEVON, PL19 0PW
sales@beaconcomms.co.uk Tel: +44 (0)1822 610610

Site Name:	VALE ROAD		
Site ID:	1707938		
Address:	VALE ROAD GRAVESHAM KENT DA11 9RE		
Title:	265 PROPOSED ELEVATION		
Project:	MBNL NTQR		
Purpose of Issue:	GENERAL ARRANGEMENT		
EE Cell ID:	30702	MBNL Cell ID:	GVM091
3UK Cell ID:	-		
Master Drawing No:	1707938_GVM091_30702_M001		
Issue:	A		

Passive Infrastructure Equipment Capacity & Lead Operator			
A	B	C	LEAD
SW1	SW1	SW1	H3G